



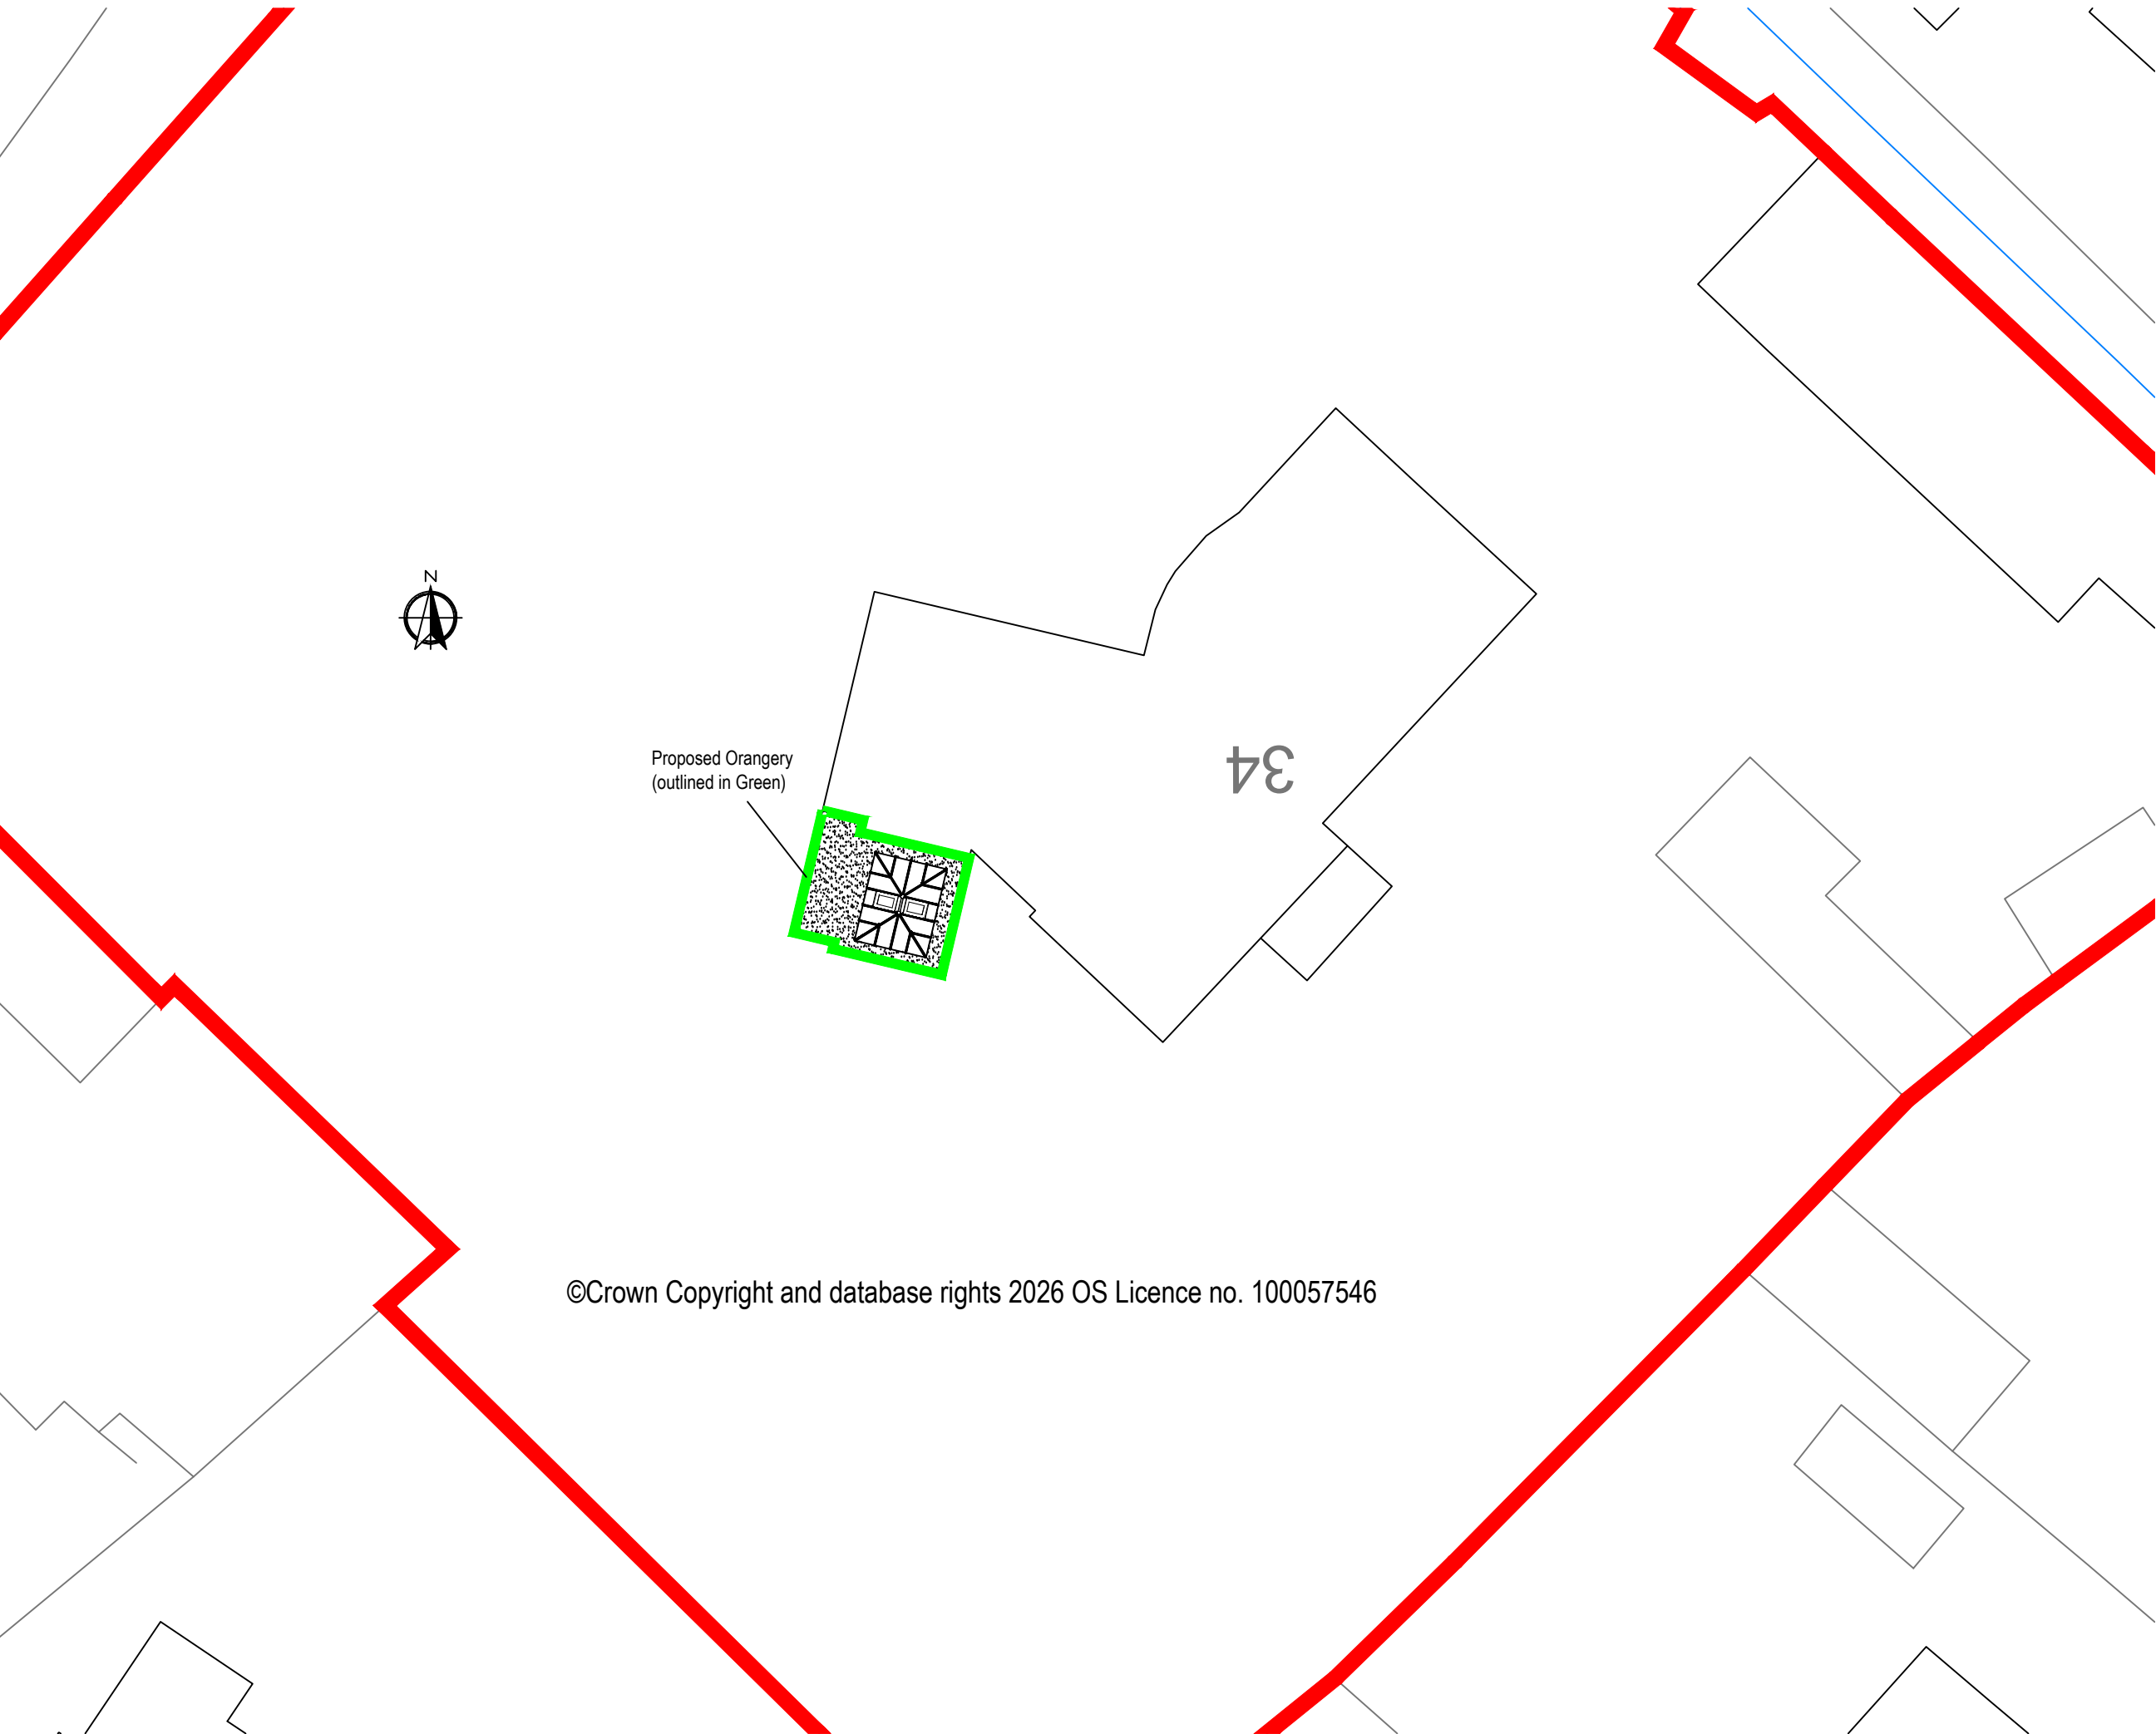

Proposed Orangery
(outlined in Green)

34

©Crown Copyright and database rights 2026 OS Licence no. 100057546

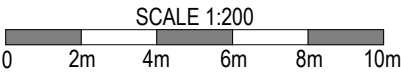

REVISION	DATE	COMMENT

client		
34 Lower South Wraxall Bradford-on-Avon Wiltshire BA15 2RS		
Drawing:		
Block Plan		
scale: 1:200@A3	dwg: 13288 /03	rev: -
date: January '26		



Bennett Road,
Isleport Business Park,
Highbridge, Somerset, TA9 4PW
Tel: 01278-764400 Fax:
01278-764422