




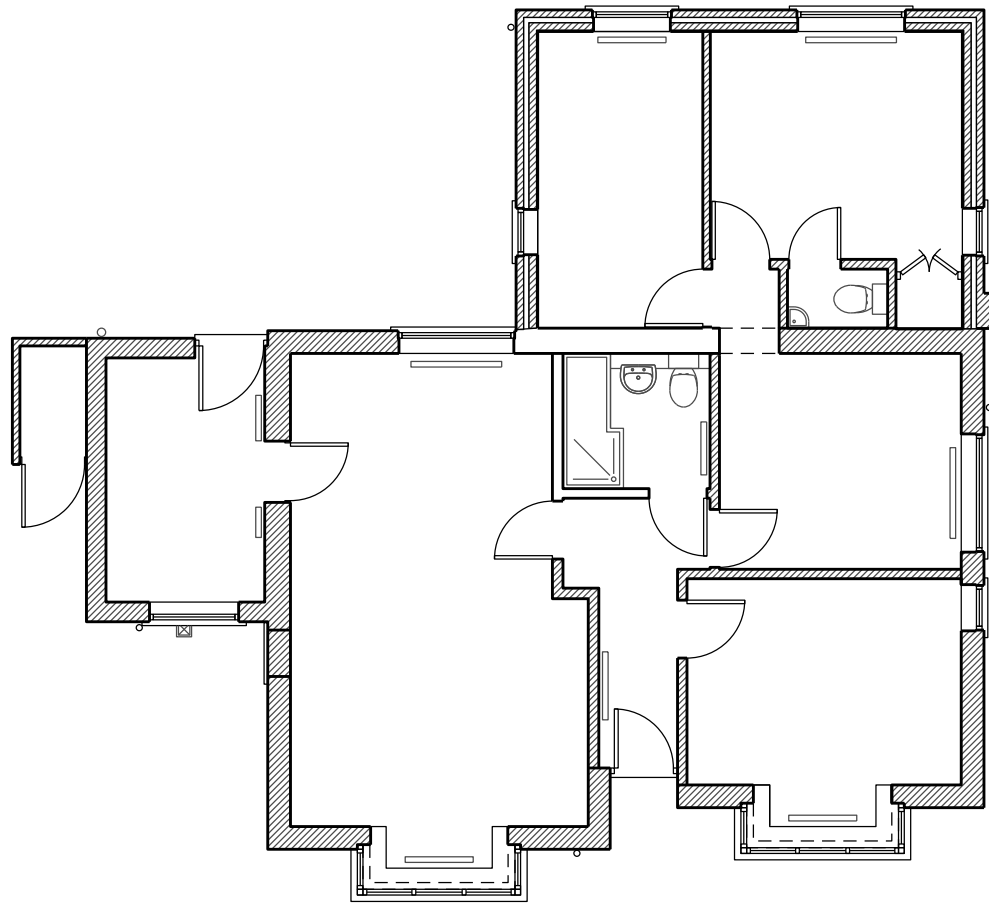


GROUND FLOOR PLAN 1:100

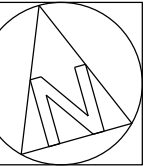


ROOF PLAN 1:100

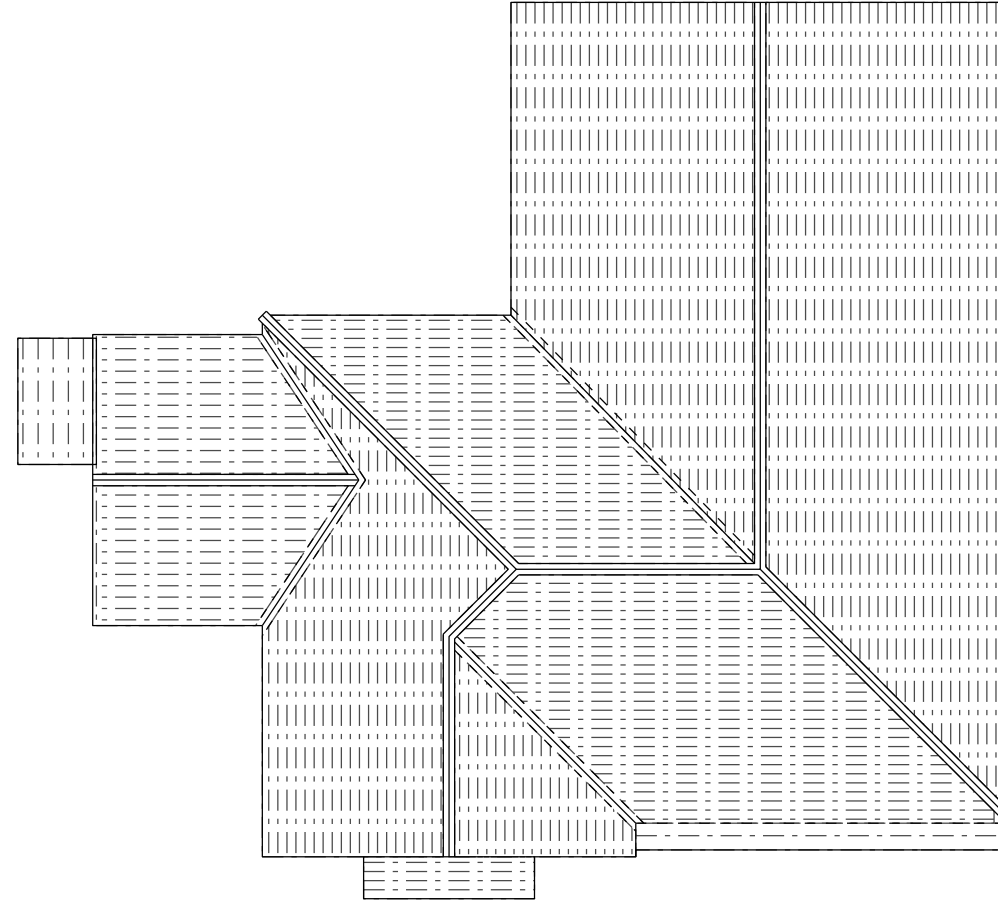


FRONT ELEVATION 1:100

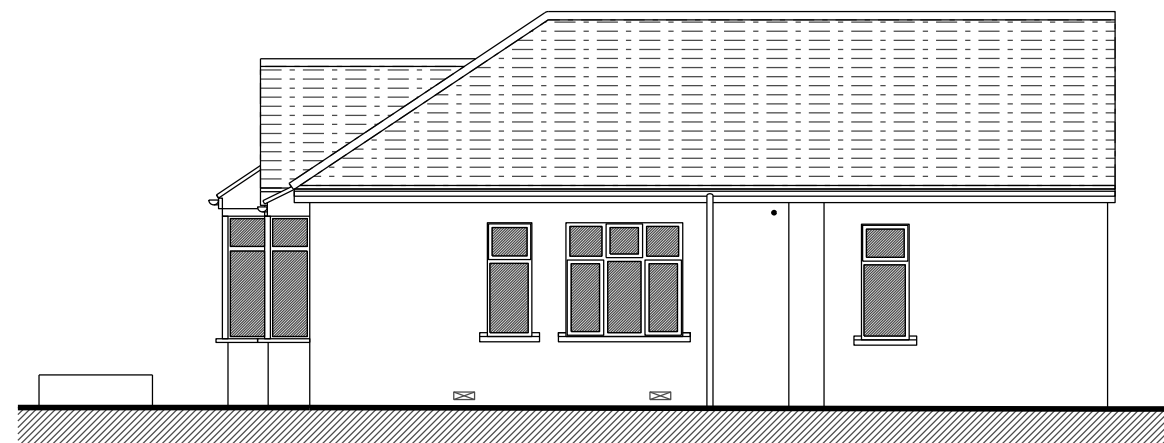


SIDE ELEVATION (E) 1:100

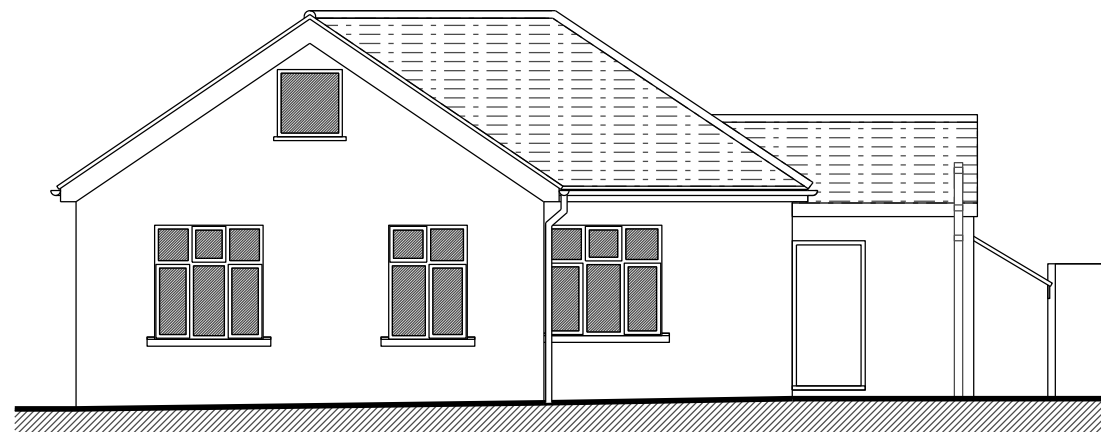

REAR ELEVATION 1:100

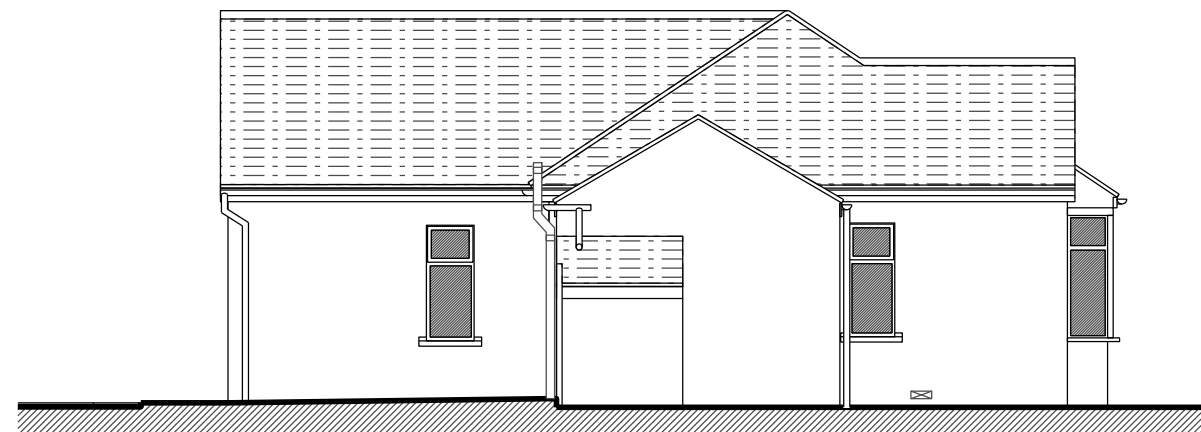

SIDE ELEVATION (W) 1:100

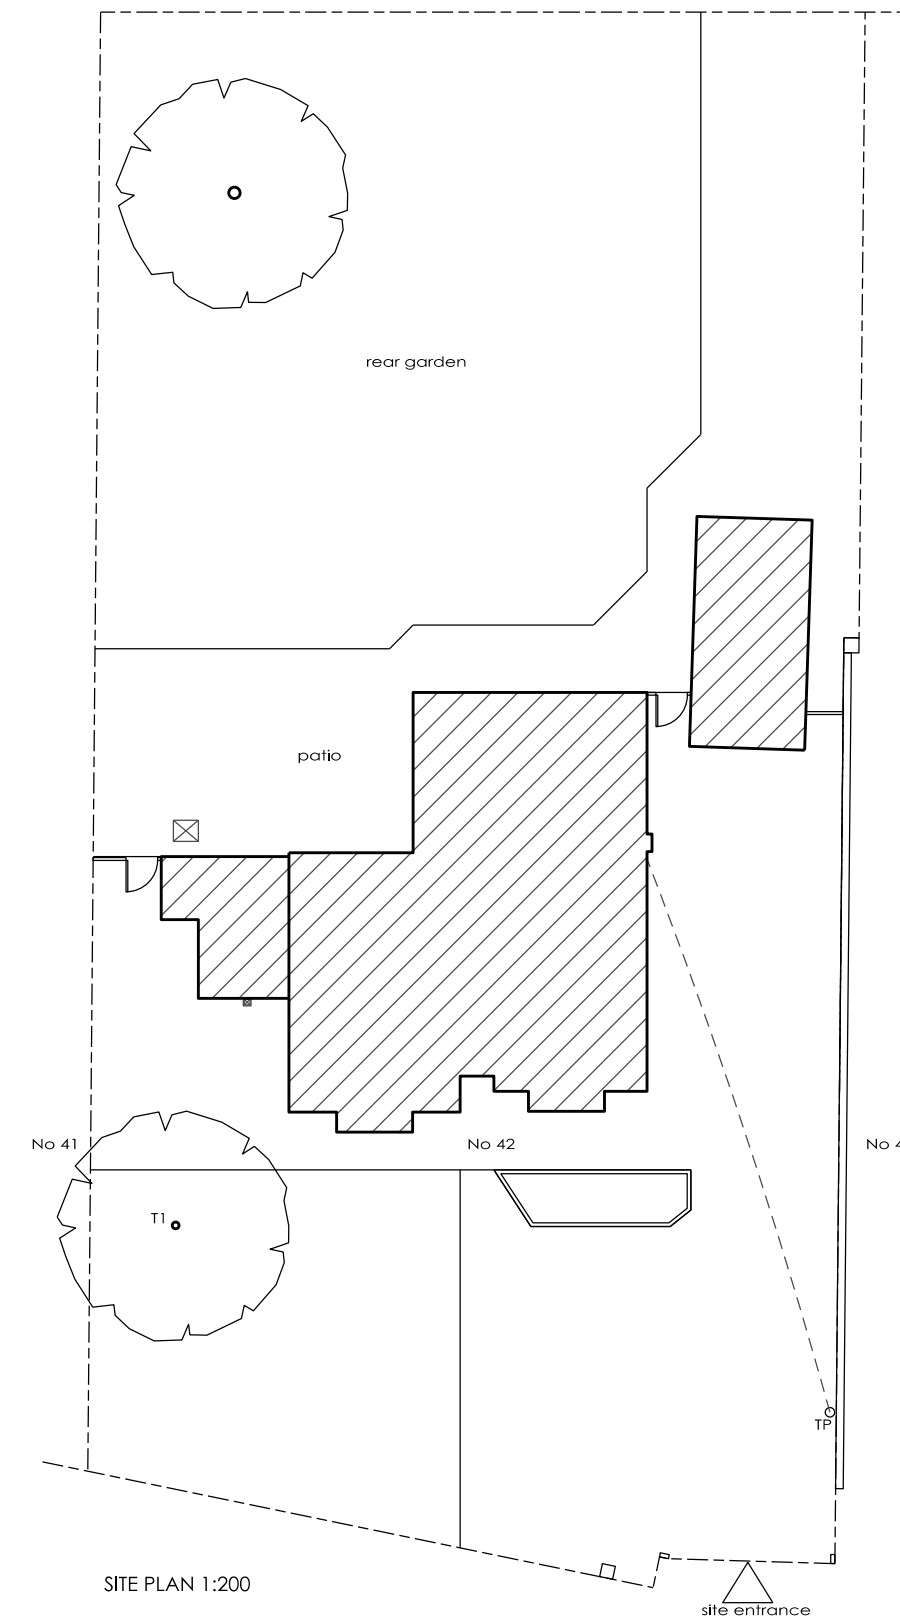

Note
T1 - Chestnut
Height 6m
Spread 6m
Girth 0.18m

MORI ARCHITECTS

Mr & Mrs Rich
42 Westlands Lane
New Extensions and Alterations
EXISTING

PL 13/01/26 to scale@A2 BM

2513 P01

NOT FOR CONSTRUCTION
MORI architects
Copyright MORI architects
www.moriarchitects.co.uk

0 1m 2m 5m