



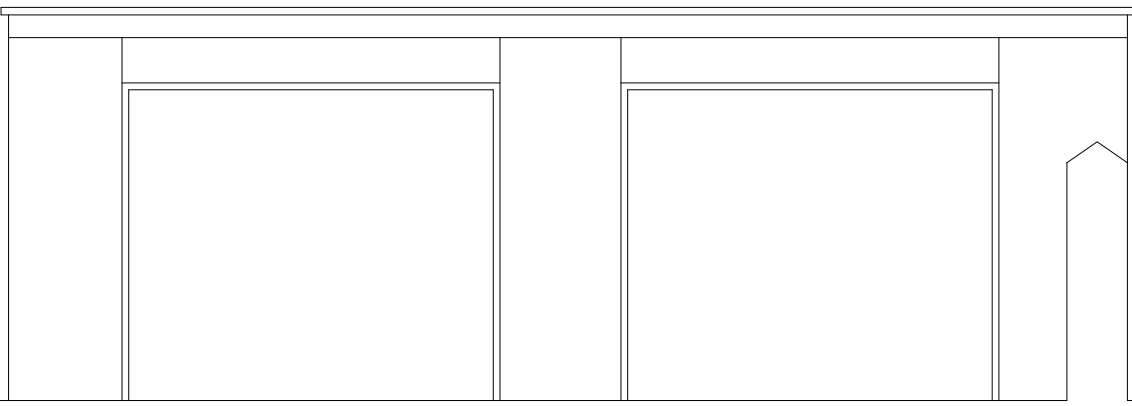


EAST




SOUTH ELEVATION 1:50

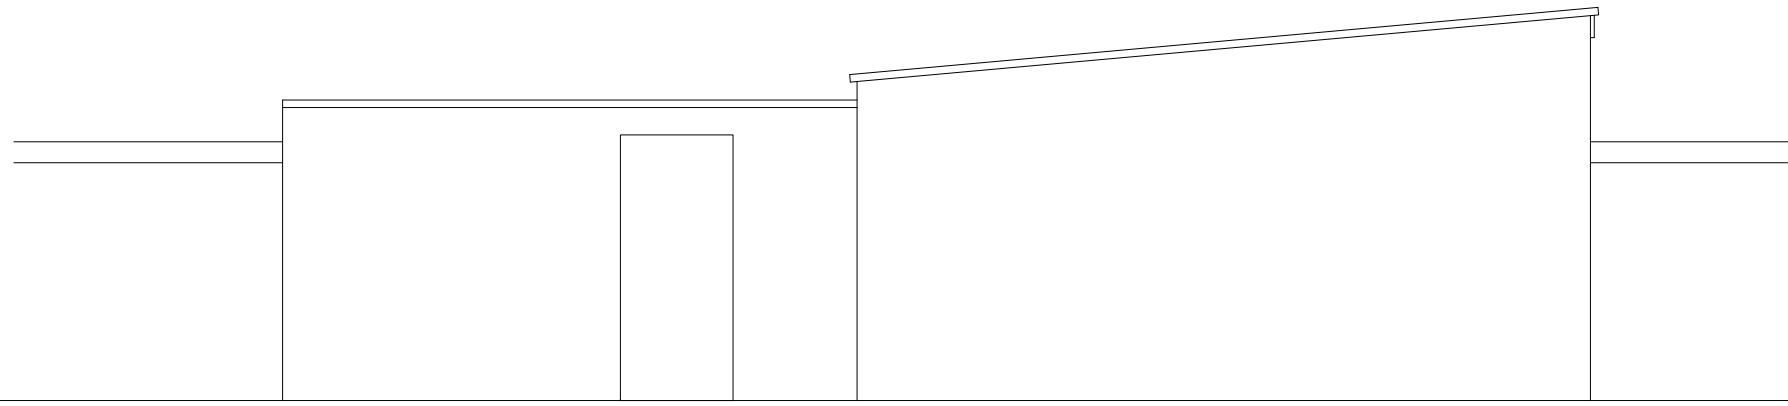

WEST

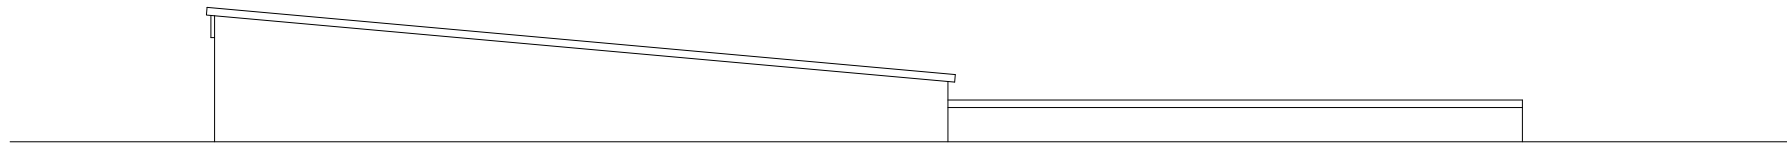

NORTH

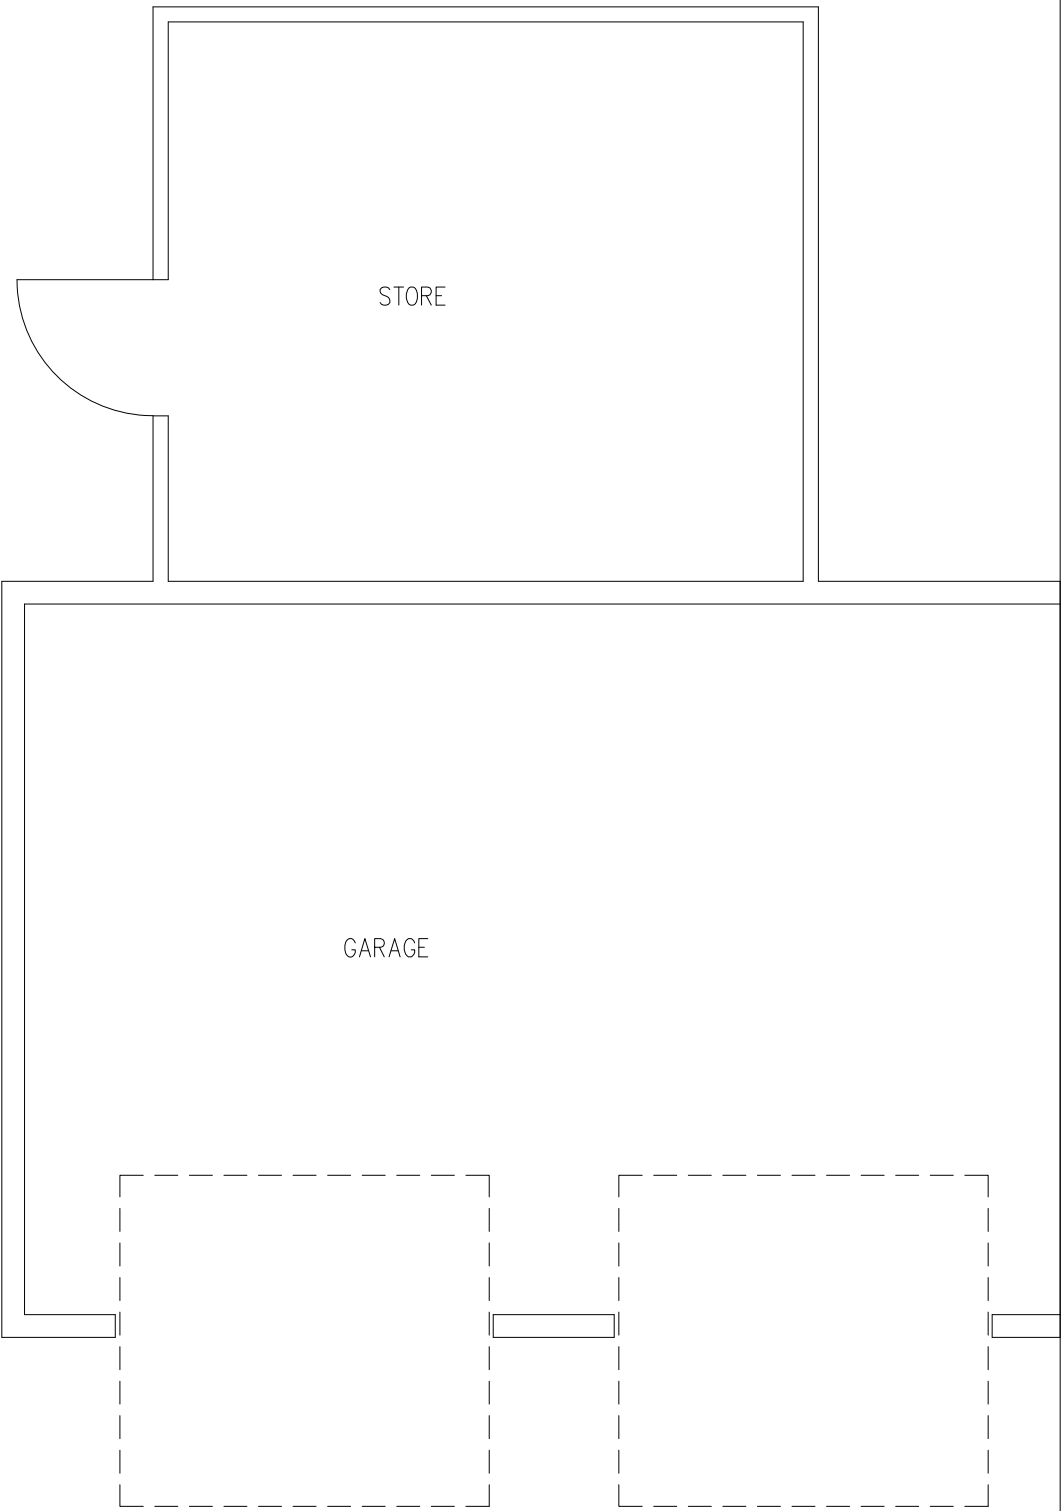

GROUND FLOOR PLAN



SURVEY
DOWN HOUSE, HIGH STREET, WYLYE
WILTSHIRE, BA12 0QN
FOR MR & MRS A JONES-PERROTT