



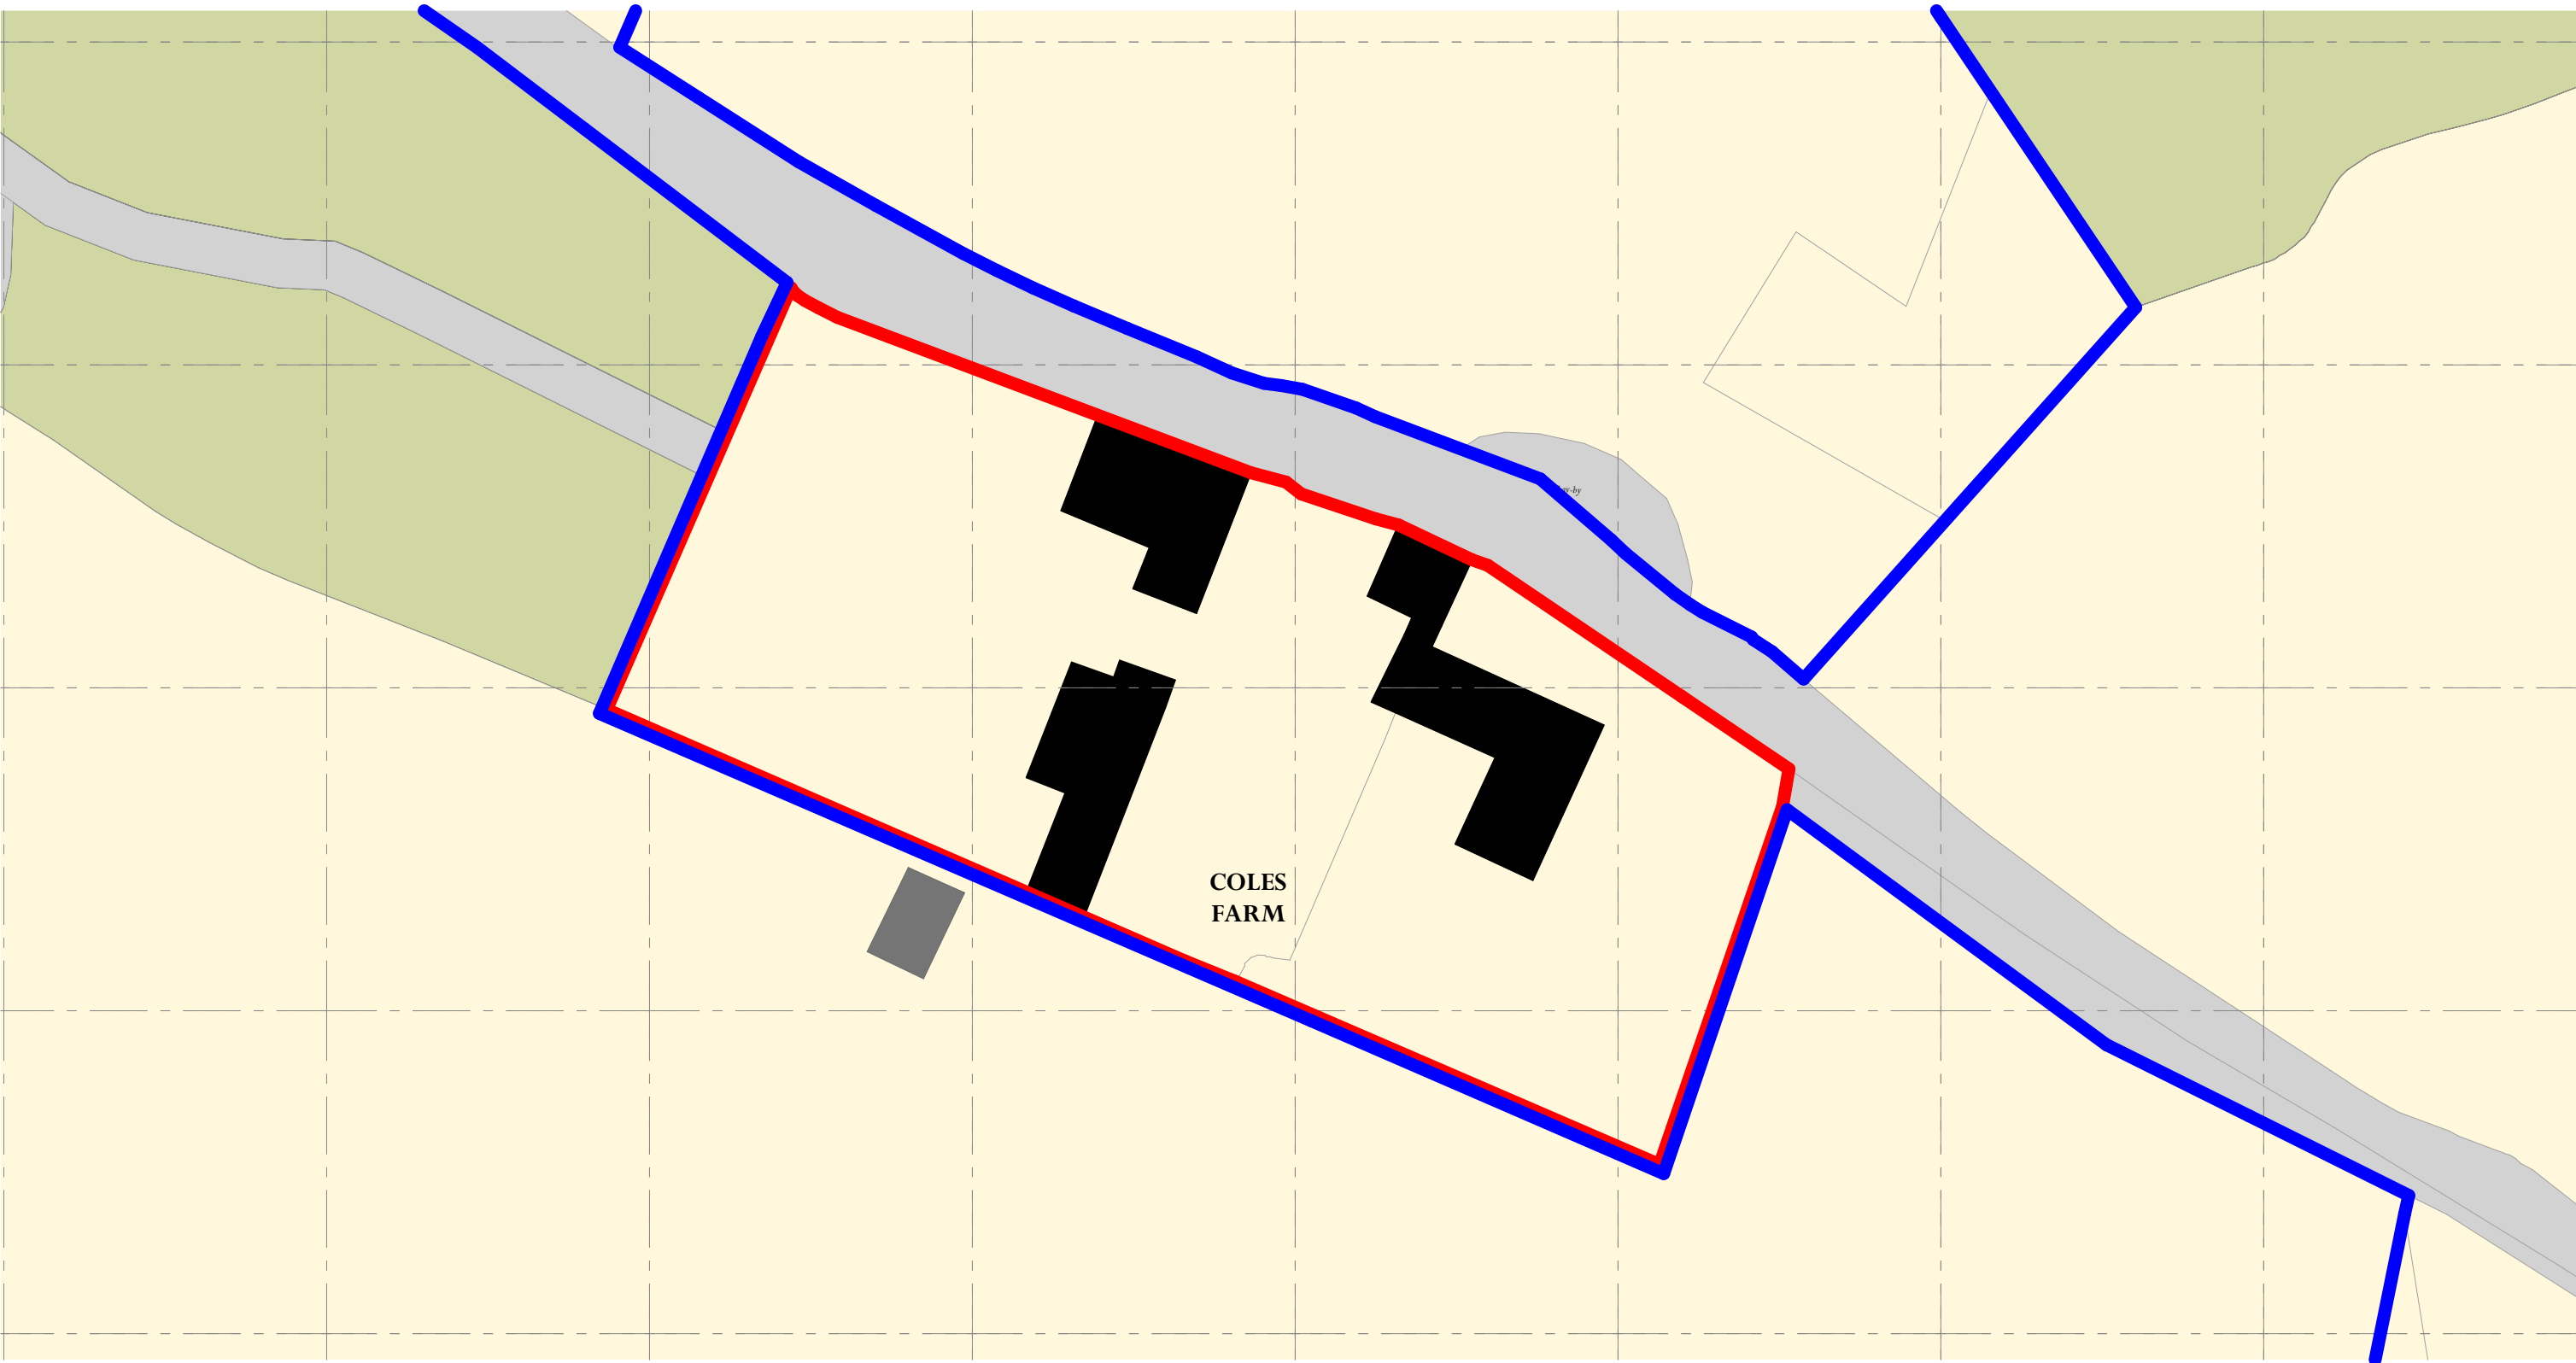

Ordnance Survey, (c) Crown Copyright 2025. All rights reserved. Licence number 100022432

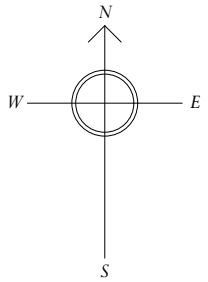

EXISTING BLOCK PLAN

COLES FARM, WILTSHIRE

Scale: 1:500 @ A3

Drawing Number: 6564/PL02 | January 2026 | Drawn By: APK | Checked By: RC

KEY

-  Application Site Boundary
TOTALS: 0.3Ha
-  Land Ownership Boundary
-  Existing Site Buildings
-  Adjacent Buildings



ADAM ARCHITECTURE

www.adamarchitecture.com contact@adamarchitecture.com

