


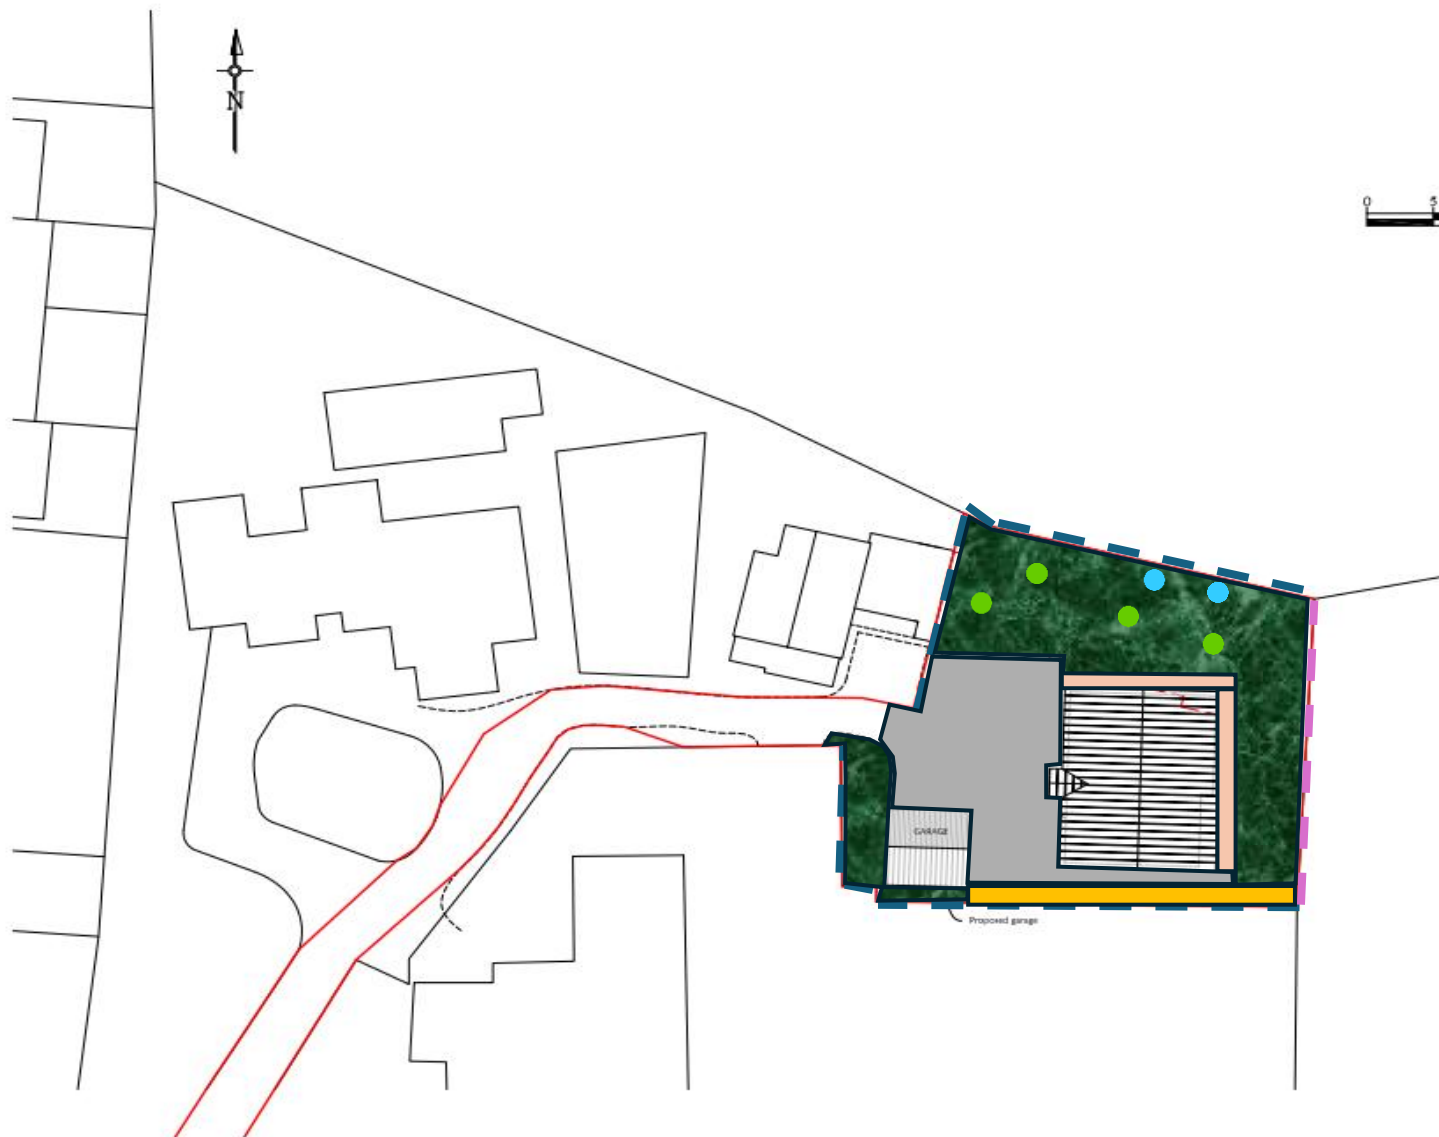

Rev A	Project	11/10/2025
Project:		
LAND ADJACENT TO LITTLE BOWER		
DINTON		
Drawing Title:		
PROPOSED BLOCK PLAN		
Client:		
MR AND MRS BISHOP		
Singleton Design		
32 Castle Street, Newtown		
Tisbury, Wiltshire, SP3 6BN		
Tel: 01747 440043		
e: singleton.design@btinternet.com		
Scale:	1:250 @ A2	
Drawn by:	PBB/04	Rev: A

Key:



Hard standing Permeable gravel car park.



Existing Trees retained.



4 no new fruit trees.



1200mm high horizontal clad 6ft x 6ft panel fence.



1800mm high horizontal clad 6ft x 6ft panel fence.



Border of native shrubs and plants



Patio and pathways



Grass lawn.