



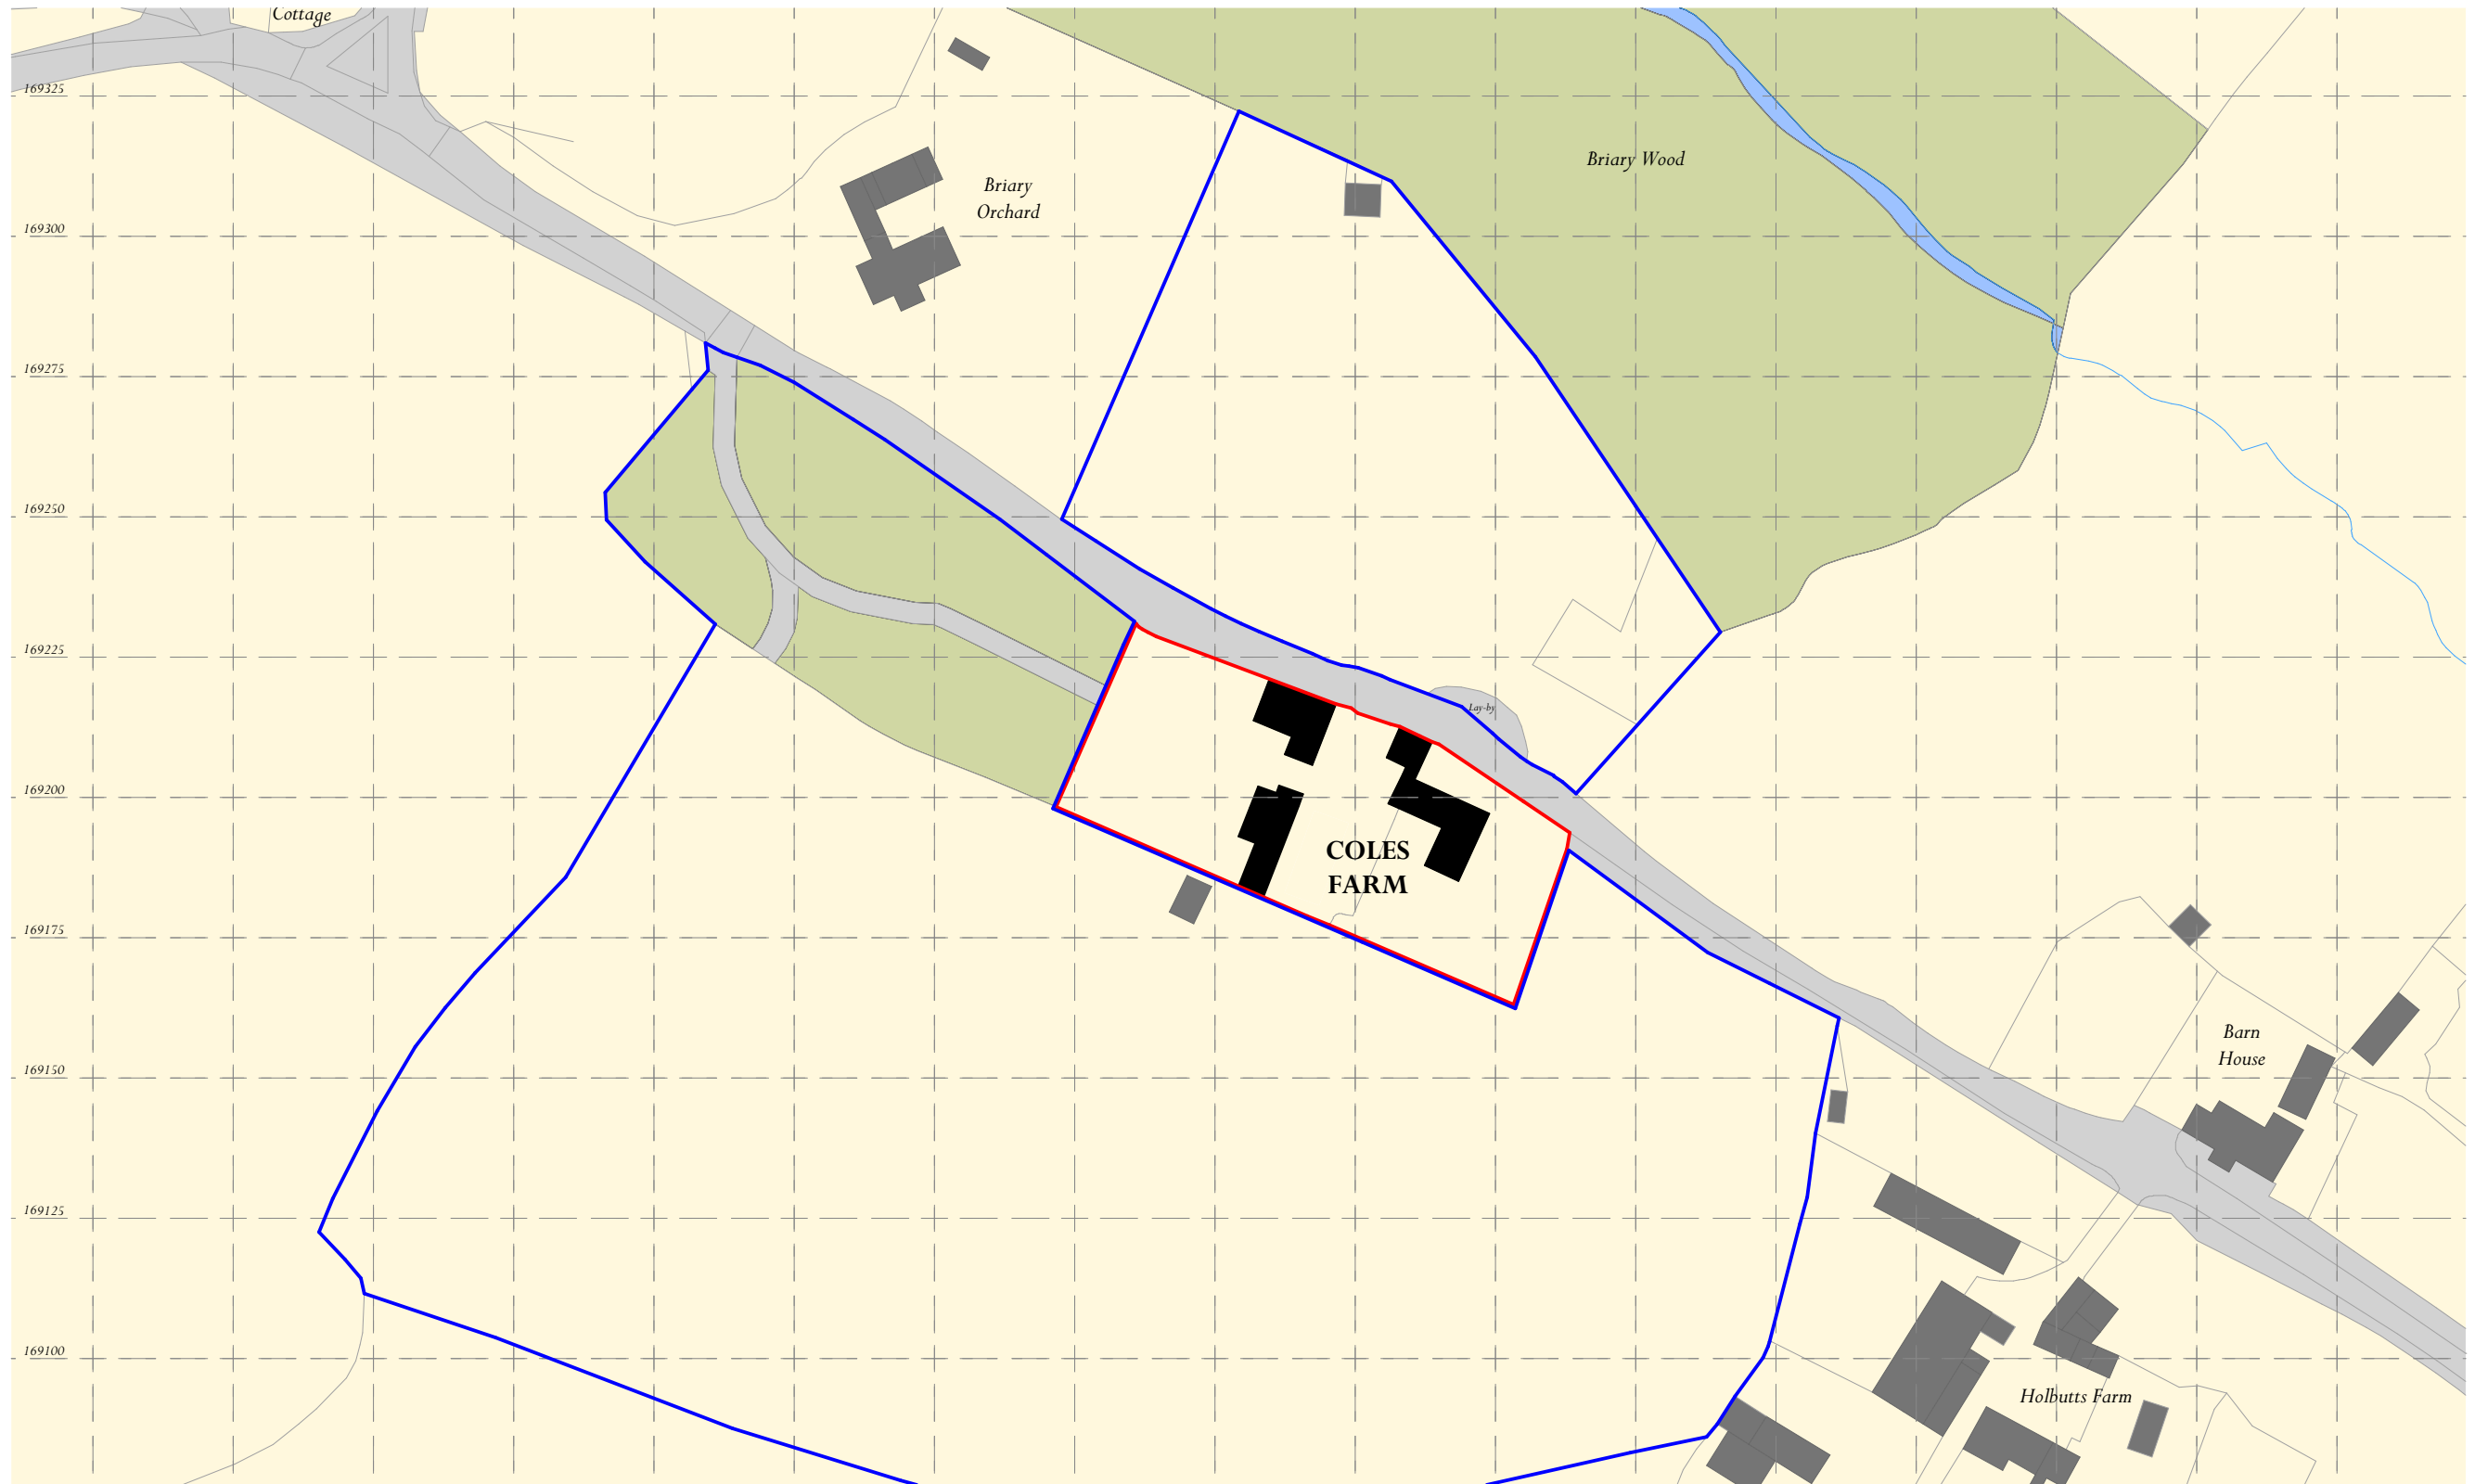

Ordnance Survey, (c) Crown Copyright 2025. All rights reserved. Licence number 100022432

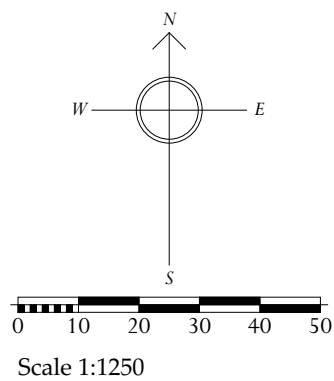

LOCATION PLAN

COLES FARM, WILTSHIRE

Scale: 1:1250 @ A3

Drawing Number: 6564/PL01 | January 2026 | Drawn By: APK | Checked By: RC


KEY

 Application Site Boundary
TOTALS: 0.1Ha

 Land Ownership Boundary

 Existing Site Buildings

 Adjacent Buildings

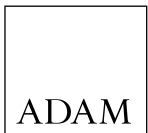

ARCHITECTURE

www.adamarchitecture.com contact@adamarchitecture.com