



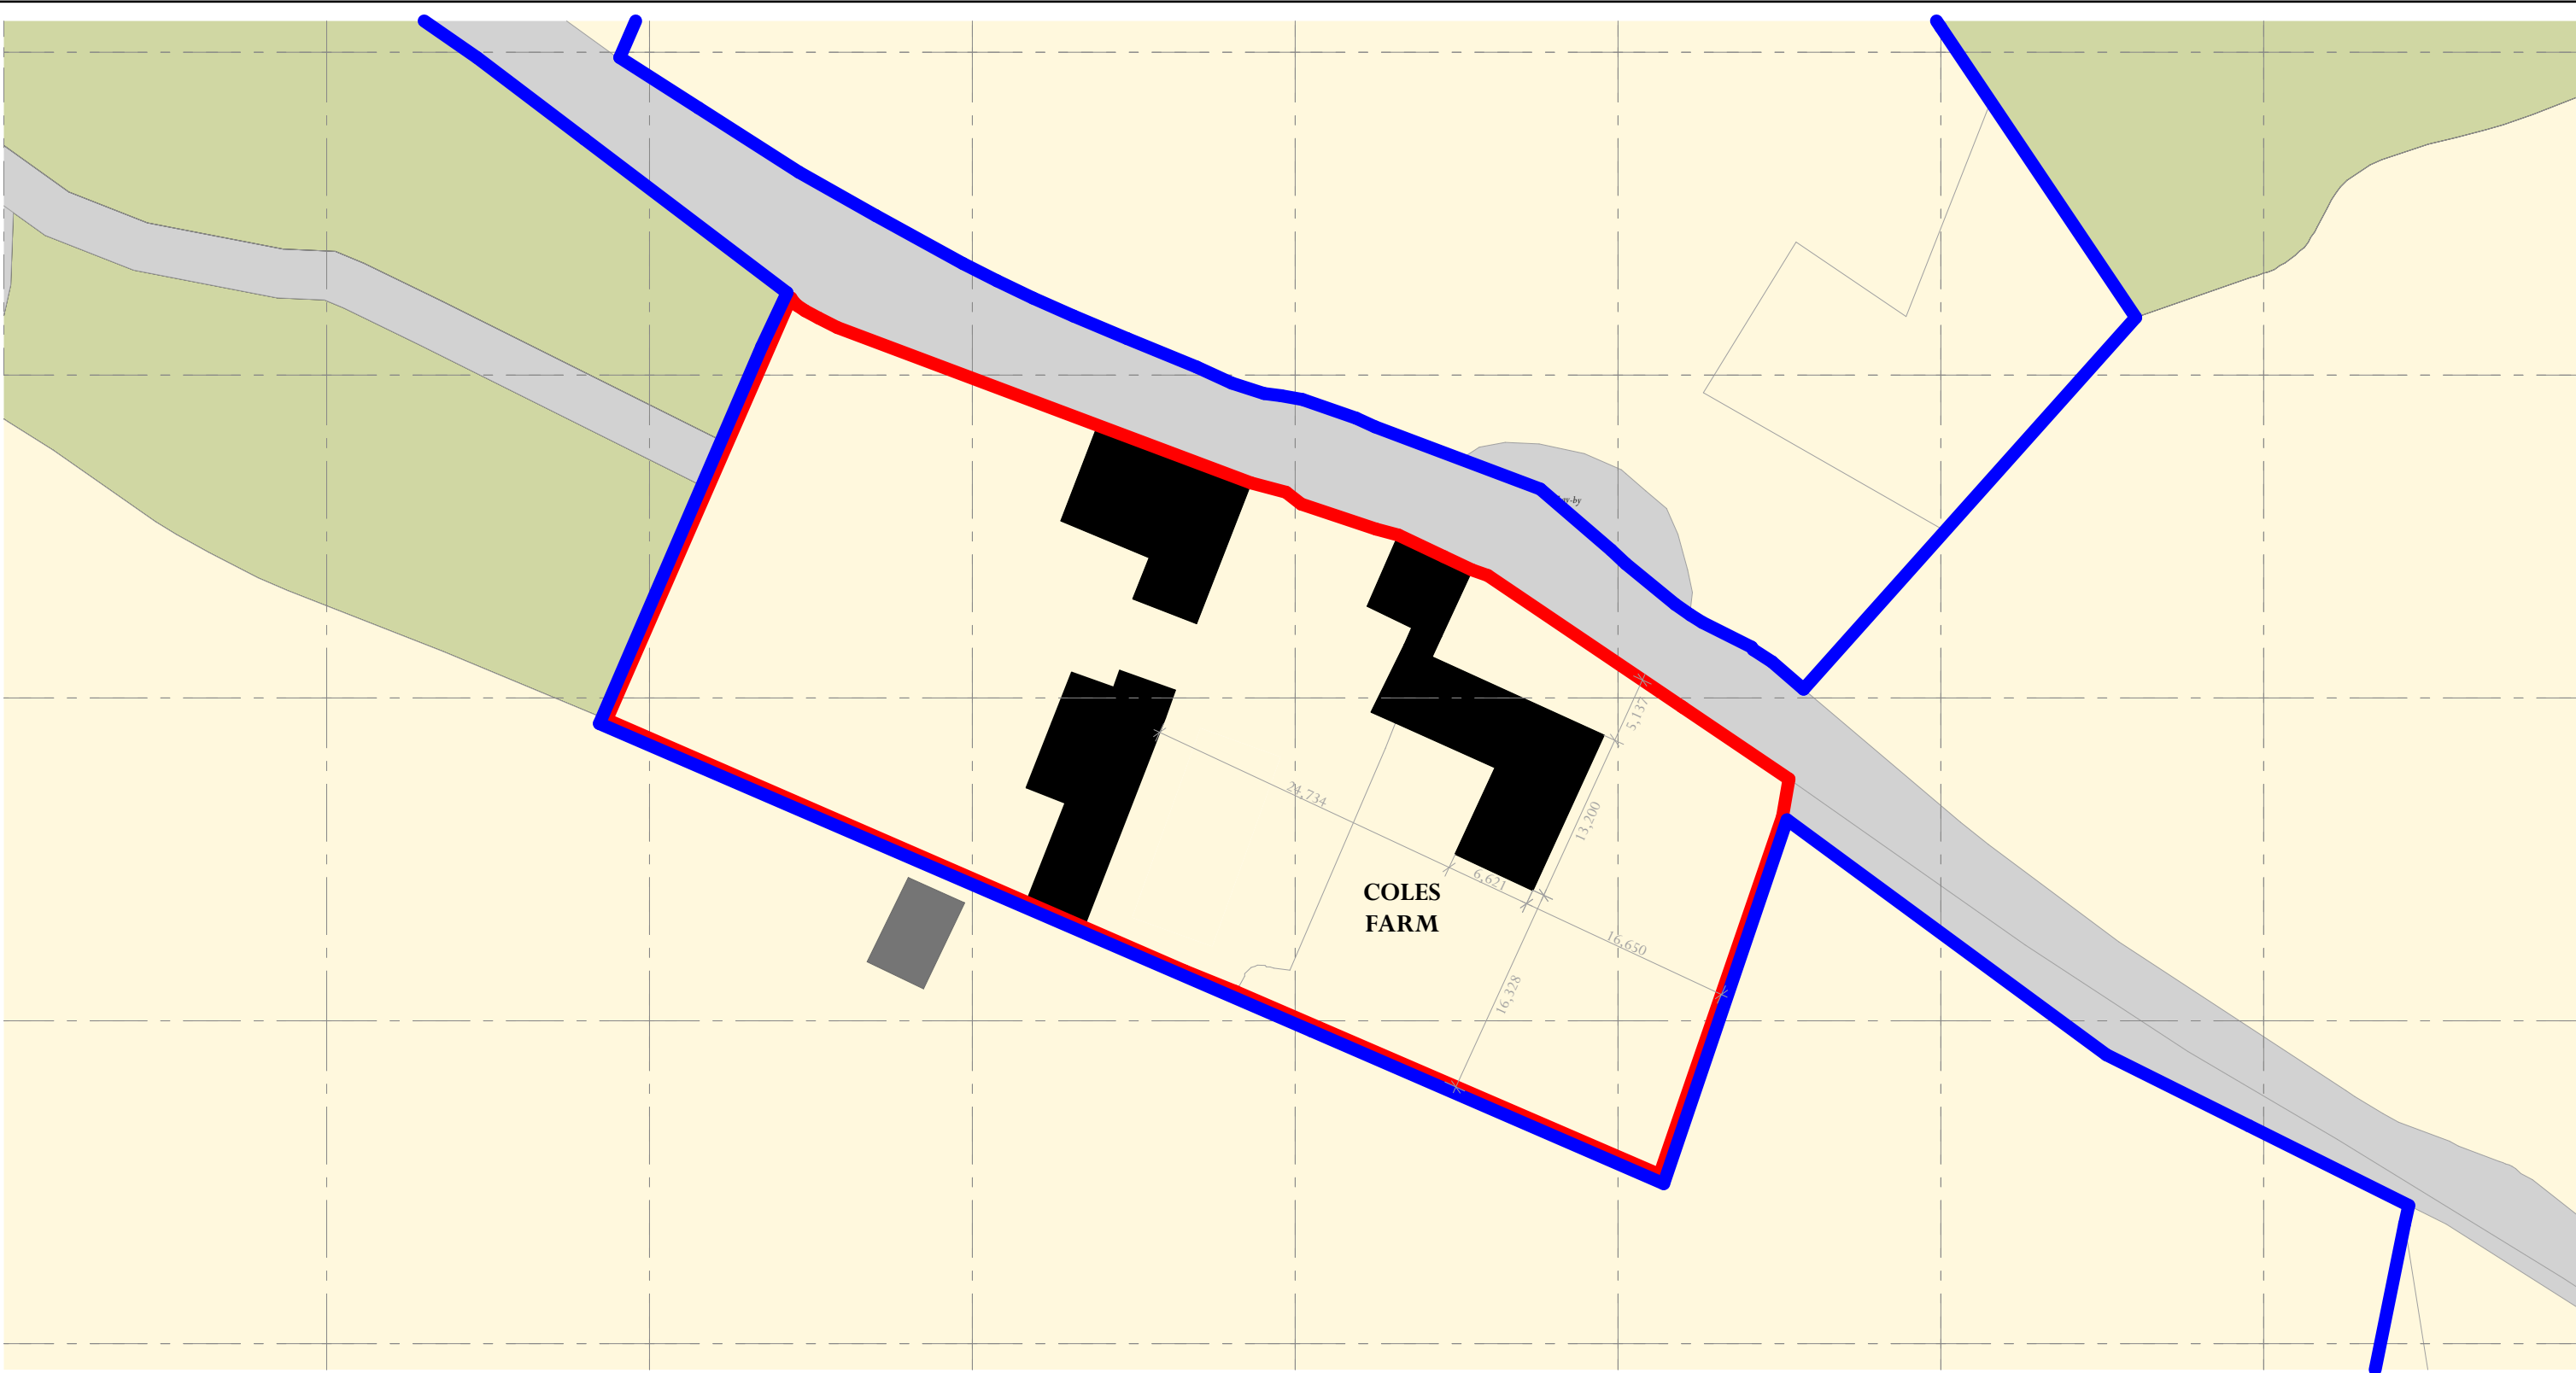

Ordnance Survey, (c) Crown Copyright 2025. All rights reserved. Licence number 100022432

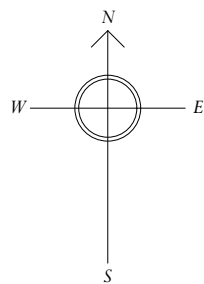

PROPOSED BLOCK PLAN

COLES FARM, WILTSHIRE

Scale: 1:500 @ A3

Drawing Number: 6564/PL03 | January 2026 | Drawn By: APK | Checked By: RC



Scale 1:500

KEY

- | | |
|--|----------------------|
| Application Site Boundary
TOTALS: 0.1Ha | Adjacent Buildings |
| Land Ownership Boundary | Demolished Buildings |
| Existing Site Buildings | Proposed Buildings |

ADAM ARCHITECTURE
www.adamarchitecture.com contact@adamarchitecture.com