



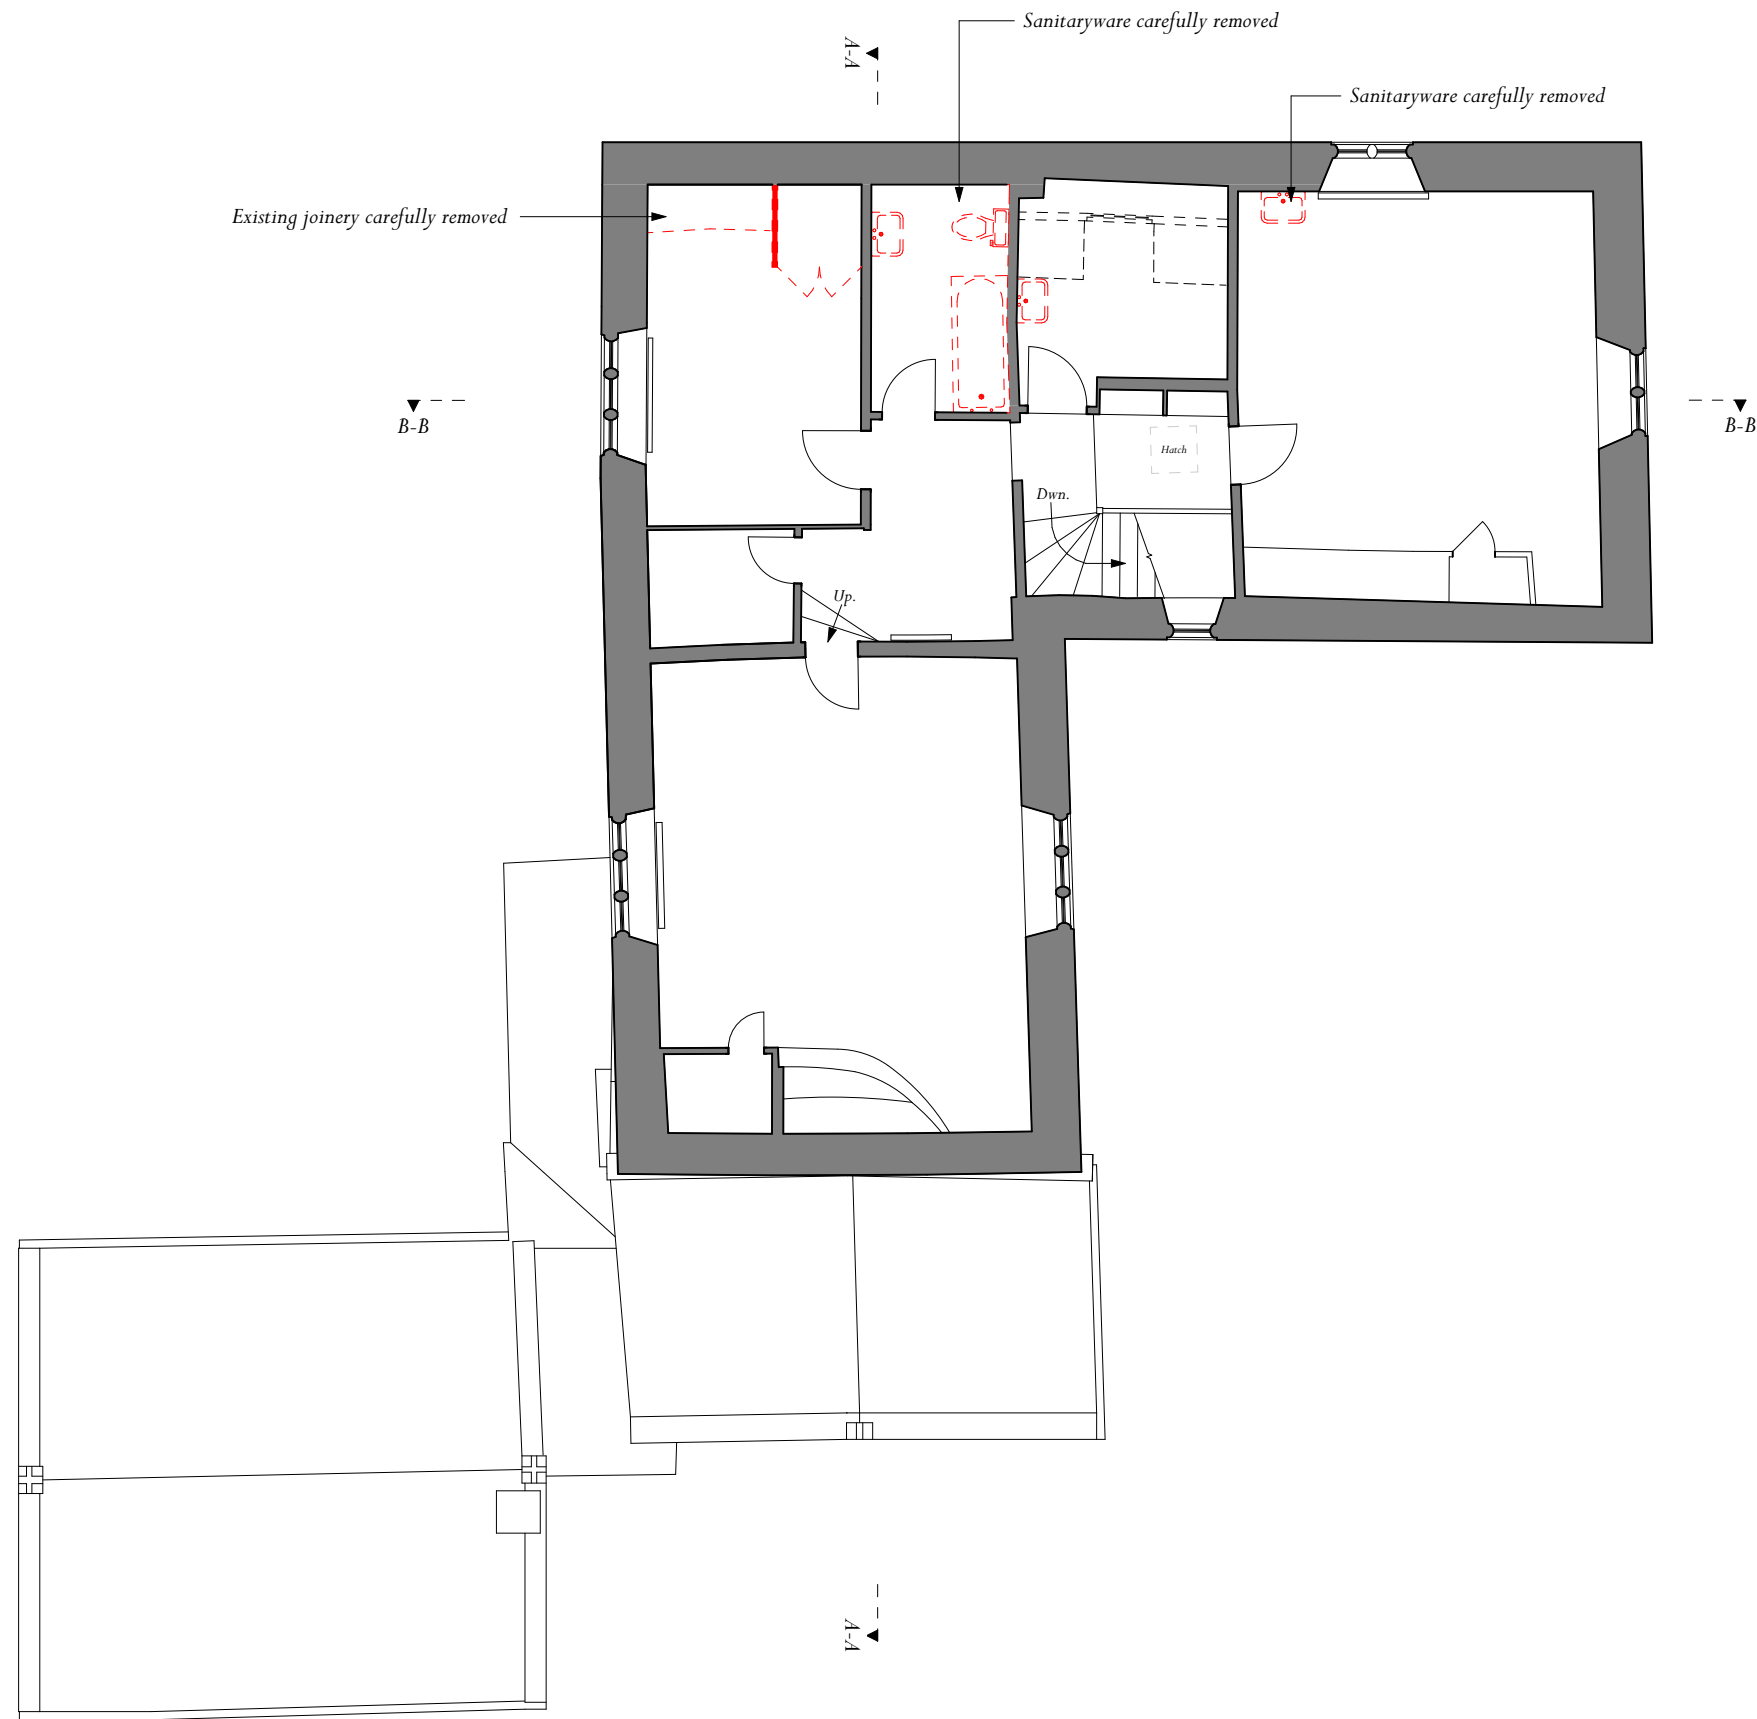


SECOND FLOOR DEMOLITION PLAN

COLES FARM, WILTSHIRE

Scale: 1:100 @ A3

Drawing Number: 6564/DE04 | January 2026 | Drawn By: APK | Checked By: RC

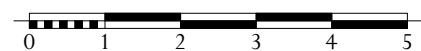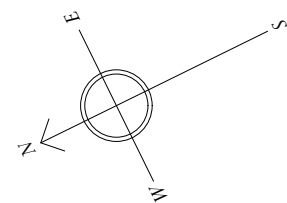

Scale 1:100

KEY

- Existing Elements
- Elements to be Demolished