


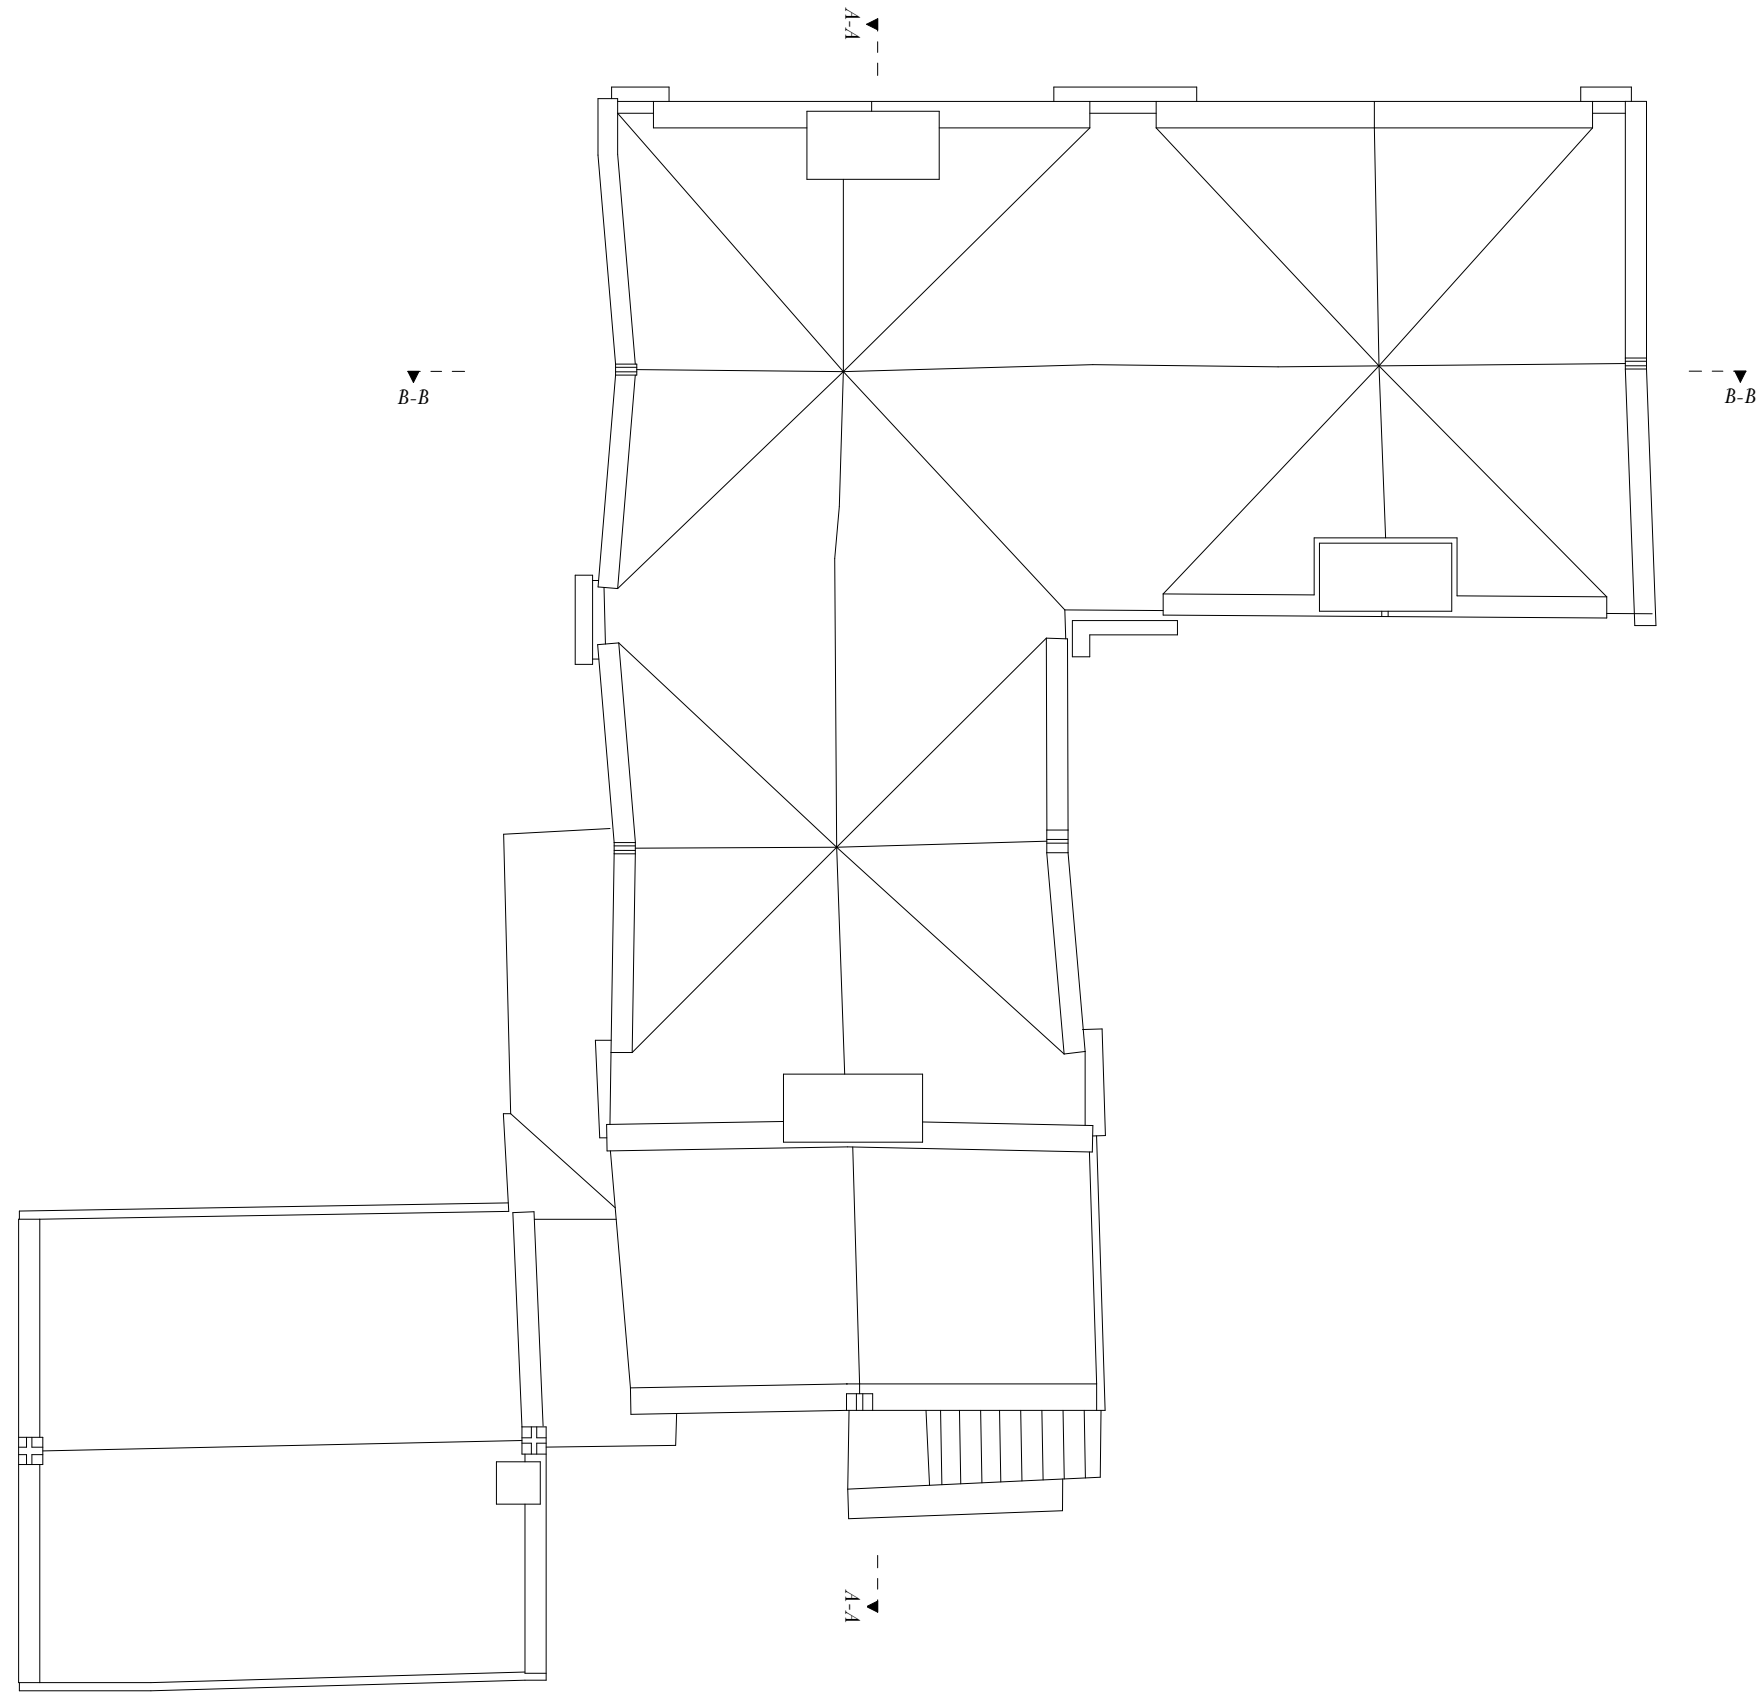


ROOF DEMOLITION PLAN

COLES FARM, WILTSHIRE

Scale: 1:100 @ A3

Drawing Number: 6564/DE05 | January 2026 | Drawn By: APK | Checked By: RC

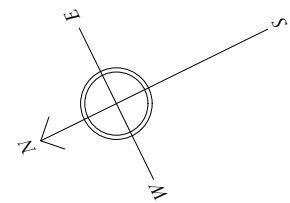


Scale 1:100

KEY

Existing Elements

Elements to be Demolished

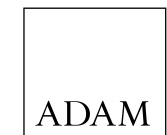

ARCHITECTURE

www.adamarchitecture.com contact@adamarchitecture.com