
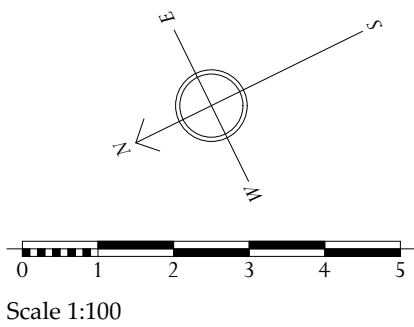


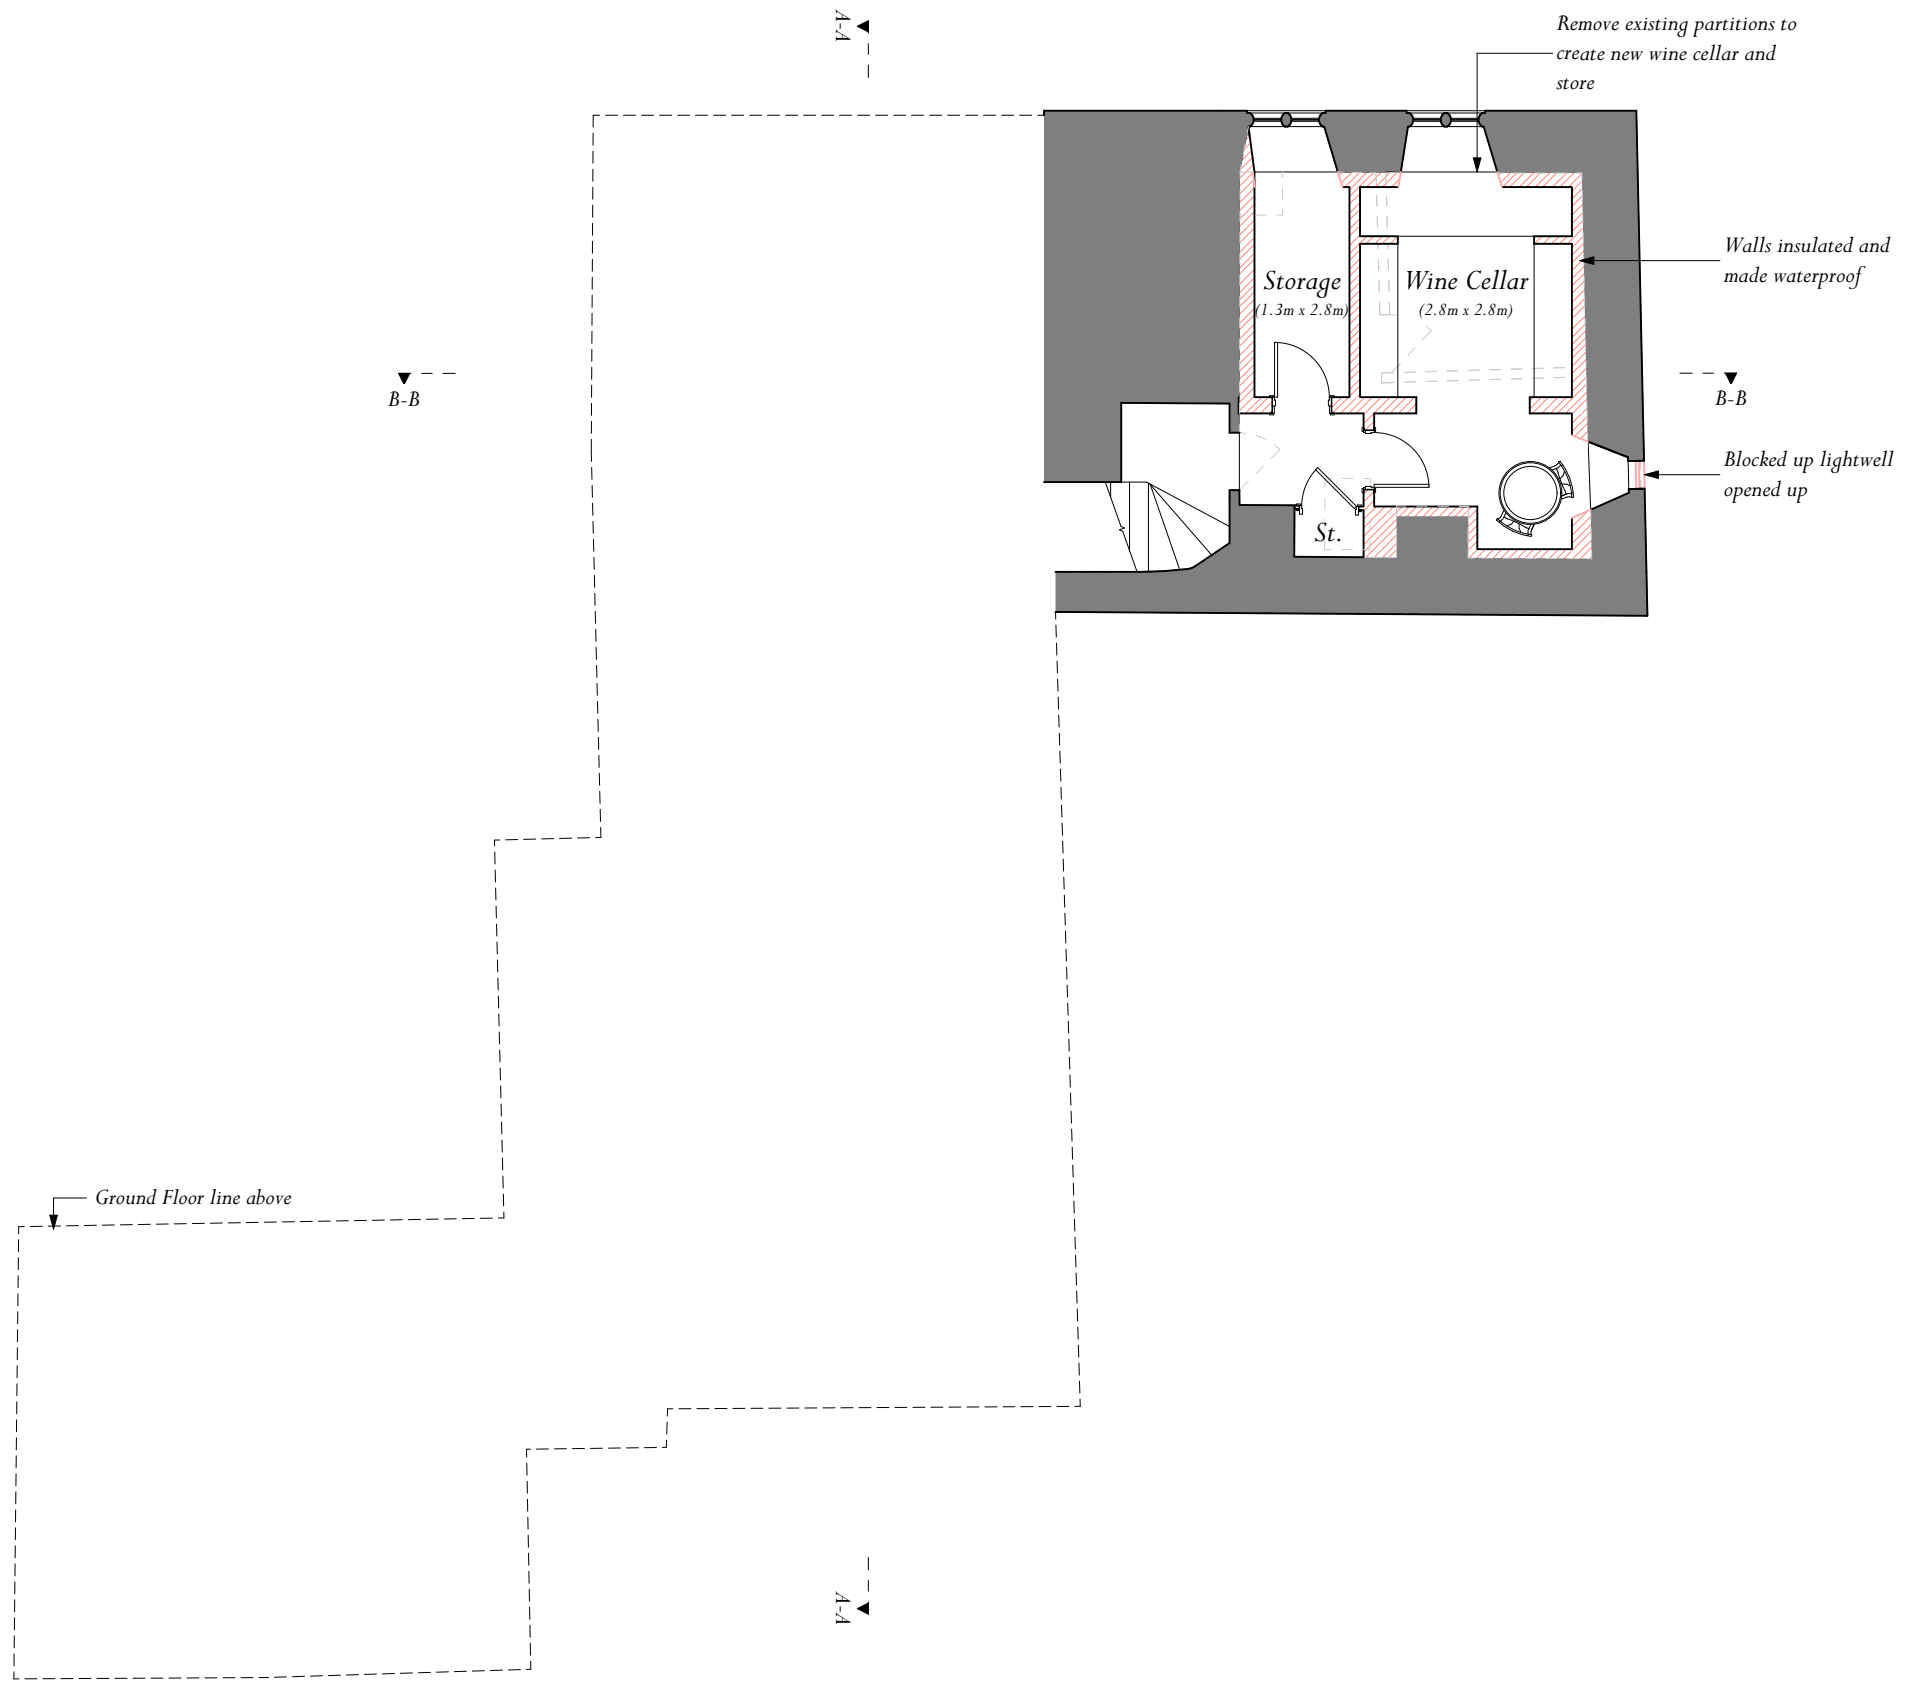

PROPOSED BASEMENT PLAN

COLES FARM, WILTSHIRE

Scale: 1:100 @ A3
Drawing Number: 6564/PL06 | January 2026 | Drawn By: APK | Checked By: RC

KEY

- Existing Elements
- Proposed Elements
- Elements to be Demolished

ADAM ARCHITECTURE
www.adamarchitecture.com contact@adamarchitecture.com