



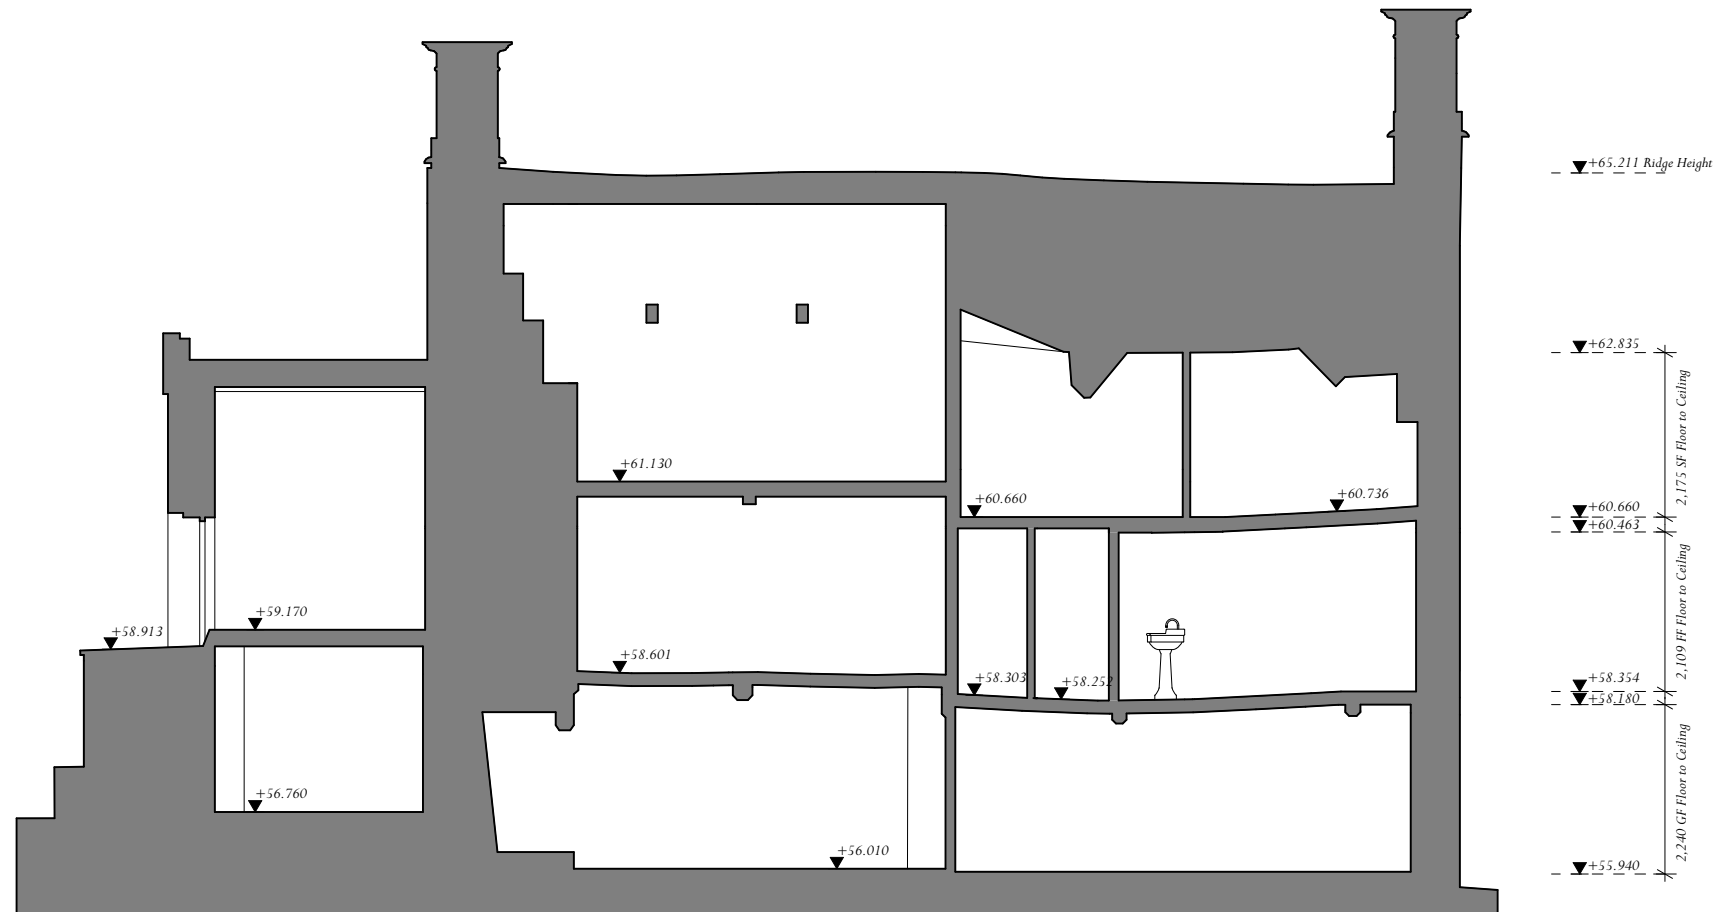

EXISTING SECTION A - A

COLES FARM, WILTSHIRE

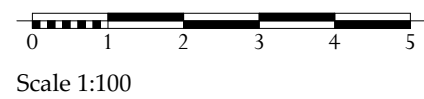

Scale: 1:100 @ A3
 Drawing Number: 6564/PL25 | January 2026 | Drawn By: APK | Checked By: RC