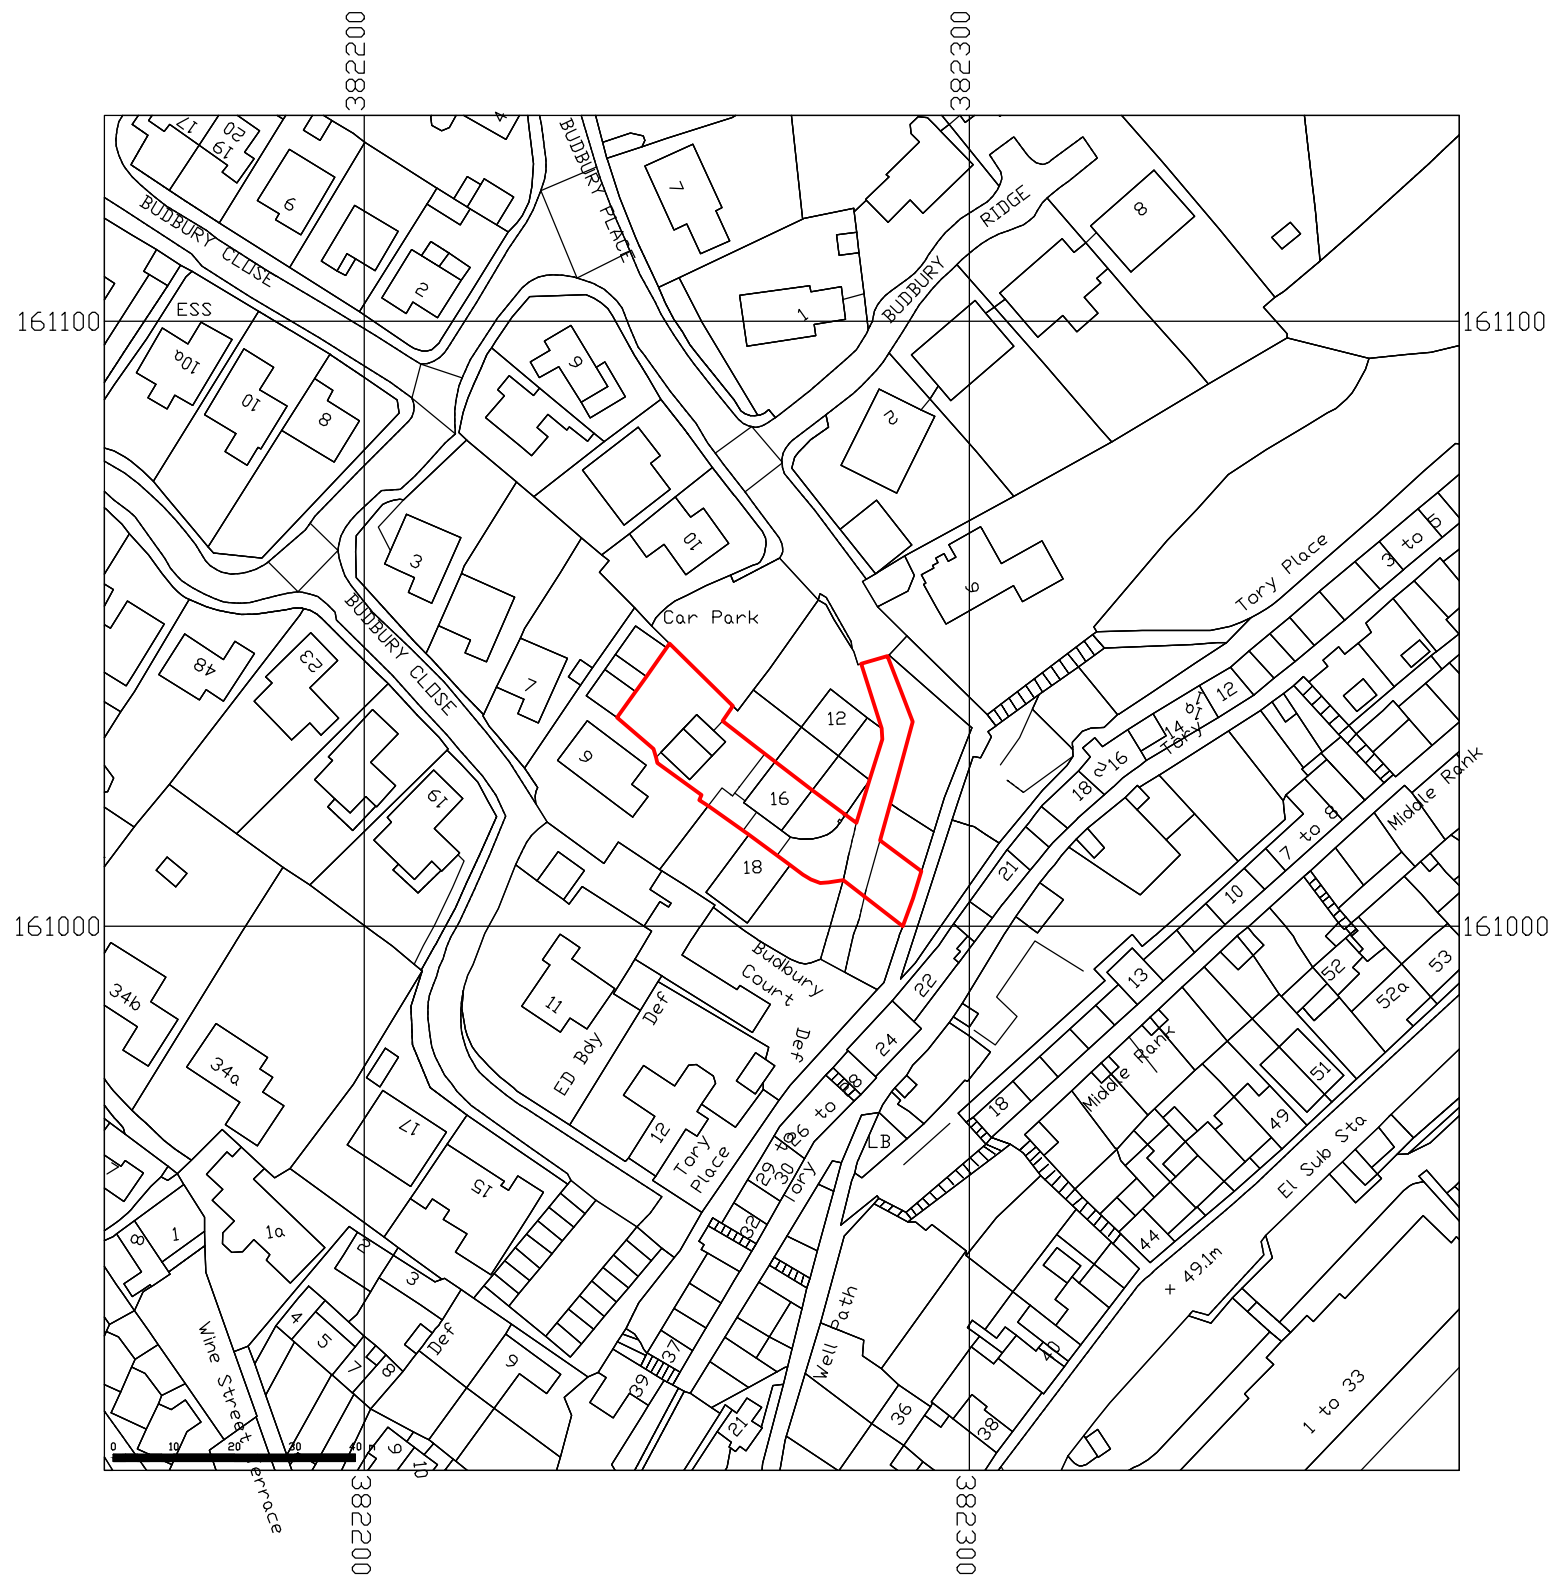


A		-	-	PMJ	PMJ	PMJ
Rev.	Date	Description			Drawn	Checked
Client:		MR D GILBERT			PMJ PLANNING SERVICES PLANNING PERMISSION DRAWING SPECIALIST	
Project Title:		16 BUDBURY PLACE BRADFORD ON AVON WILTSHIRE. BA15 1QF			Scale at A3: 1:1250 Drawn: PMJ Date: JAN 2026	Status: PLANNING Checked: PMJ Date: JAN 2026
Drawing Title:		LOCATION PLAN			CAD File Name: 00454/001 Approved: PMJ Date: JAN 2026	Revision: 00454/001 -