




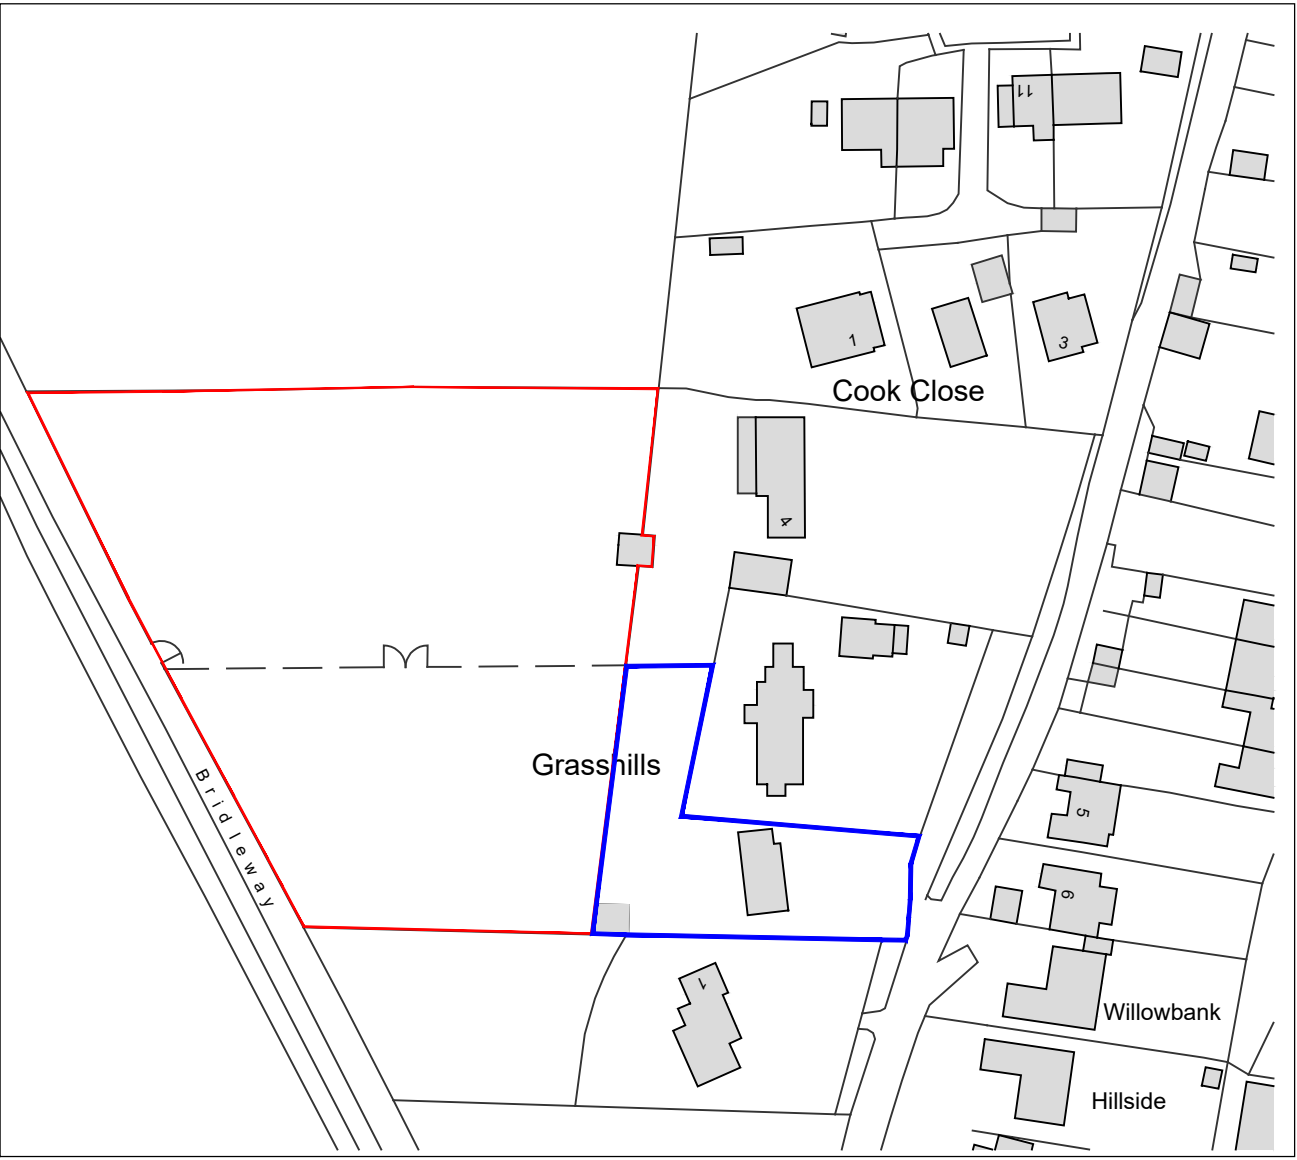


Ordnance Survey, (c) Crown Copyright 2025. All rights reserved. Licence number 100022432

Proposed Block Plan
scale 1:500

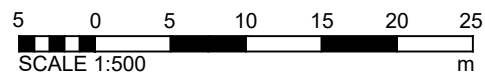

Location Plan
scale 1:1250

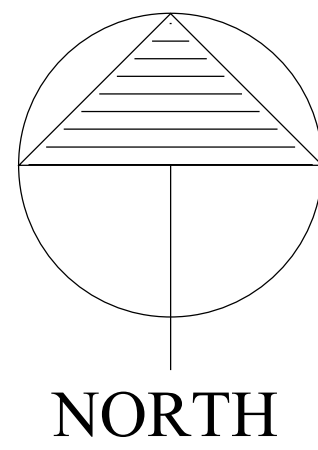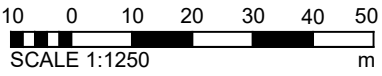

C	26.01.26	Stable relocated to a level section of paddock	DT
B	22.12.25	Existing Site Access from Bridleway added to satisfy planning officer	DT
A	09.12.25	Details add to satisfy planning registration	DT

REV	DATE	NOTES	BY
ISSUED AS PLANNING APPLICATION			

—David Tingle—
Building Design & Surveying Services

17 Woodland Drive, Tilehurst, Reading
Berkshire, RG30 4RT.
T: 0118.9419311 M: 07711902344

Copyright © David Tingle Building Design (2003)

MRS J.WOOSNAM & MR T.BROWNING
2 GRASSHILL LANE, ALDBOURNE
MARLBOROUGH, WILTSHIRE SN8 2EH

PROPOSED
STABLE BLOCK
LOCATION AND
BLOCK PLANS

Scale: 1:1250 & 1:500 A1 Date: Nov 2025

Dwg No: 2GH.MP03 Rev: C