


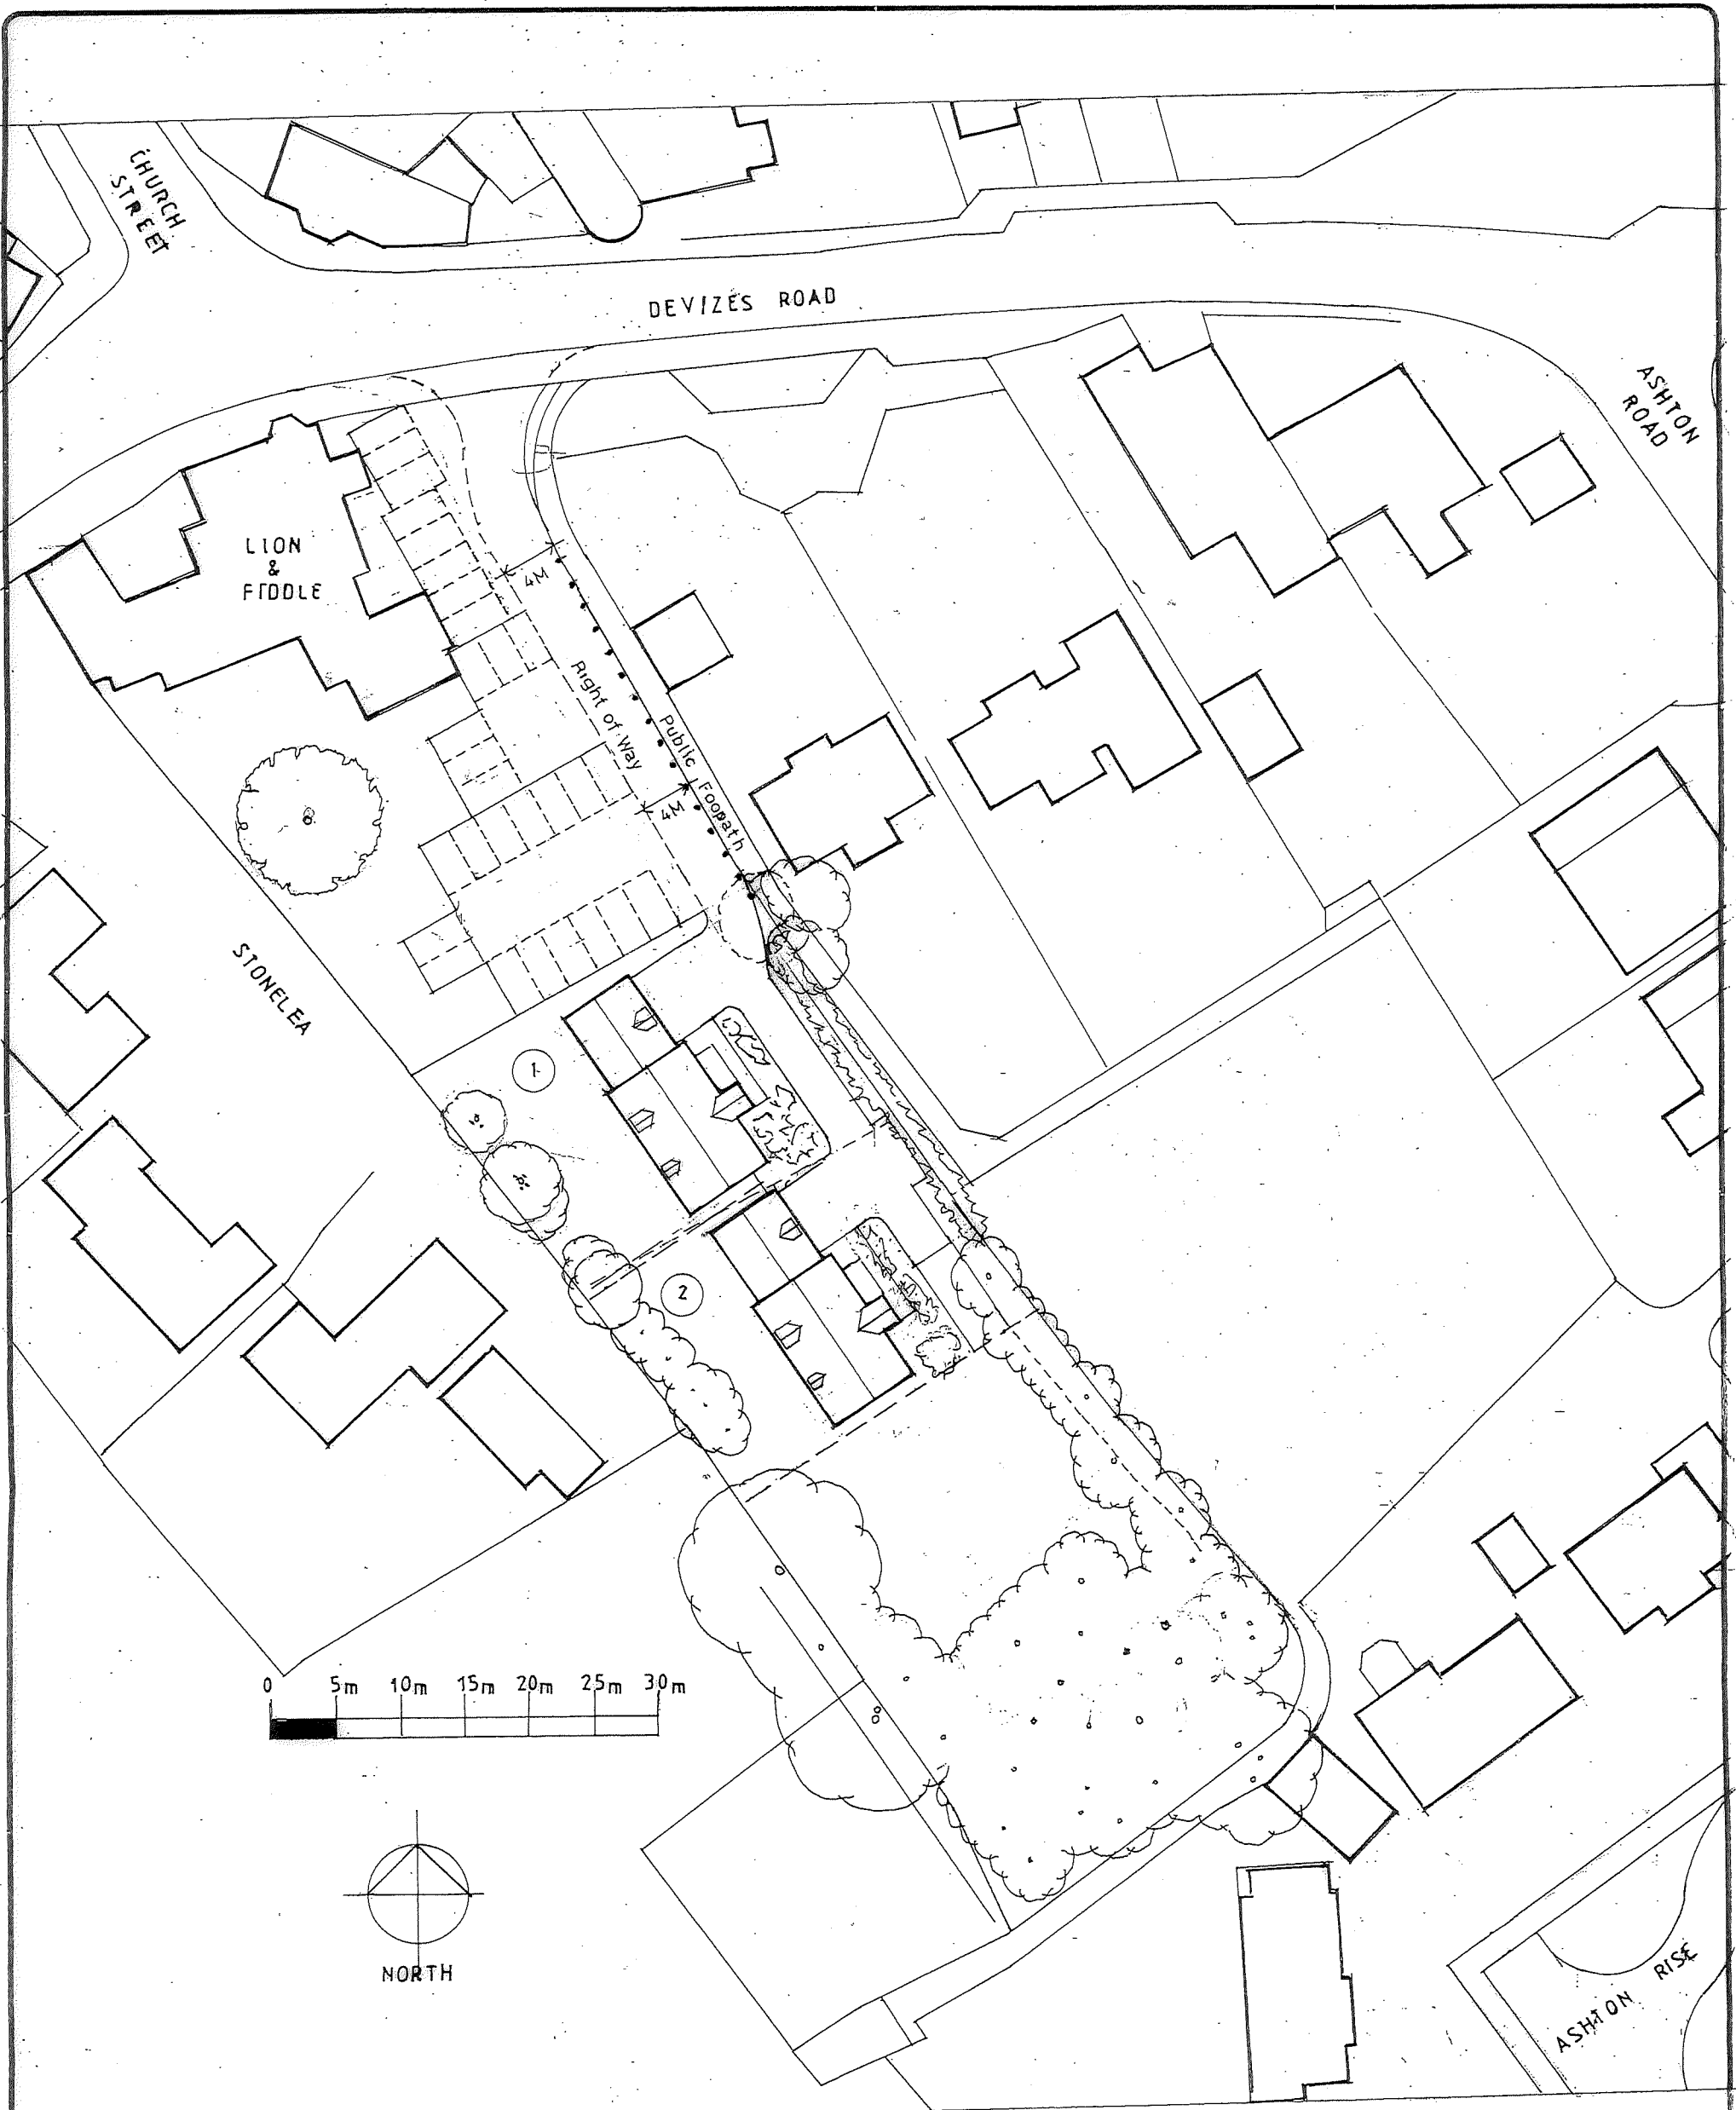

Revisions
 A Layout reduced to 2 houses 14 01 2021
 B " revised 17 02 2021
 C RIGHT OF WAY AMENDED & PARKING 06-09-2021

ASHLEY DESIGN
 The Old Ride
 Bath Road
 Bradford On Avon
 Wiltshire
 Tel 01225 865220
 Fax 01225 866086

CLIENT Mrs Joy Singer		DRAWING NUMBER 2745-01							
PROJECT Land to the rear of Lion & Fiddle, Hylpert on		DRAWING TITLE Block Plan							
SCALE 1-500	DRAWN RMS	DATE November 2020	REVISIONS <table border="1"> <tr> <td>A</td> <td>B</td> <td>C</td> <td></td> <td></td> <td></td> </tr> </table> All rights described in Chapter IV of the Copyright, Designs and Patents Act 1988 have been previously asserted © 1999 Ashley Design Associates. Contractors must check all dimensions on site. Only figured dimensions are to be worked from	A	B	C			
A	B	C							