




House Section CC



House Section DD

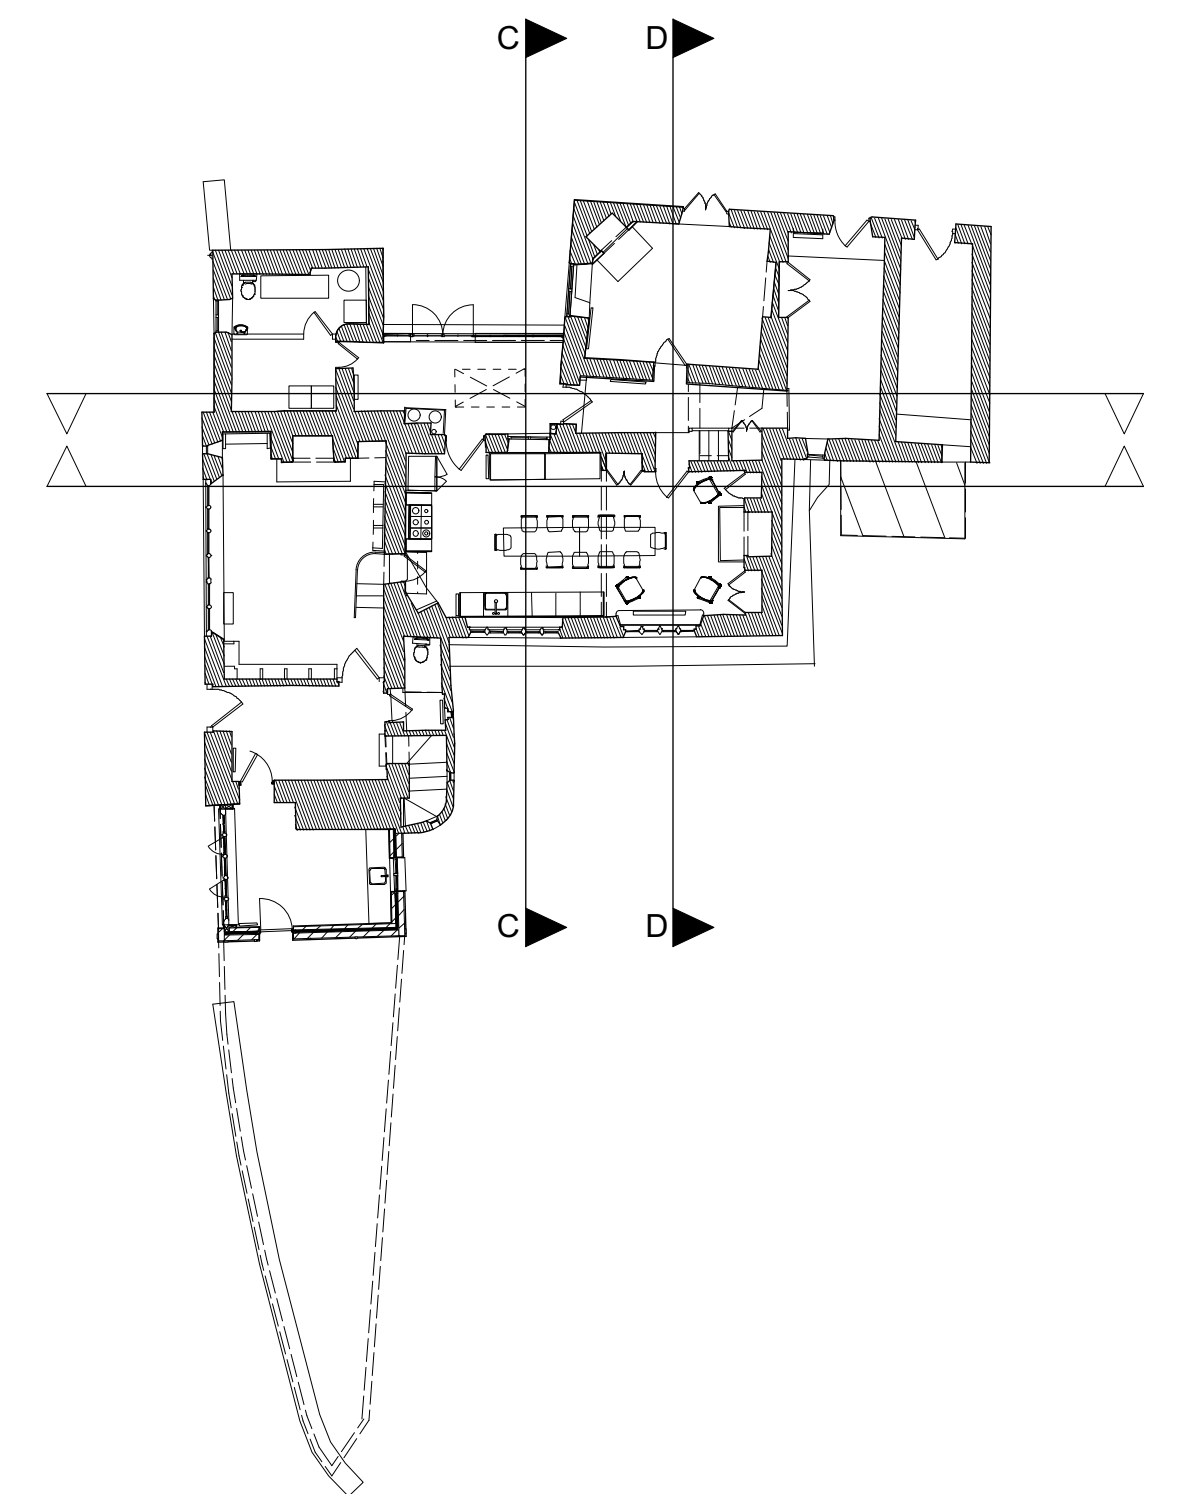

A1	DRAWING STATUS	REV			title: hiscox parladé 1a lime grove works new shepherds bush market london w12 8ee	EXISTING SECTIONS CC & DD	drawing no: 22223_E_07
	SURVEY	DESCRIPTION					
	GENERAL NOTES	DATE			GOULTERS MILL NETTLETON WILTSHIRE SN14 7LL	project: 22223 scale: 1:50 @ A1 date:03.02.2022	
	1. No dimensions to be scaled off this drawing 2. Any discrepancies found between this drawing and other documents should be referred immediately to the consultants 3. This drawing should be removed from currency immediately a revised version is issued 4. All drawings shall be in metric	NAME					