
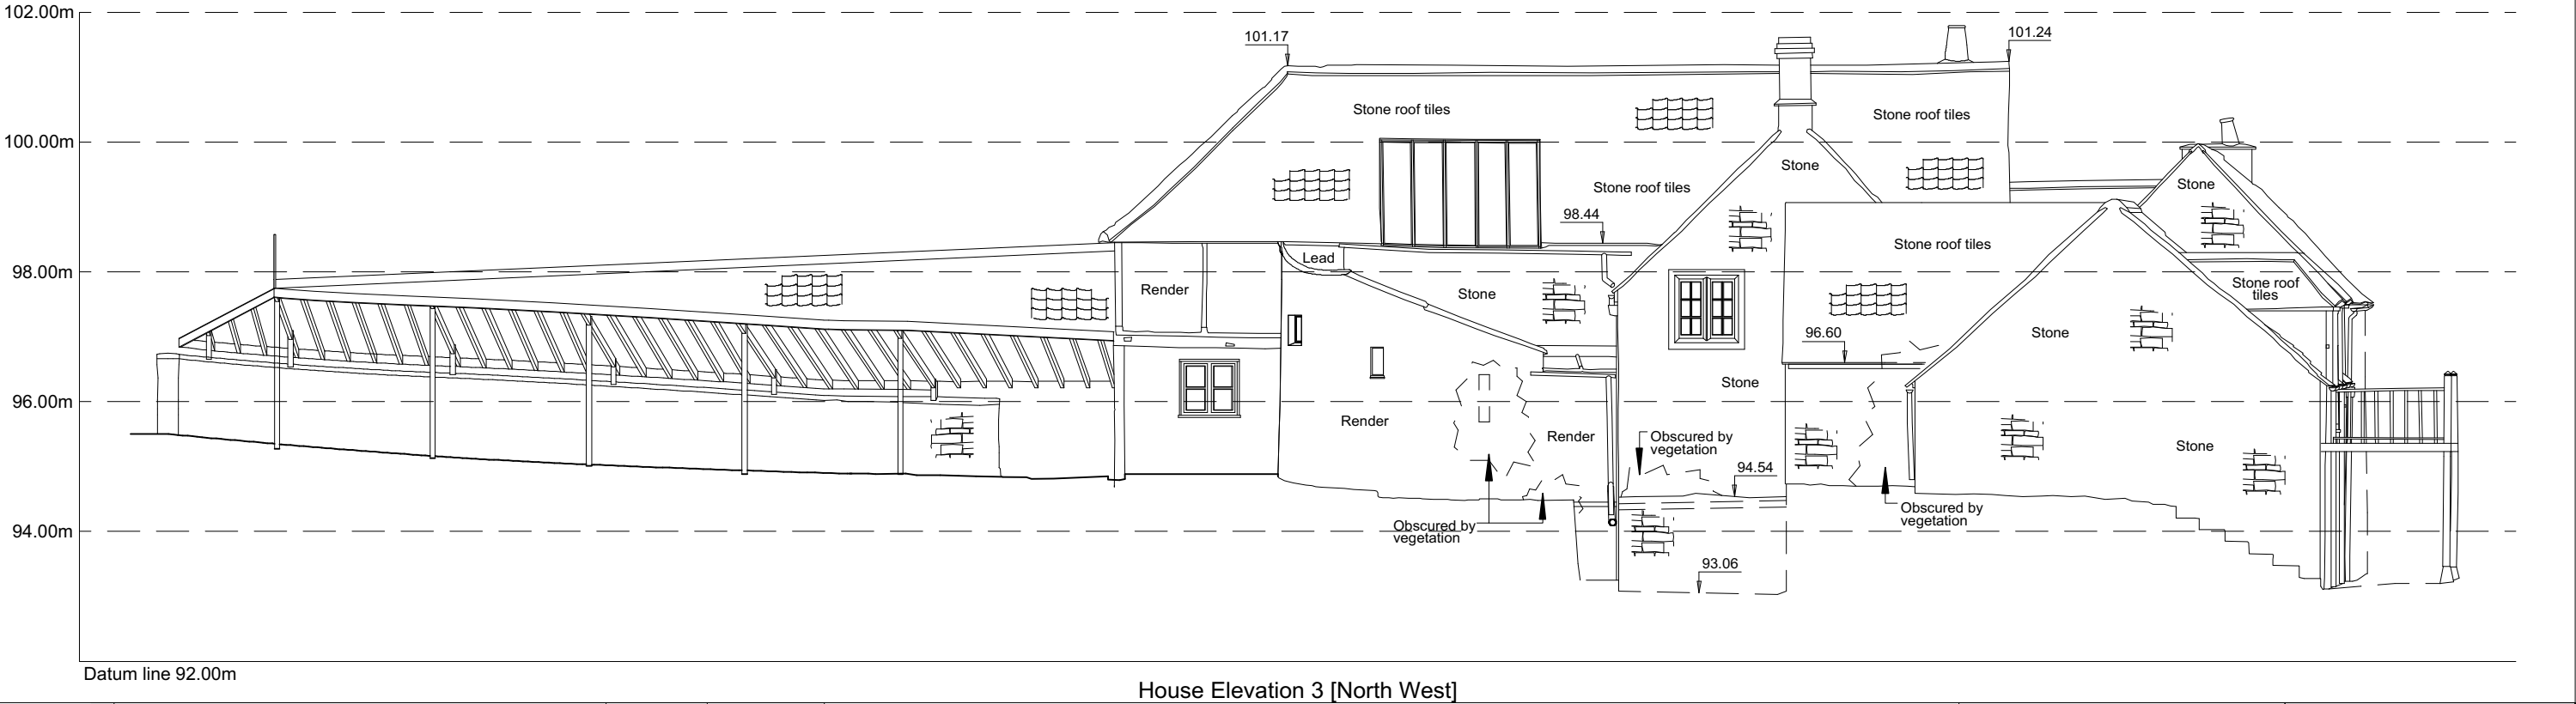


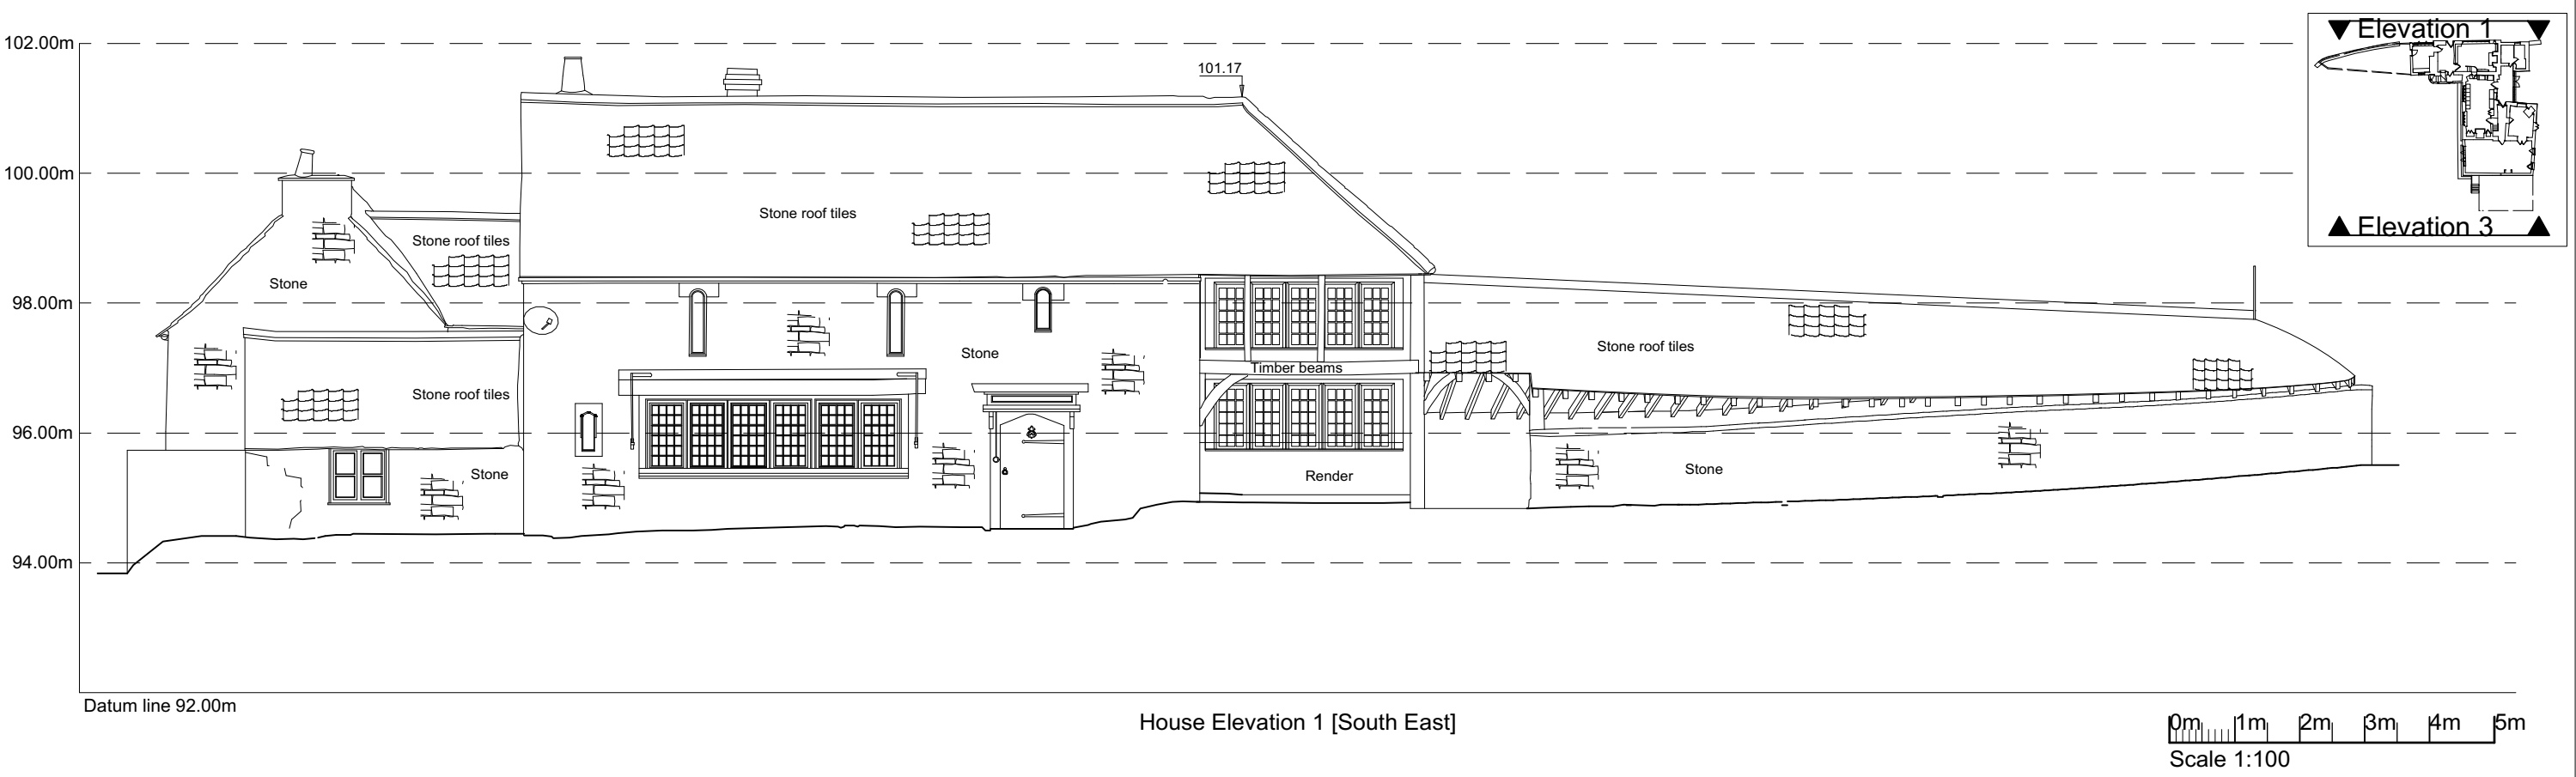

A3	DRAWING STATUS	REV		hiscox parladé	title:		
	SURVEY	DESCRIPTION			EXISTING ELEVATIONS 1 & 3		
					drawing no: 22223_E_04		
					project: 22223 scale: 1:100 @ A3 date:02.09.25		
GENERAL NOTES	DATE		GOULTERS MILL NETTLETON WILTSHIRE SN14 7LL				
1. No dimensions to be scaled off this drawing 2. Any discrepancies found between this drawing and other documents should be referred immediately to the consultants 3. This drawing should be removed from currency immediately a revised version is issued 4. All dimensions in millimetres	NAME						