



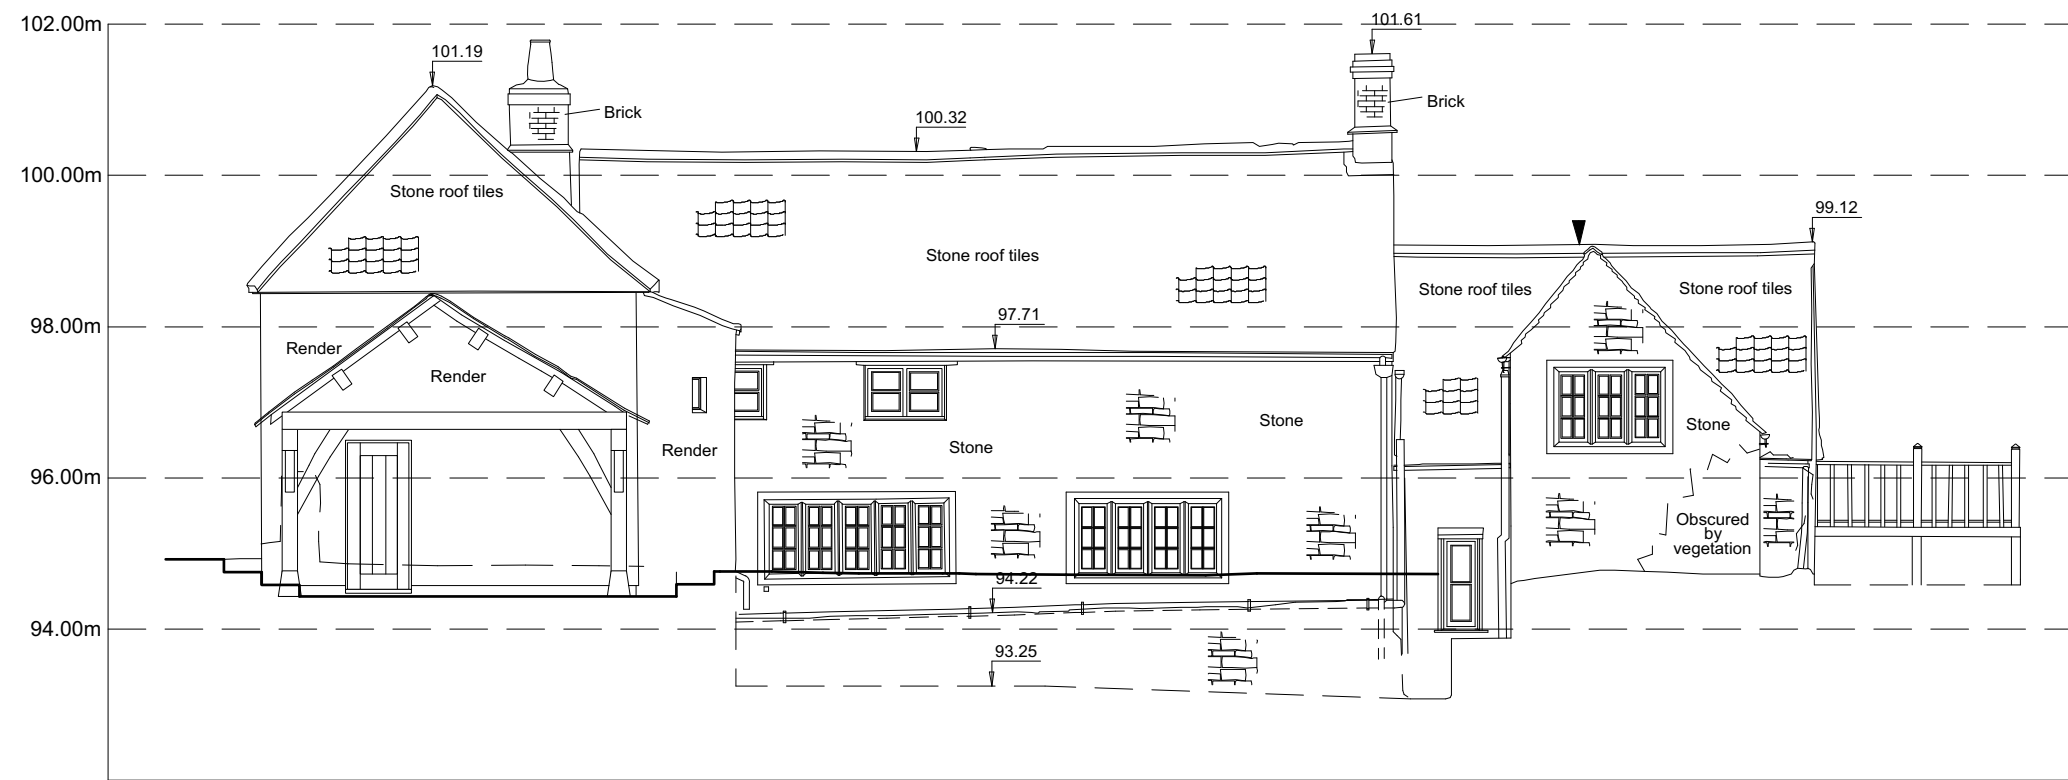


Datum line 92.00m

House Elevation 2 [South West]

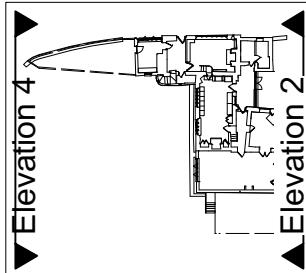

Datum line 92.00m

House Elevation 4 [North East]

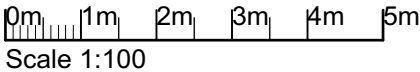

A3	DRAWING STATUS	REV			hiscox parladé	title:	
		DESCRIPTION				EXISTING ELEVATIONS 2 & 4	
	GENERAL NOTES	DATE			GOULTERS MILL NETTLETON WILTSHIRE SN14 7LL	drawing no: 22223_E_05	
		NAME				project: 22223 scale: 1:100 @ A3 date:02.09.25	