



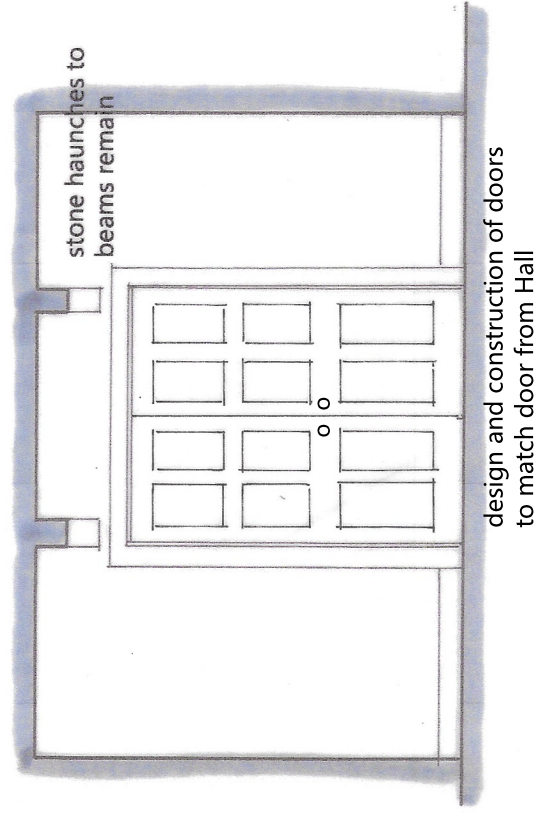


Elevation from Kitchen


Elevations and Section 1-50

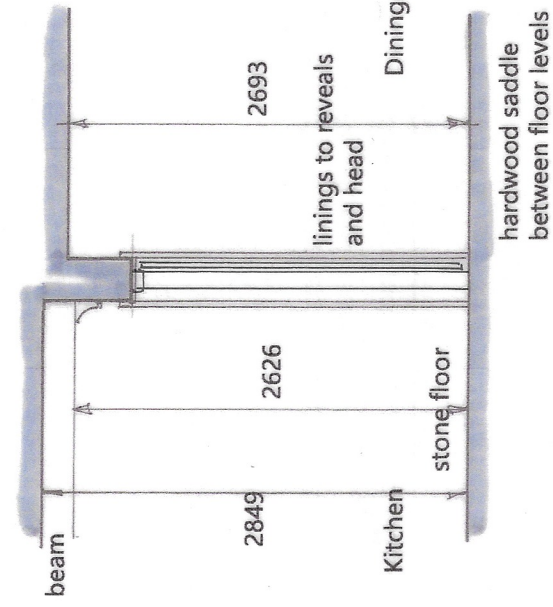

Section

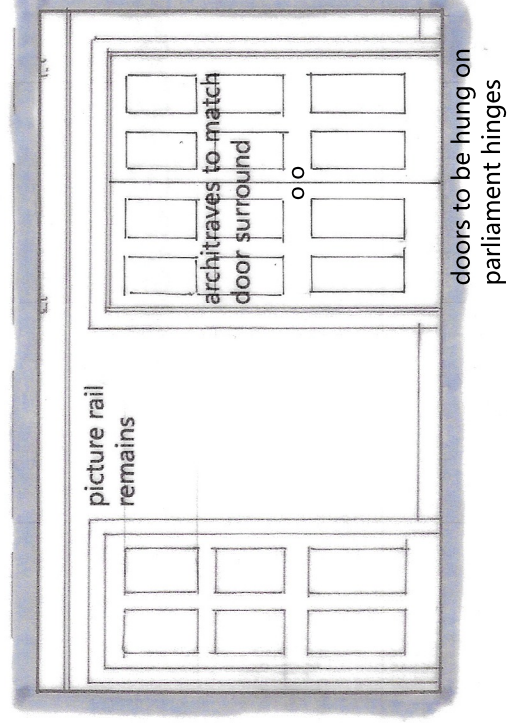


Elevation from Dining Room

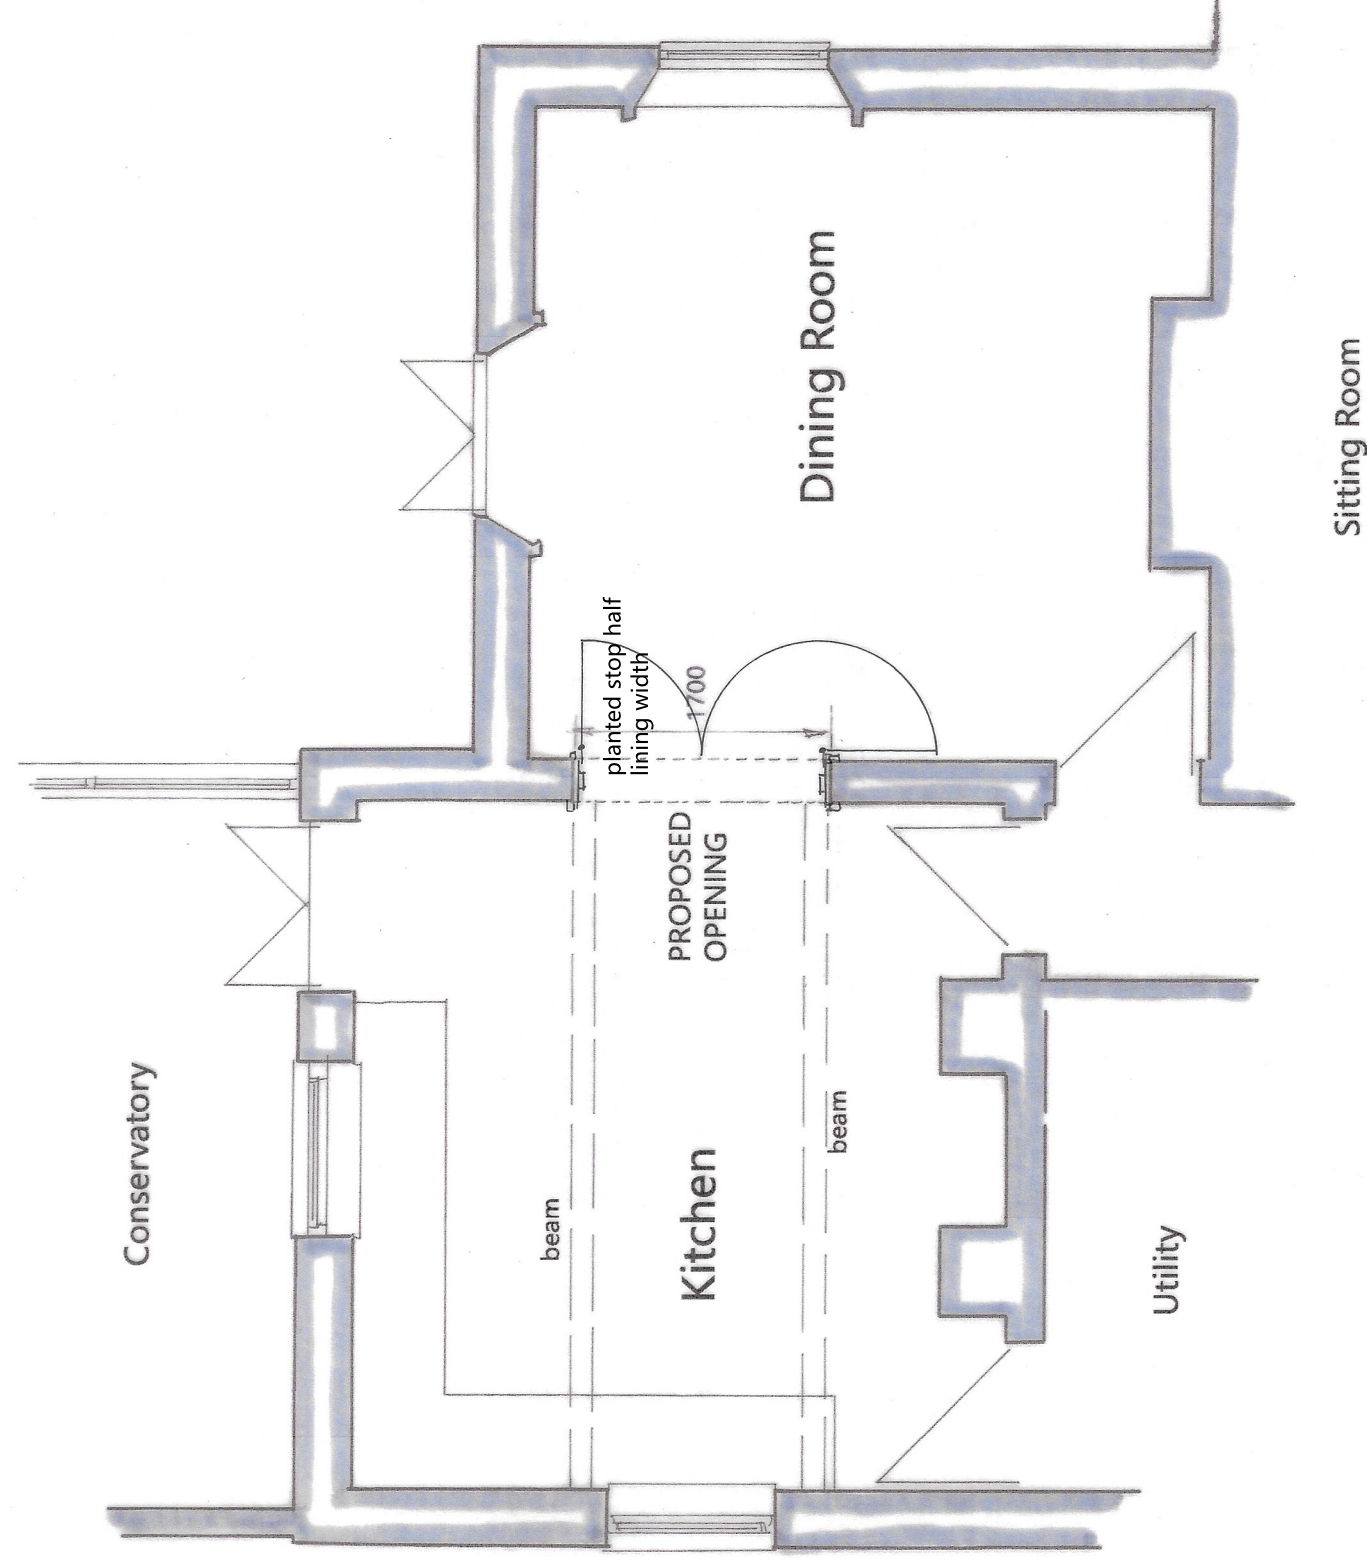

Plan of Kitchen-Dining Room


1-50

AS PROPOSED

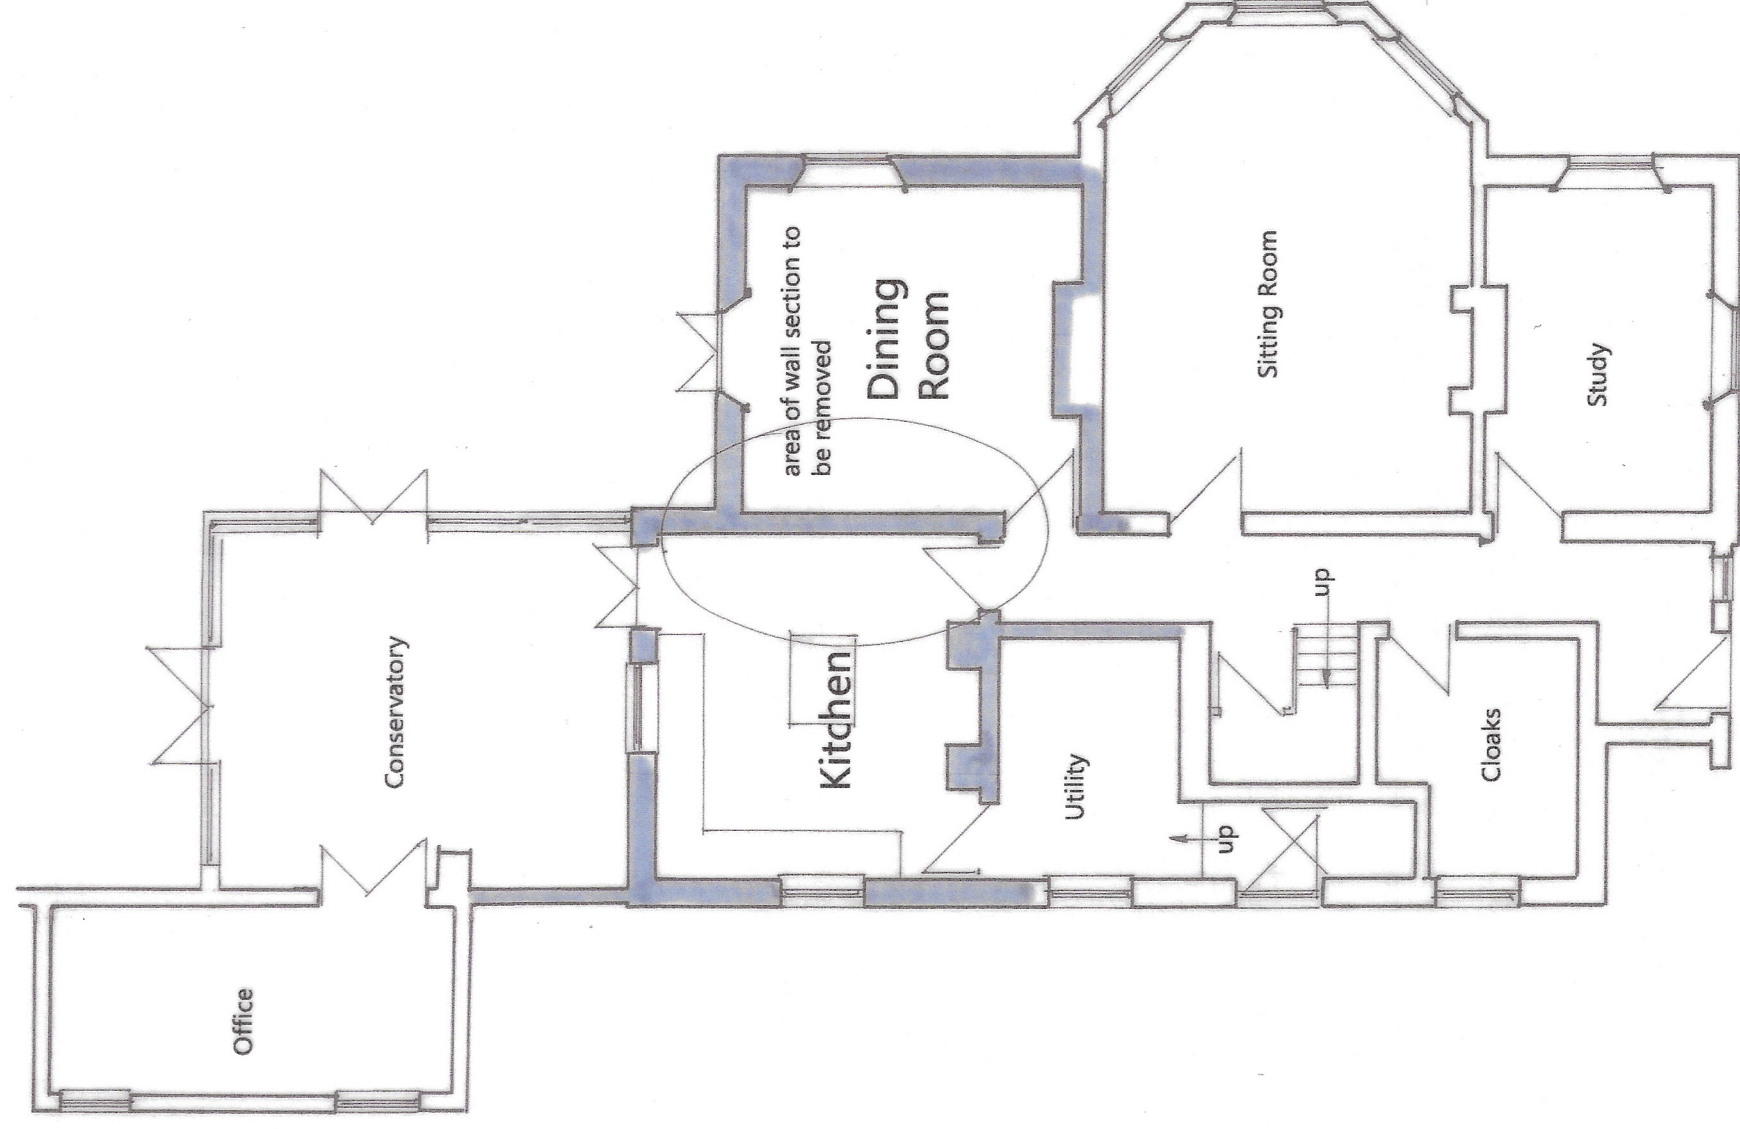

Ground Floor Plan 1-100

AS EXISTING

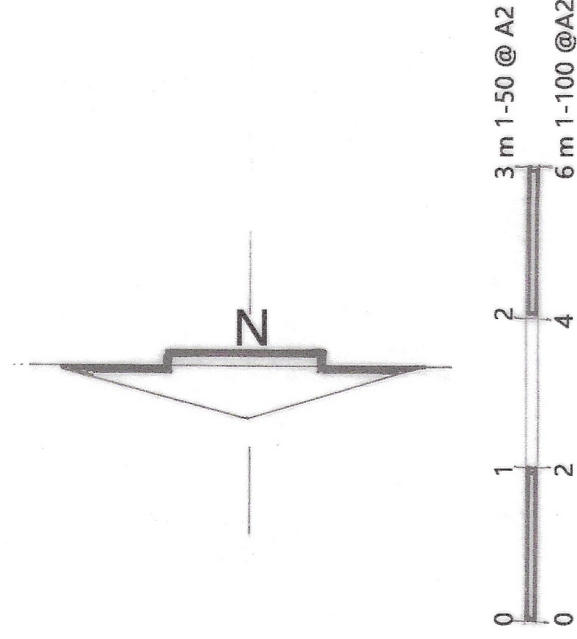

Damen Associates Ltd
Architectural Services

Kingsdown Studio
Back Drove
West Winterslow
Salisbury, Wiltshire SP5 1SX
Tel: 01980 863191
E-mail: burrows.damen@btconnect.com

Mr & Mrs S Carter
The Old Vicarage
Lower Road
Charlton All Saints
Salisbury SP5 4HQ

A Minor Revisions 21/1/26
B doors added to opening 27/1/26

Removal of wall section Kitchen/Dining

Scale as stated
Date January 2026

Drwg. no. 01626 2 Rev. B This plan is the Surveyors COPYRIGHT PN