



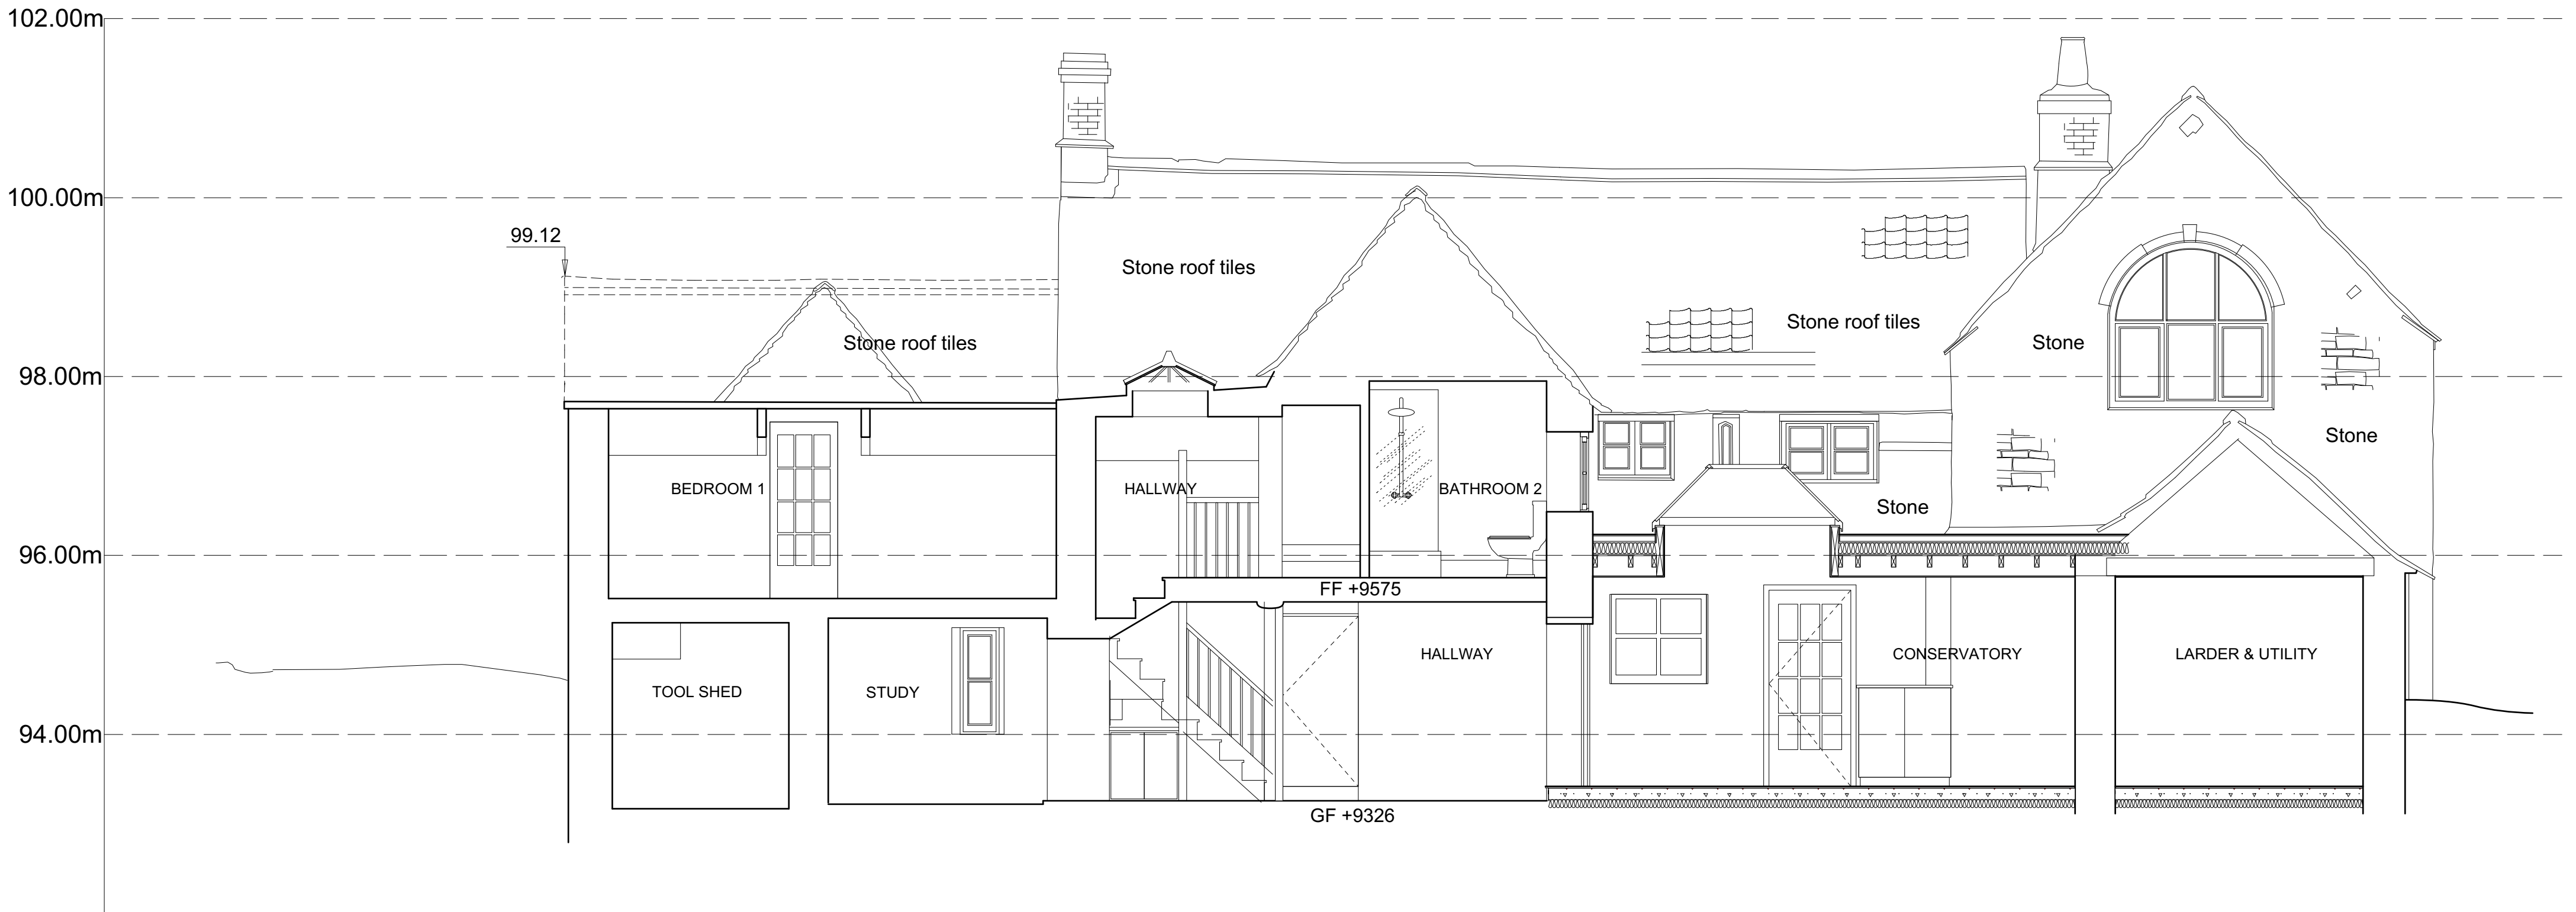


Datum line 92.00m

House Section AA

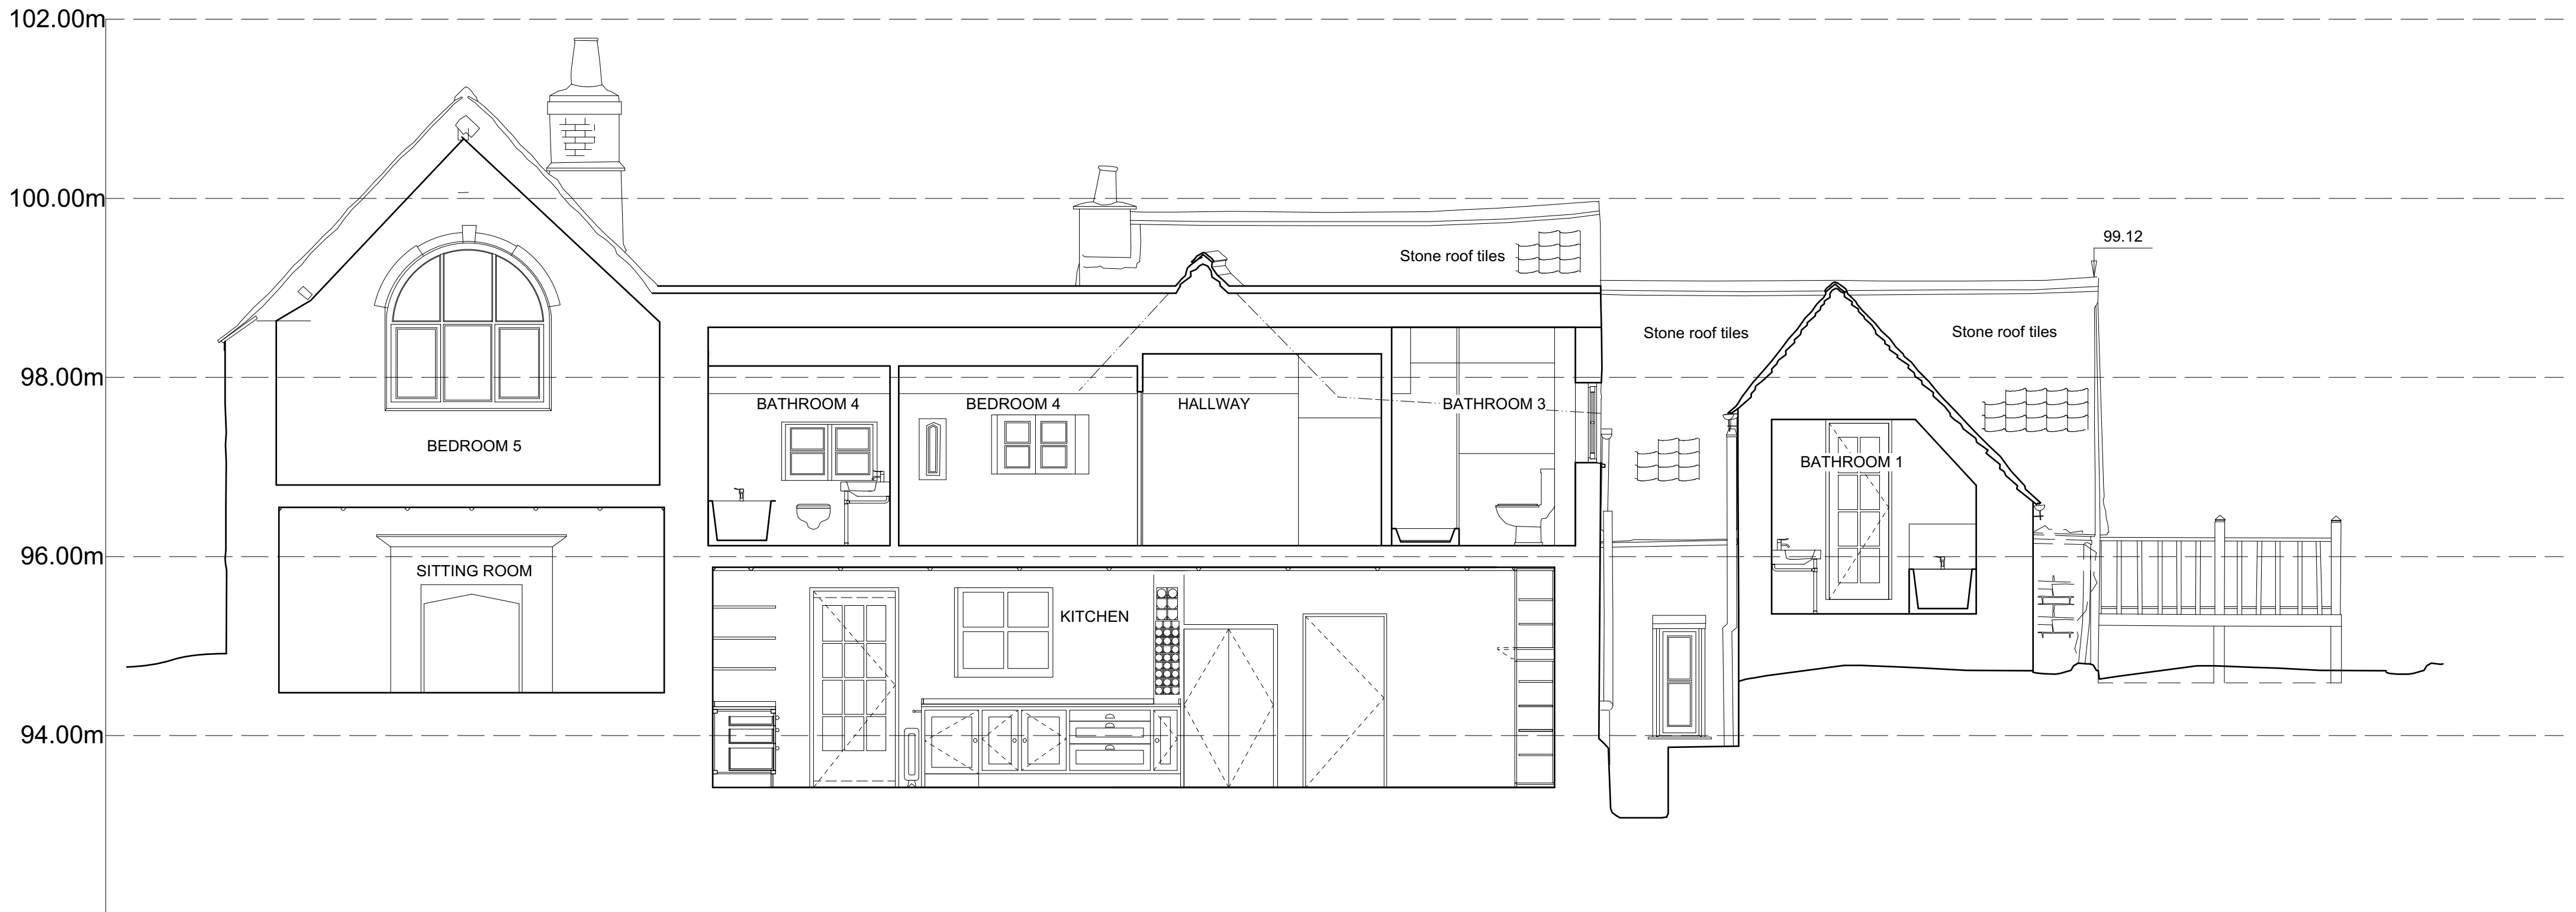

Datum line 92.00m

House Section BB

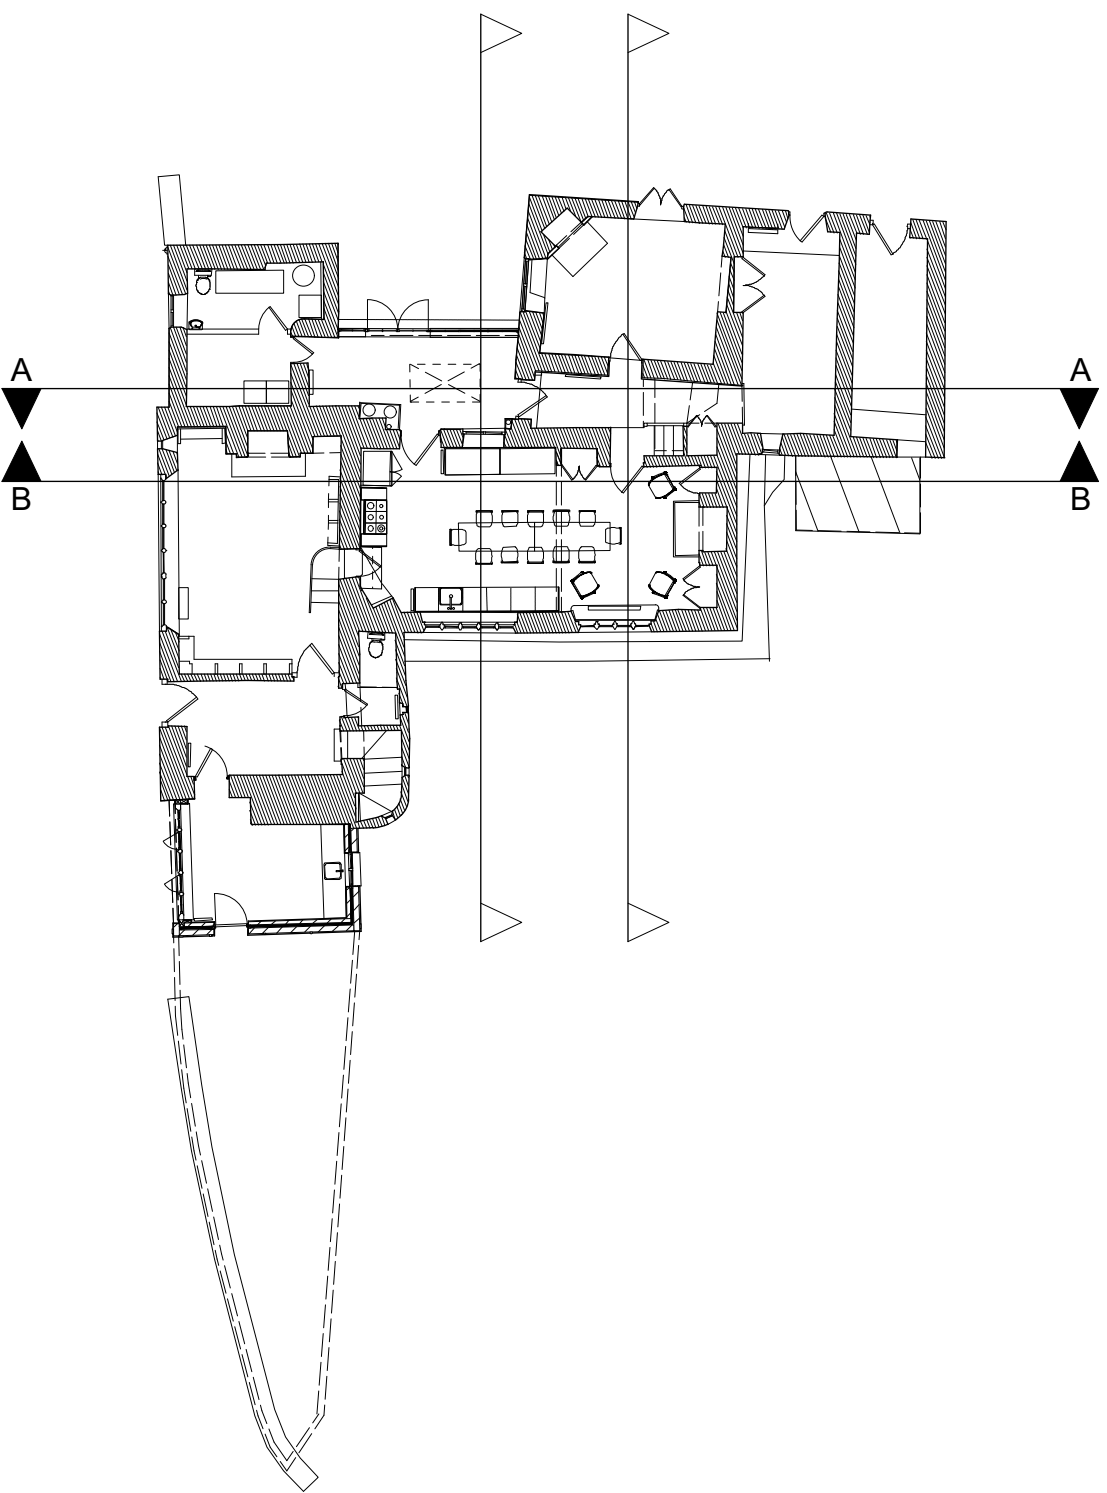

A1	DRAWING STATUS	REV			0m 1m 2m 3m 4m 5m Scale 1:50	title: hiscox parladé	
	SURVEY	DESCRIPTION	EXISTING SECTIONS AA & BB				
		GENERAL NOTES 1. No dimensions to be scaled off this drawing 2. Any discrepancies found between this drawing and other documents should be referred immediately to the consultants 3. This drawing should be removed from currency immediately a revised version is issued 4. All dimensions in millimetres		DATE			drawing no: 22223_E_06
				NAME			