


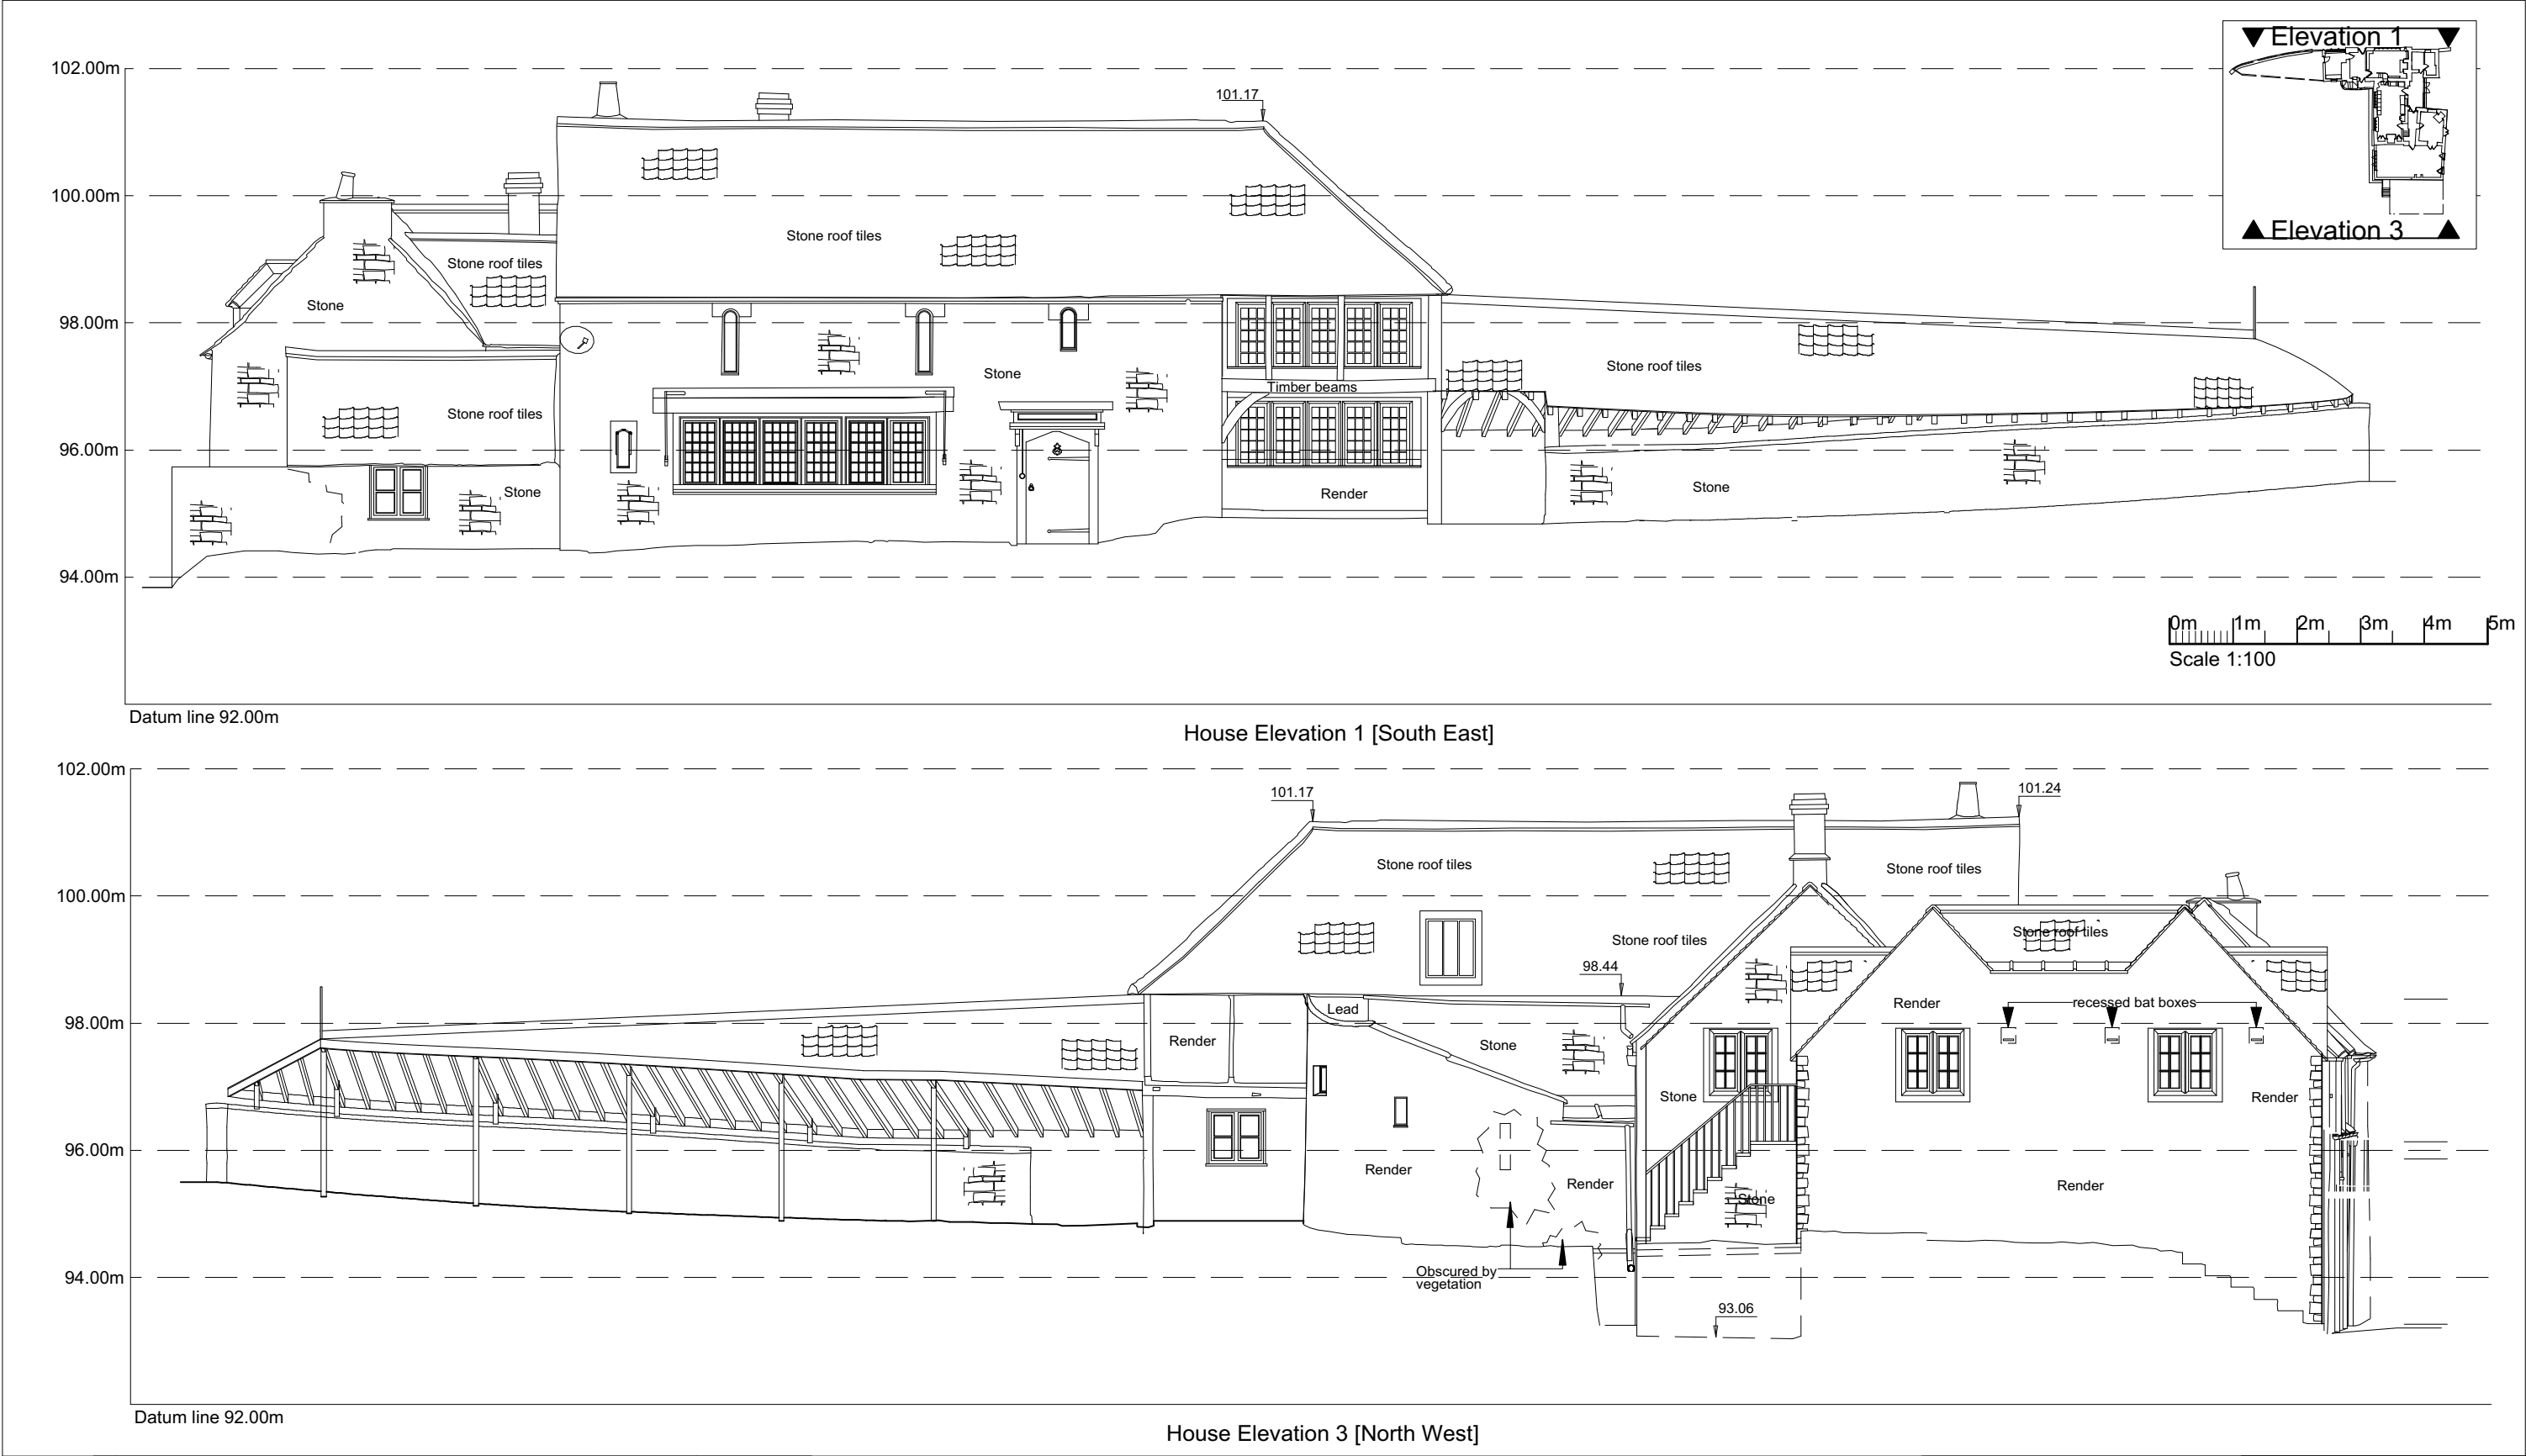

A3	DRAWING STATUS	REV			hiscox parladé	title:	
	PLANNING	DESCRIPTION				PROPOSED ELEVATIONS 1 & 3	
GENERAL NOTES 1. No dimensions to be scaled off this drawing 2. Any discrepancies found between this drawing and other documents should be referred immediately to the consultants 3. This drawing should be removed from currency immediately a revised version is issued 4. All dimensions in millimetres						DATE	
	NAME		project: 22223 scale: 1:100 @ A3 date:02.09.25				
						GOULTERS MILL NETTLETON WILTSHIRE SN14 7LL	