


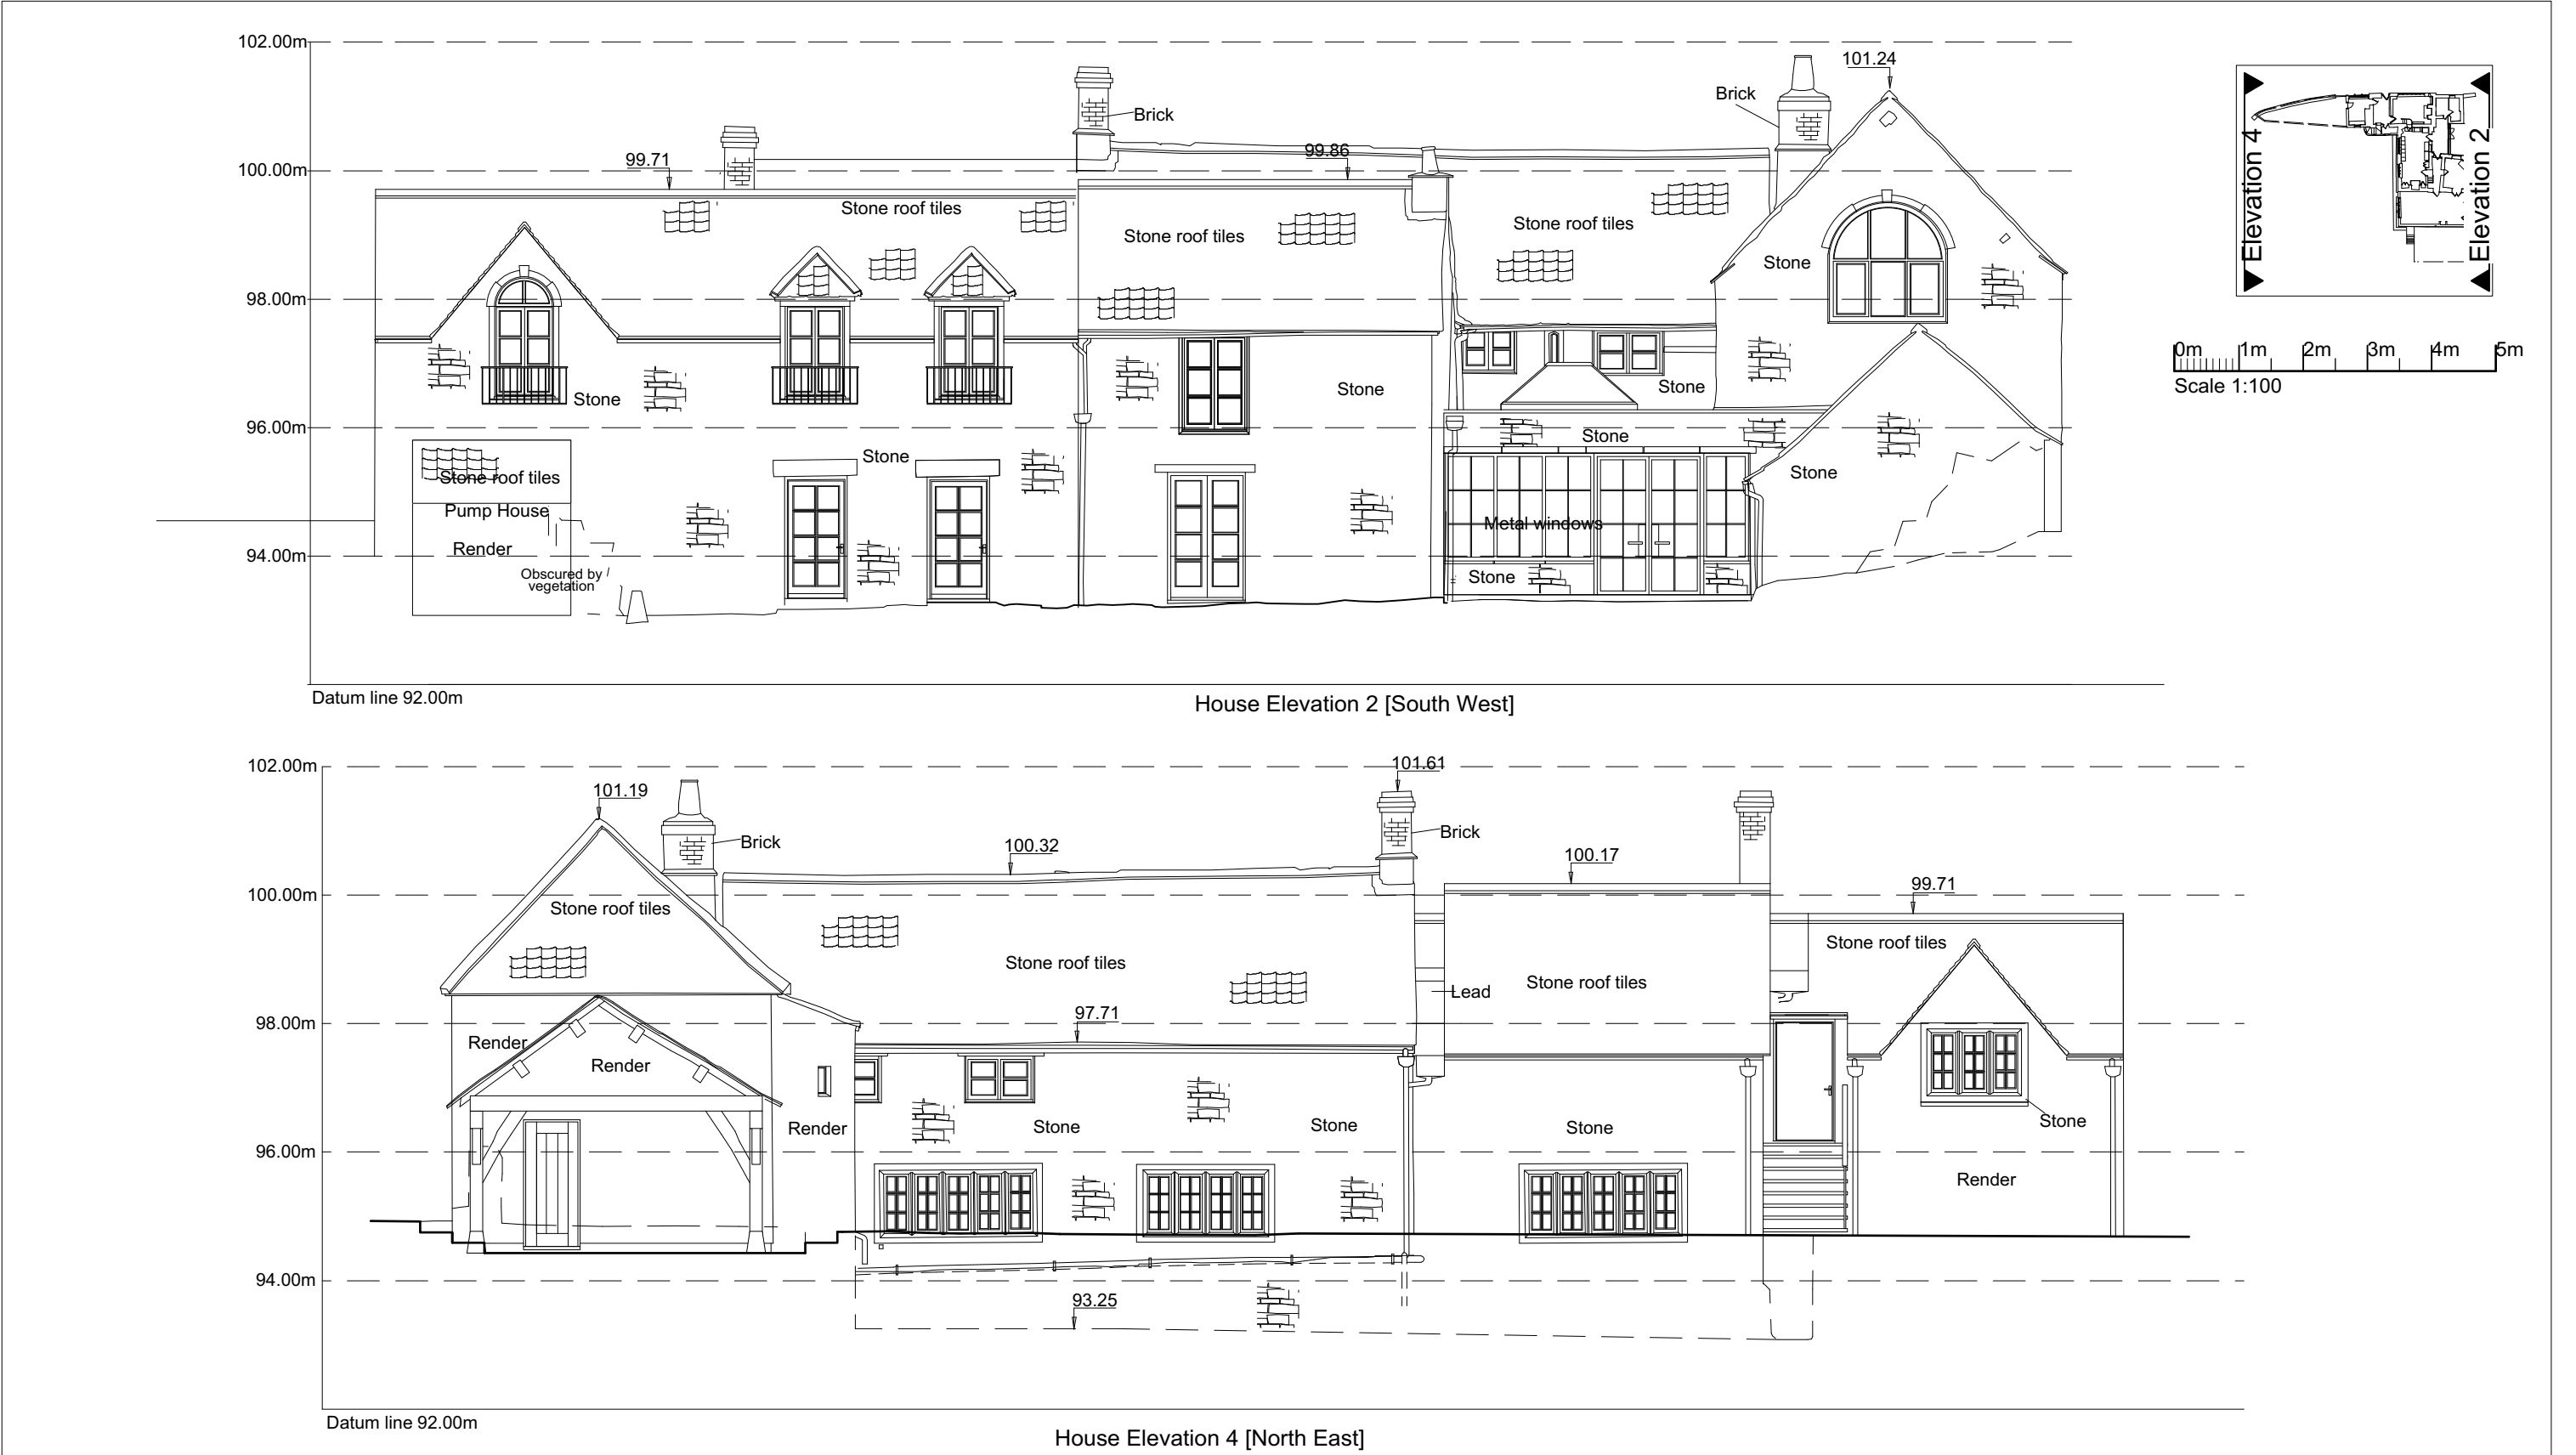

A3	DRAWING STATUS	REV			hiscox parladé	title:	
	PLANNING	DESCRIPTION				PROPOSED ELEVATIONS 2 & 4	
drawing no: 22223_P_05							
GENERAL NOTES		DATE				GOULTERS MILL NETTLETON WILTSHIRE SN14 7LL	project: 22223 scale: 1:50 @ A3 date:02.09.25
1. No dimensions to be scaled off this drawing 2. Any discrepancies found between this drawing and other documents should be referred immediately to the consultants 3. This drawing should be removed from currency immediately a revised version is issued 4. All dimensions in millimetres	NAME						