


NOTES:
This drawing is copyright of the Architects and must not be used without their permission. All dimensions to be checked on site. Discrepancies and omissions to be reported immediately to the Architect.

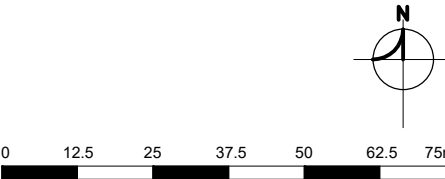


Scale 1:625 @ A1 - 1:1250 @ A3

DRAWING LEGEND

0.063 Hectares

Other land owned by applicant.

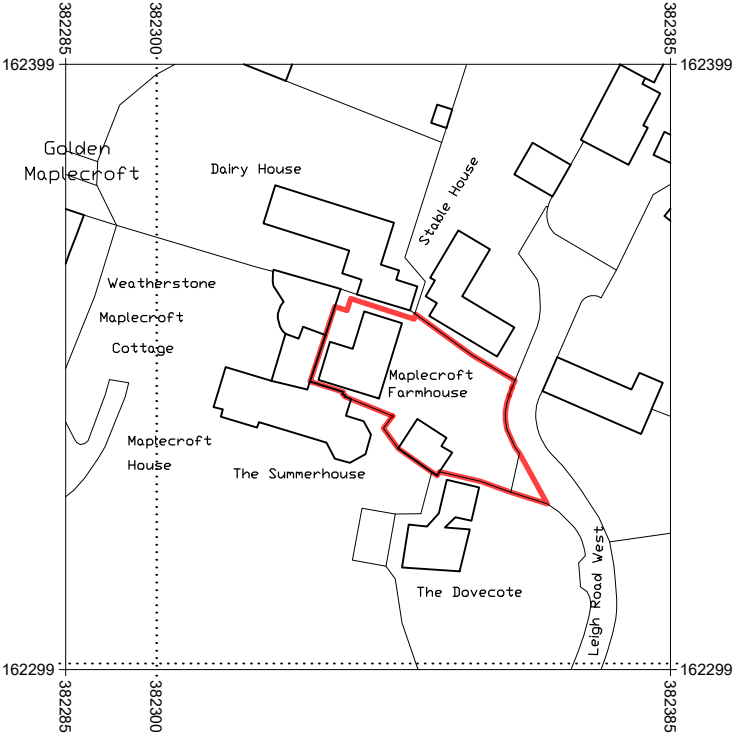

Serial number: 310821
©Crown copyright and database right 2025
Ordnance Survey licence AC0000848283
Reproduction in whole or in part is prohibited without the prior permission of Ordnance Survey.

Location Plan
1:625 @ A1 (1:1250 @ A3)

-	-	-
Rev	Revision	Date



Macey's Architectural Design & Development Ltd
15 Craybourne Road, Melksham, Wiltshire, SN12 7DH
Email: benmacey@maddltd.co.uk Tel: 07867417112

Title: Location Plan

Project: Maplecroft Farmhouse,
Leigh Road West, BA15 2RB

Client: Mr Jon & Mrs Charlotte Weeks
Drawing Scale: 1:625 @ A1 (1:1250 @ A3)
Drawing Date: May 2025

Drawing Number: 25/1054/LOC1