


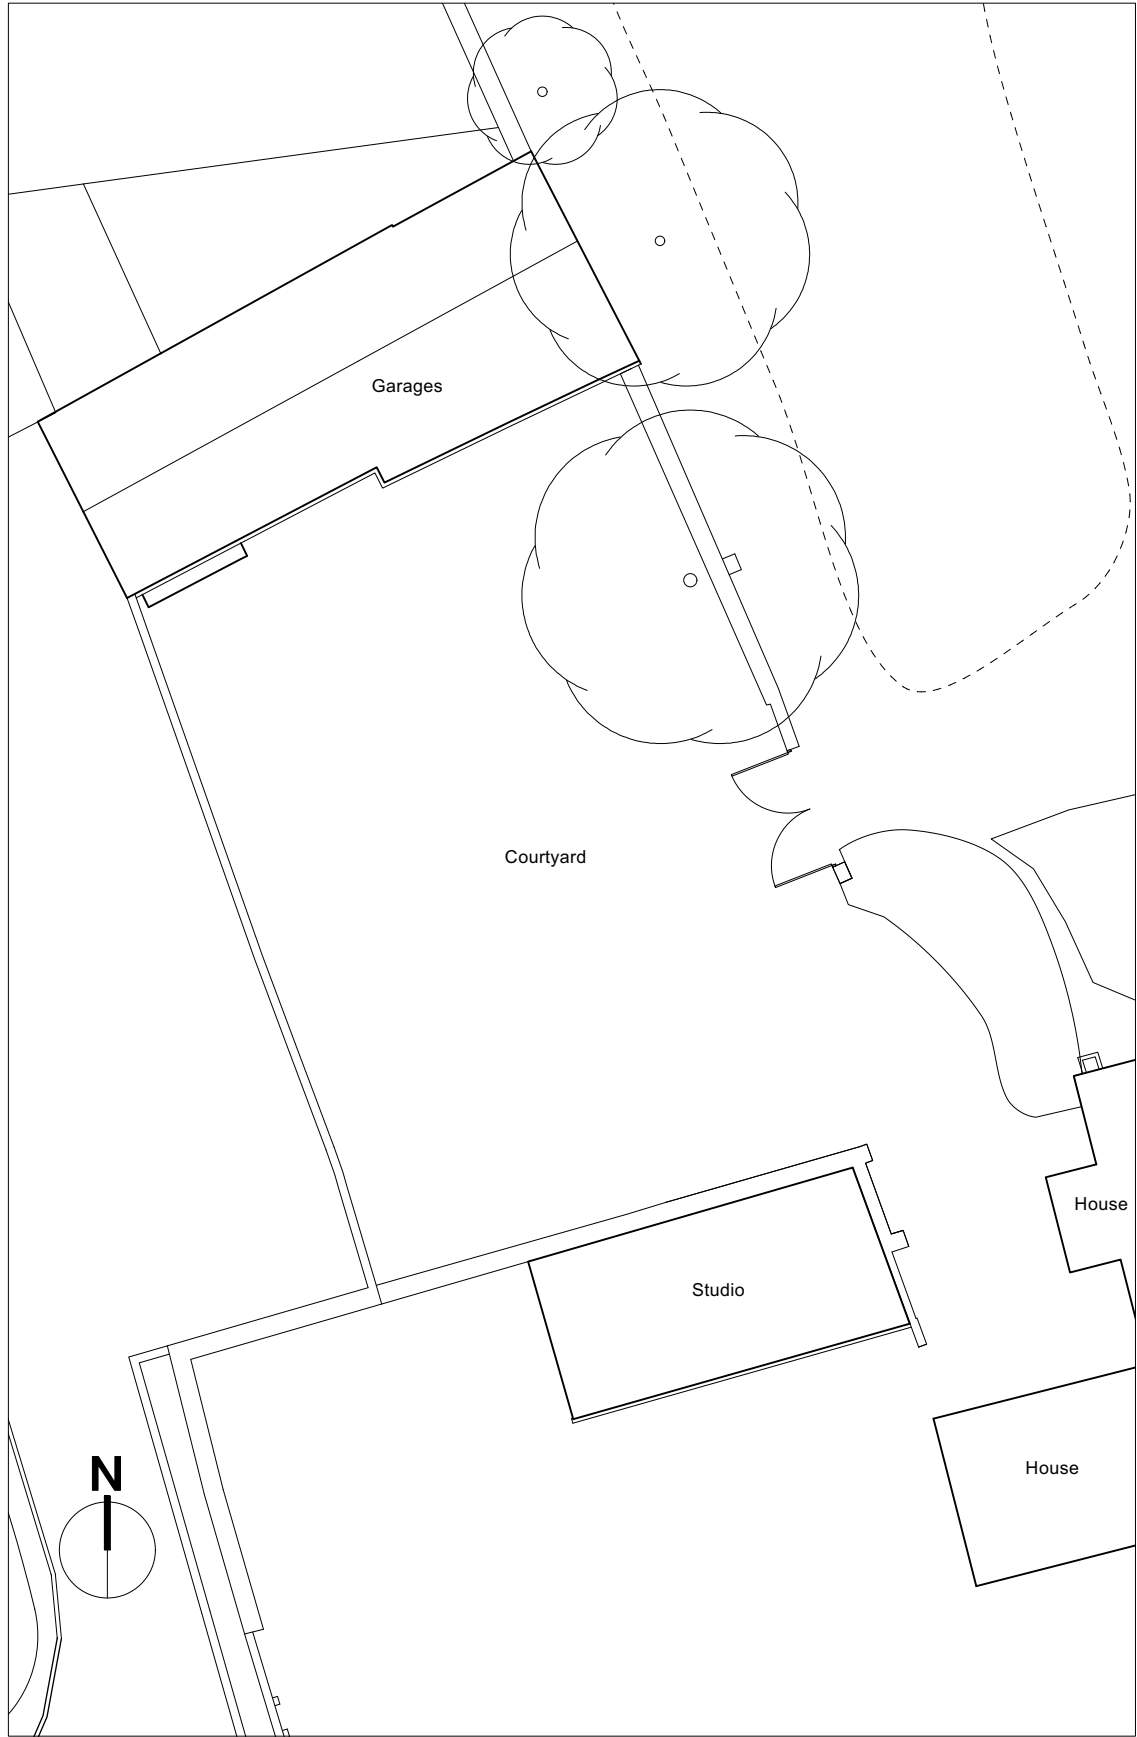


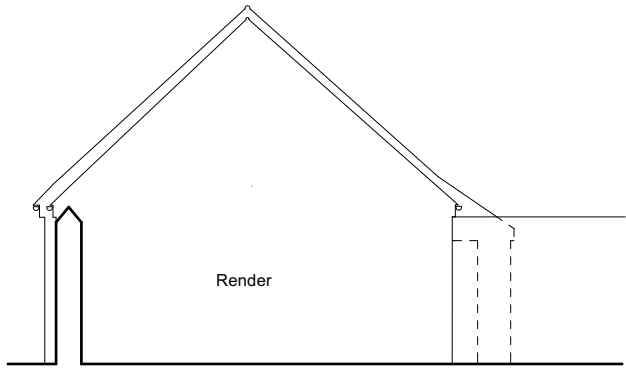


Site/roof plan 1: 200

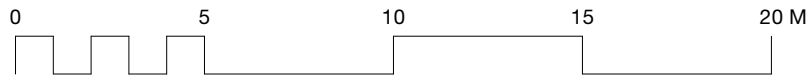


West Elevation 1: 100

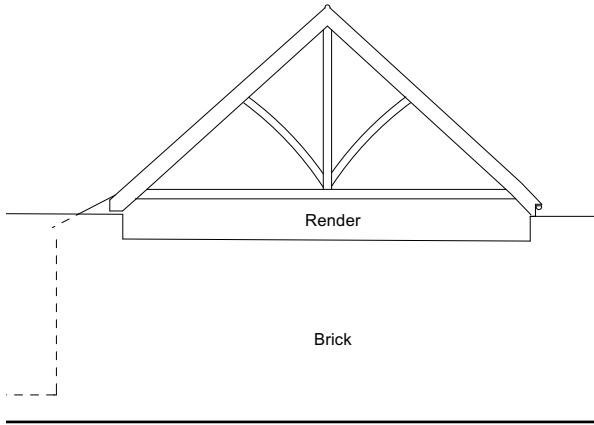


East Elevation 1: 100

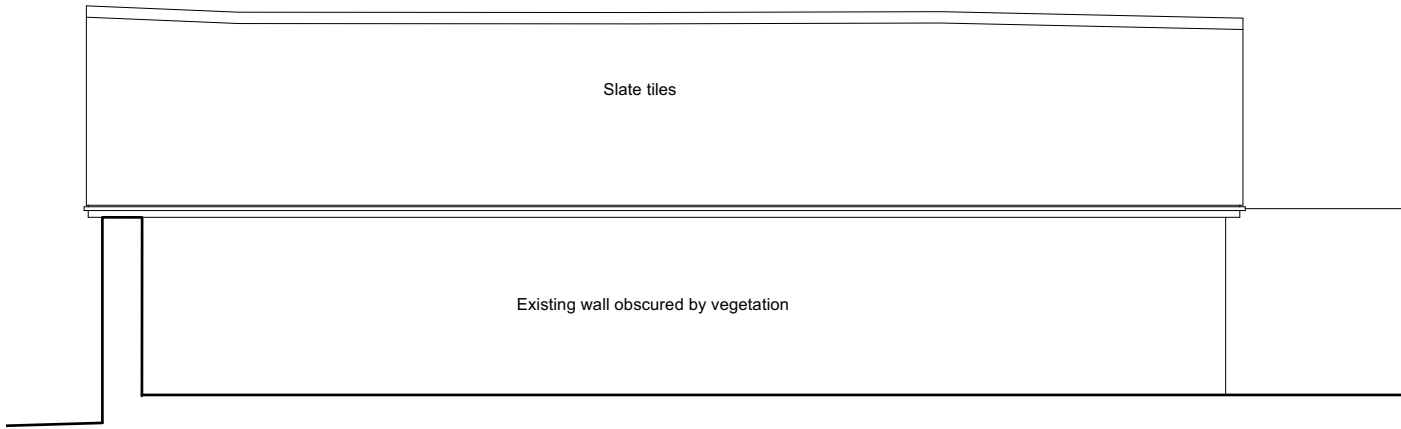


North Elevation 1: 100

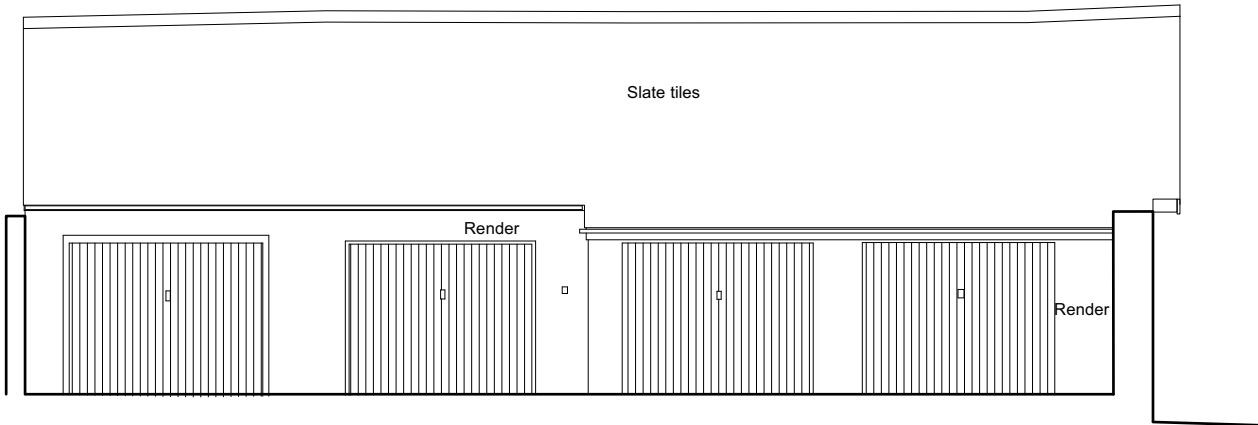

South Elevation 1: 100

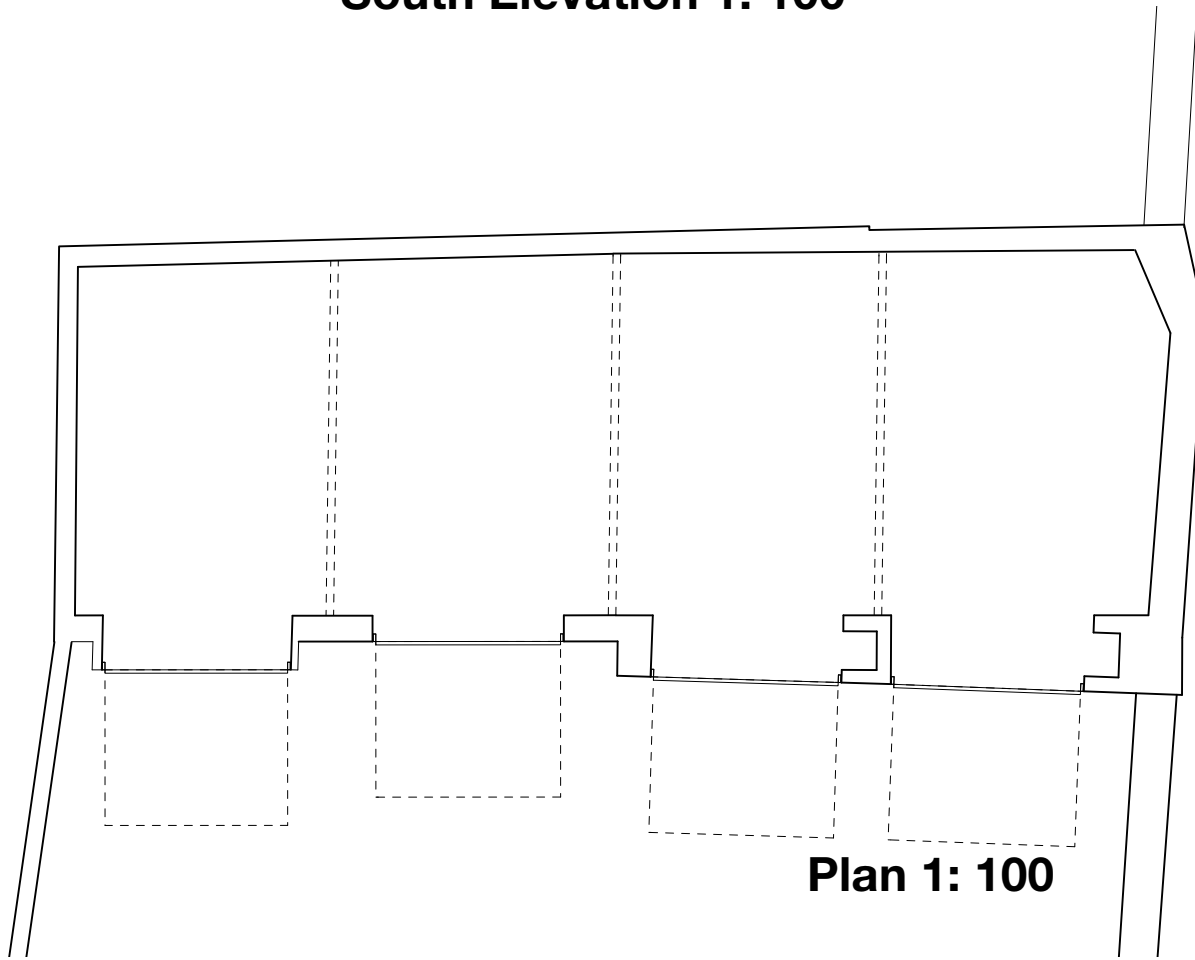

Plan 1: 100

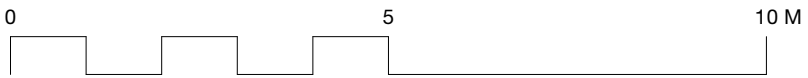

Milton Architects Limited
Old Stables Court The Parade
Marlborough SN8 1NE
T: 01672 514354 M: 07795 414675
mail@miltonarchitects.co.uk

Project : The Old Manor
Aldbourn
Ancilliary Buildings, pool and tennis court
Contents : Garage building - Existing

milton architects

Scale : Shown@ A2

Date : January 2026

Drawing: **2111 / 03_003**