




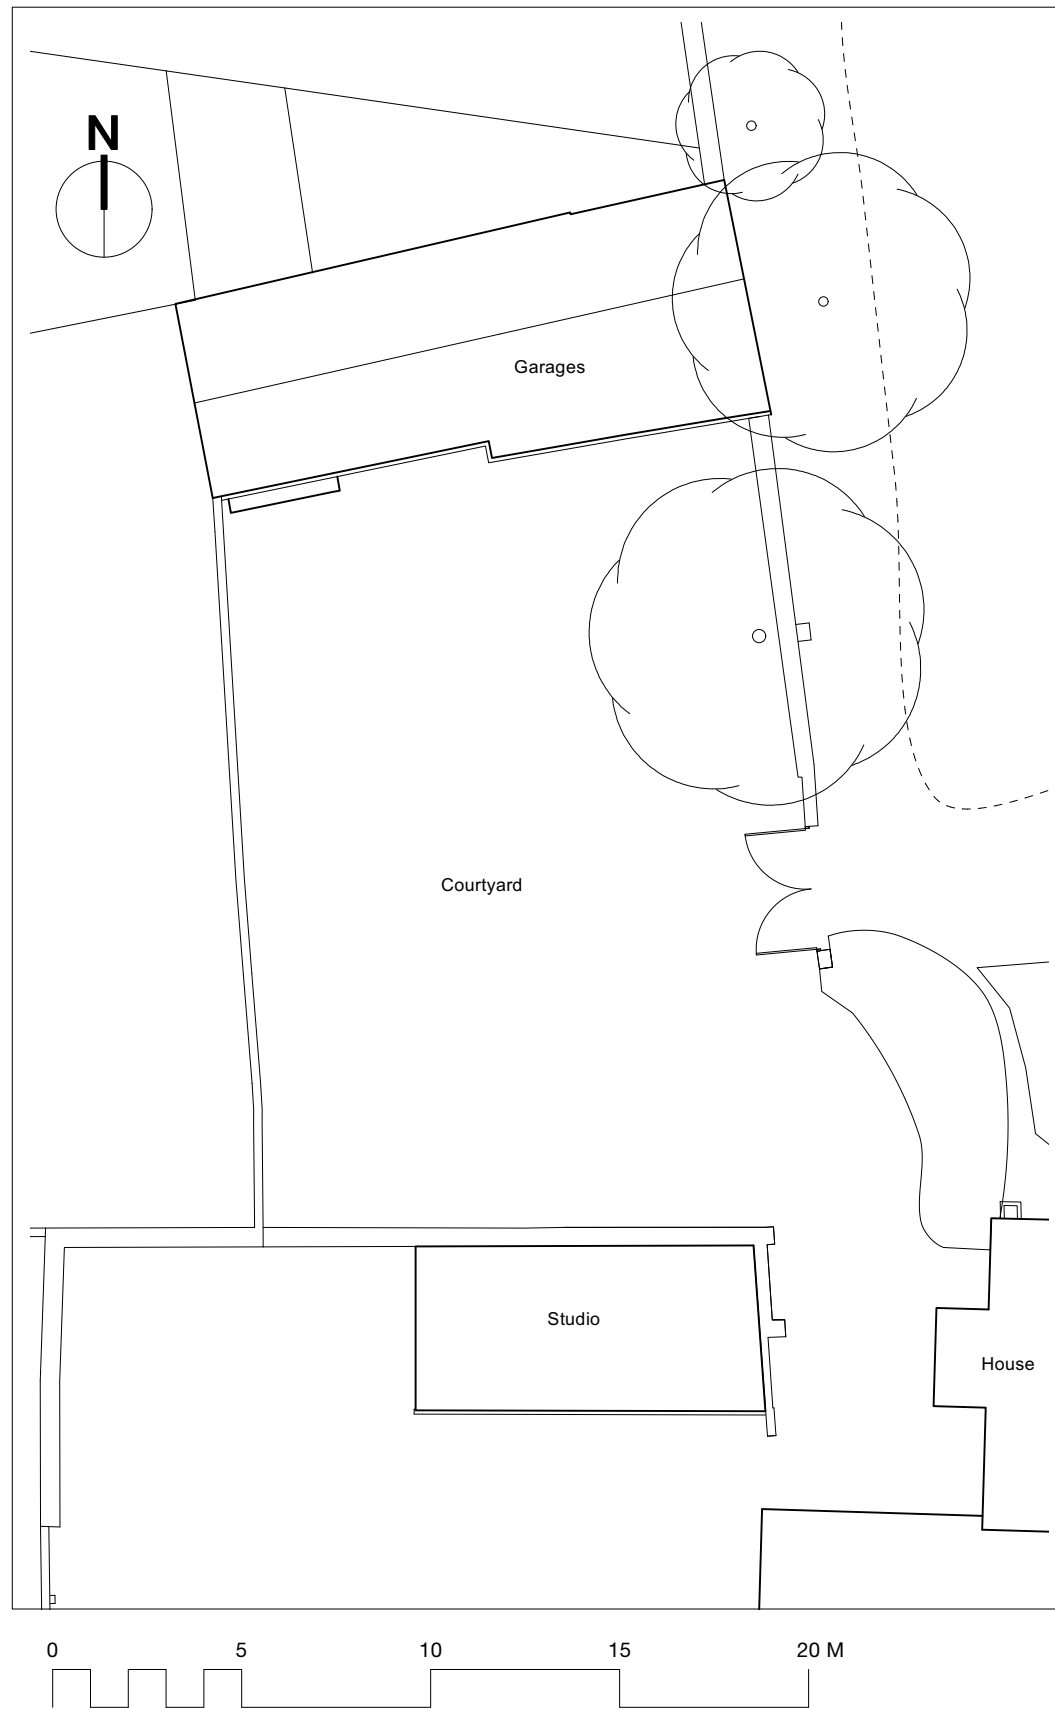


Site/roof plan 1:200

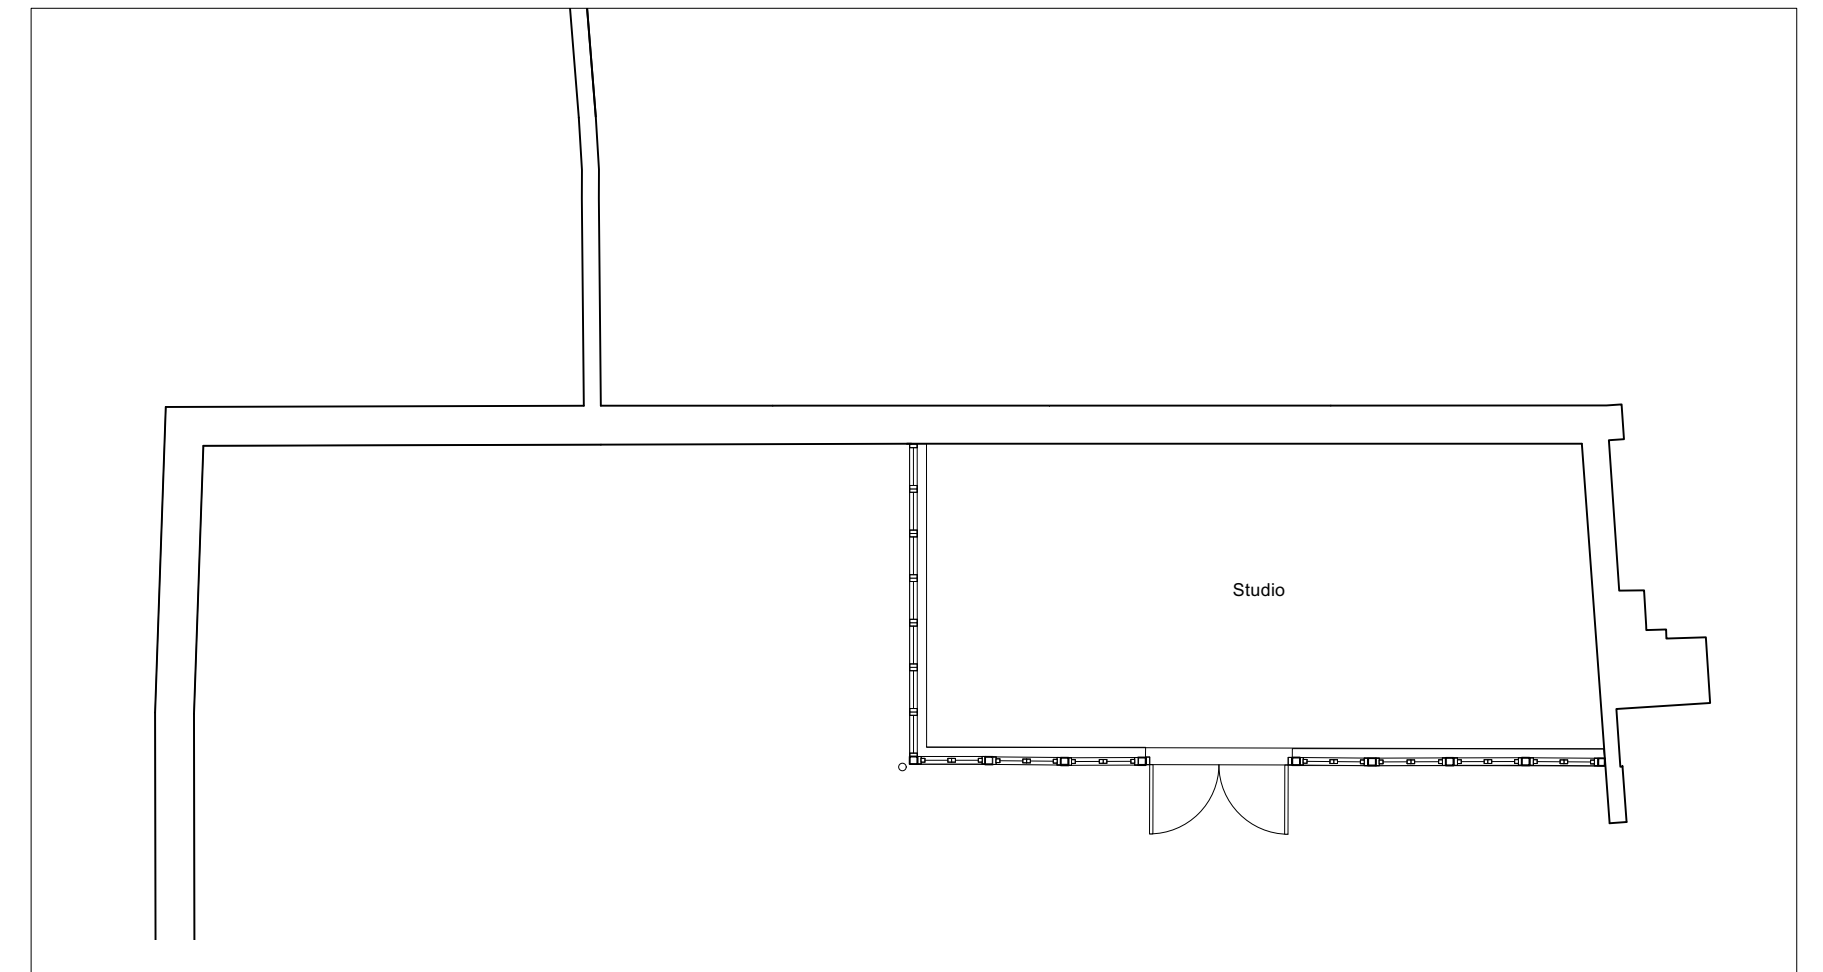


Ground floor plan 1:100

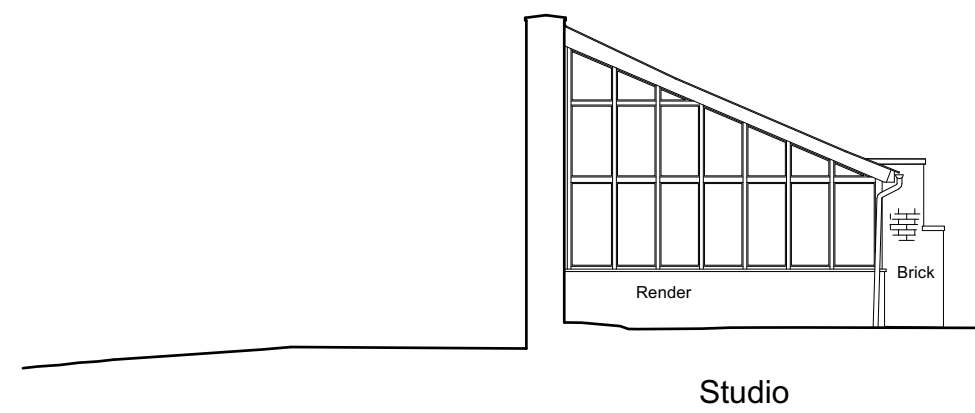


West Elevation 1:100

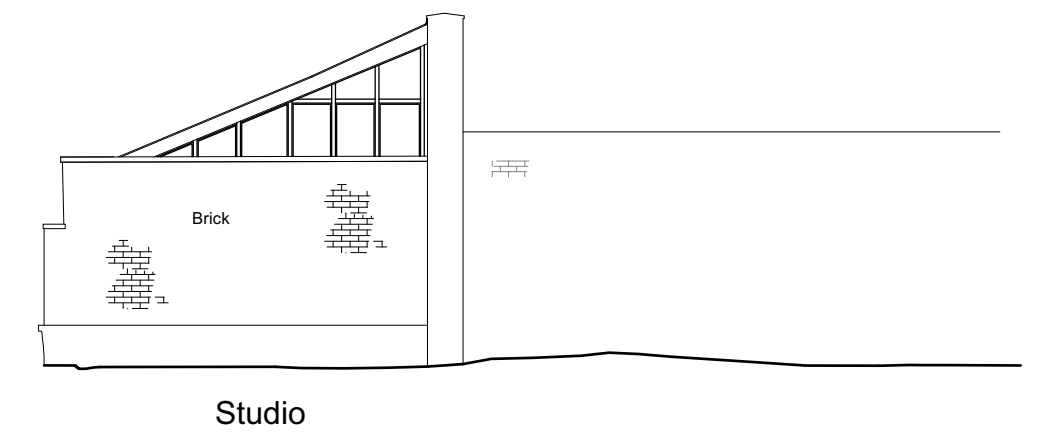


East Elevation 1:100

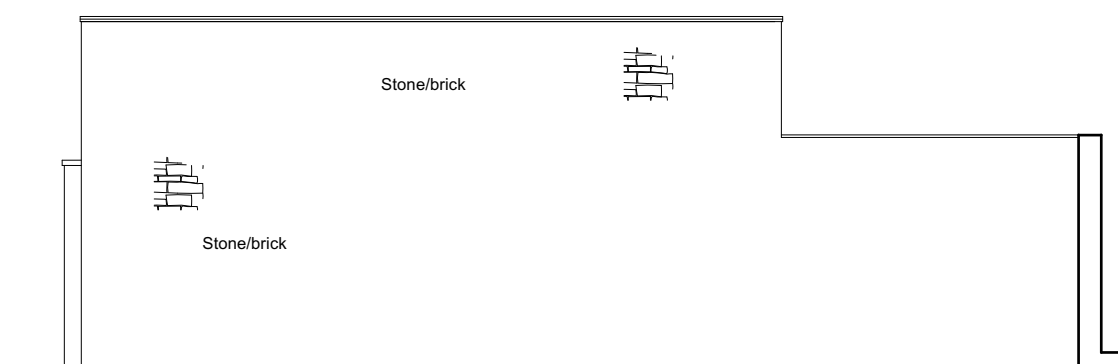

North Elevation - 1:100

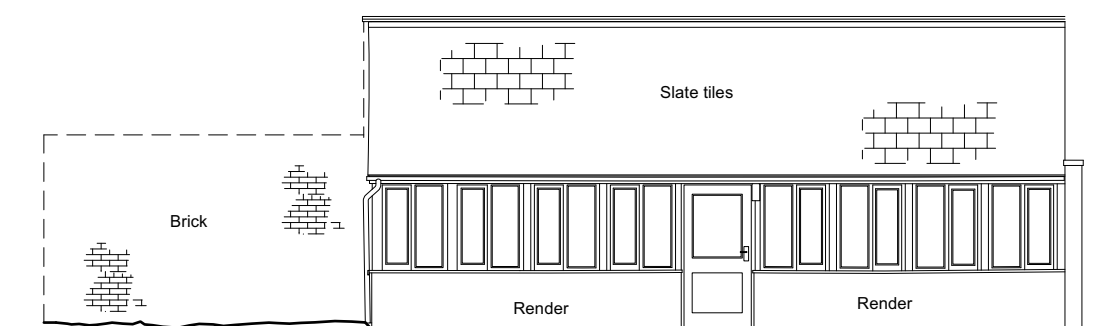

South Elevation - studio 1:100

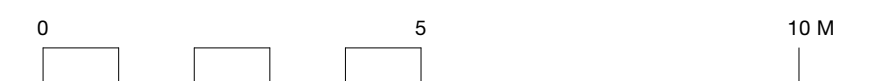

milton architects

Scale : Shown@ A2

Date : January 2026

Drawing: **2111 / 03_005**

Project : The Old Manor
Aldbourn
Ancilliary Buildings, pool and tennis court
Contents : Studio building - Existing

Milton Architects Limited
Old Stables Court The Parade
Marlborough SN8 1NE
T: 01672 514354 M: 07795 414675
mail@miltonarchitects.co.uk

