


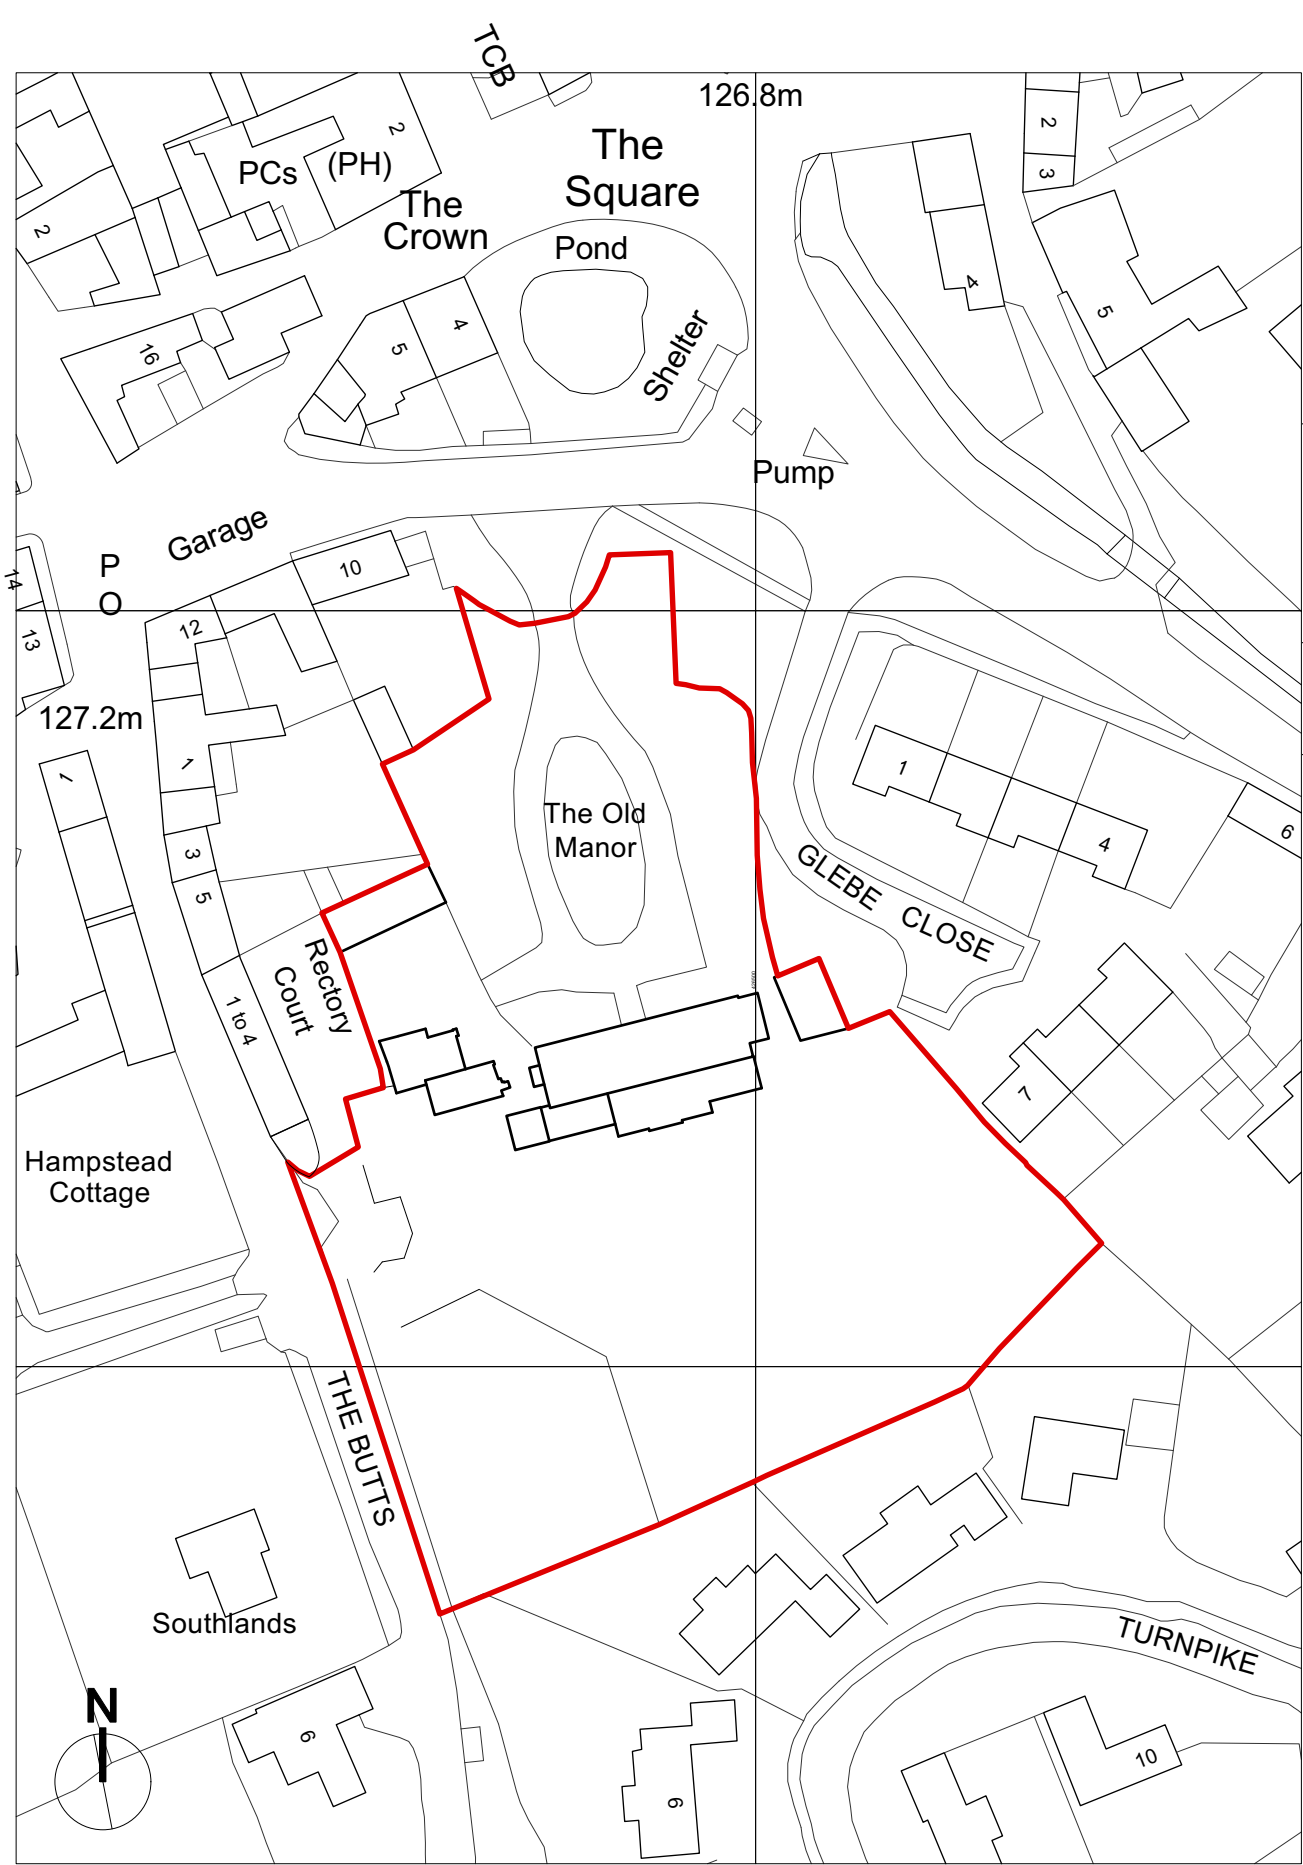

Location plan 1:1000

Proposed site/roof plan 1:200

