

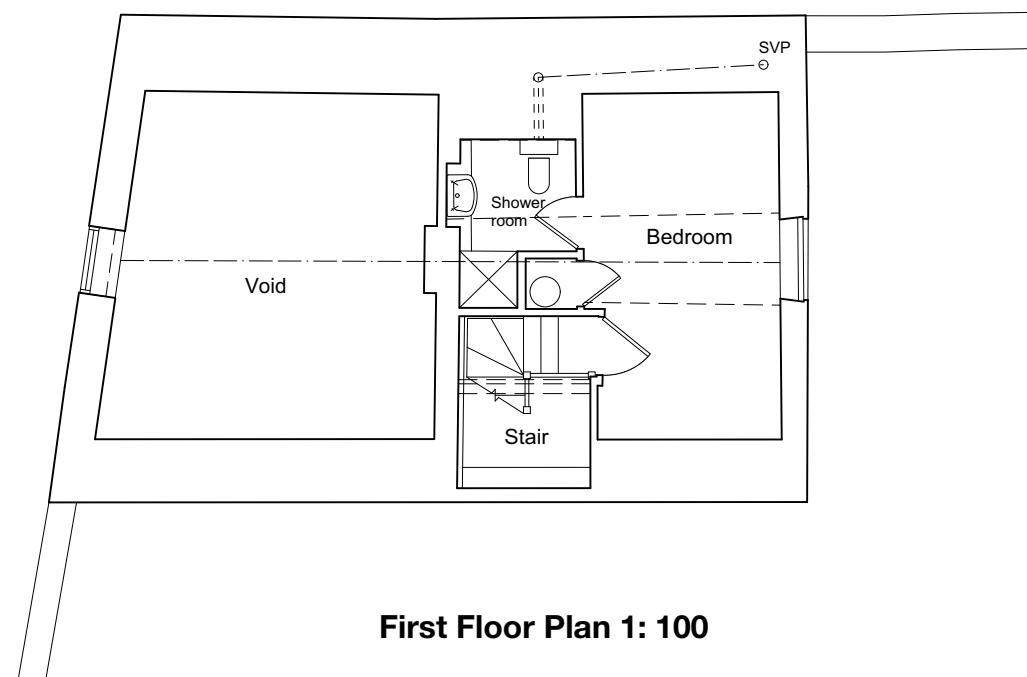
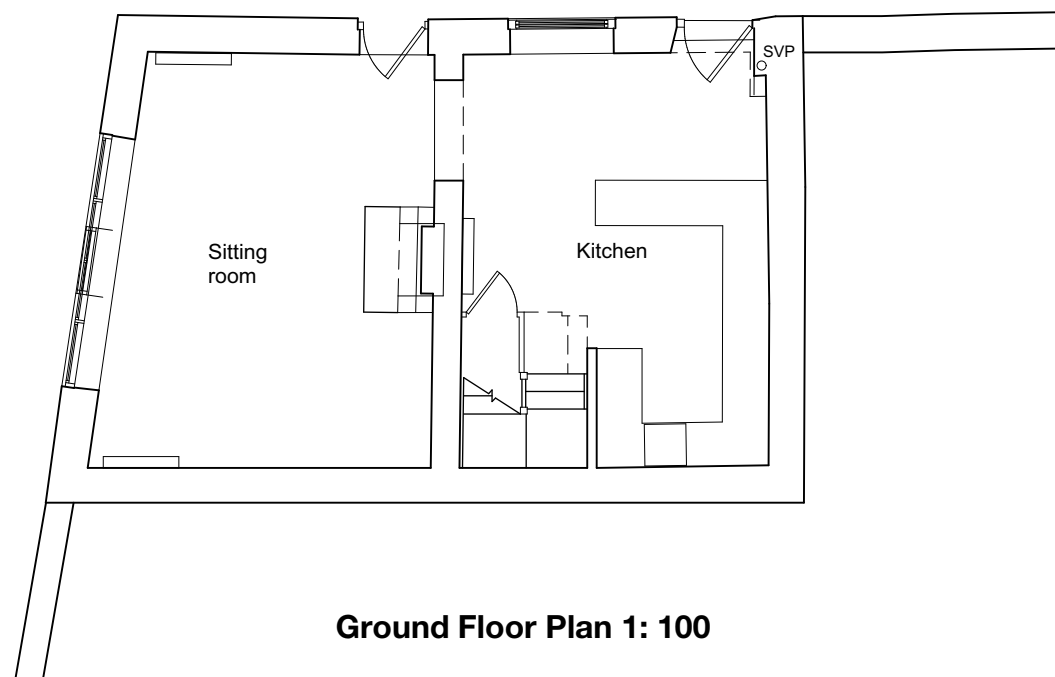
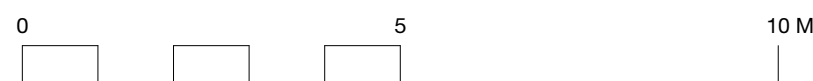
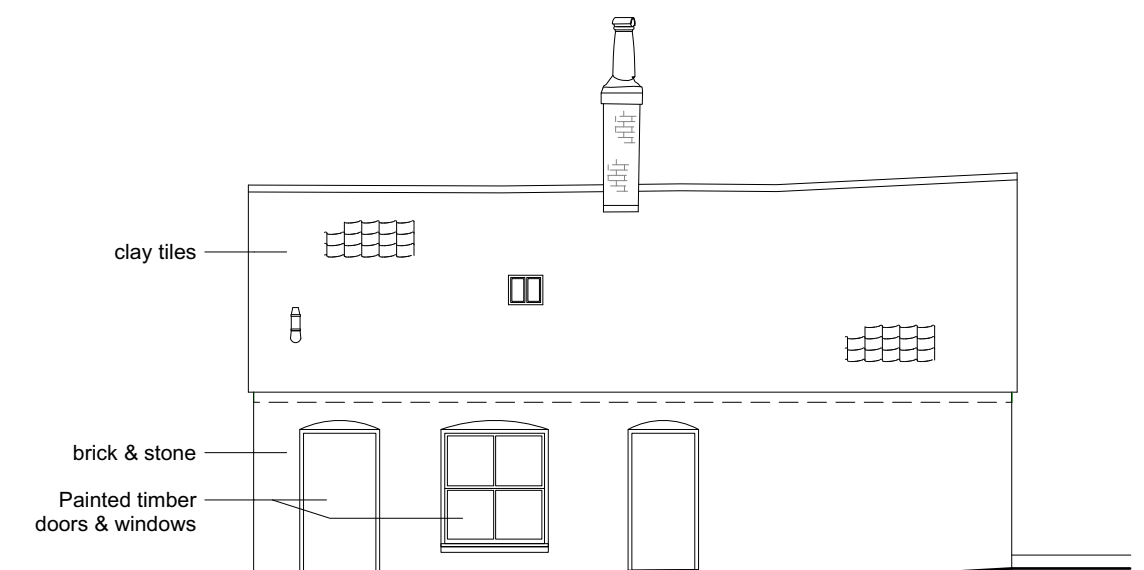
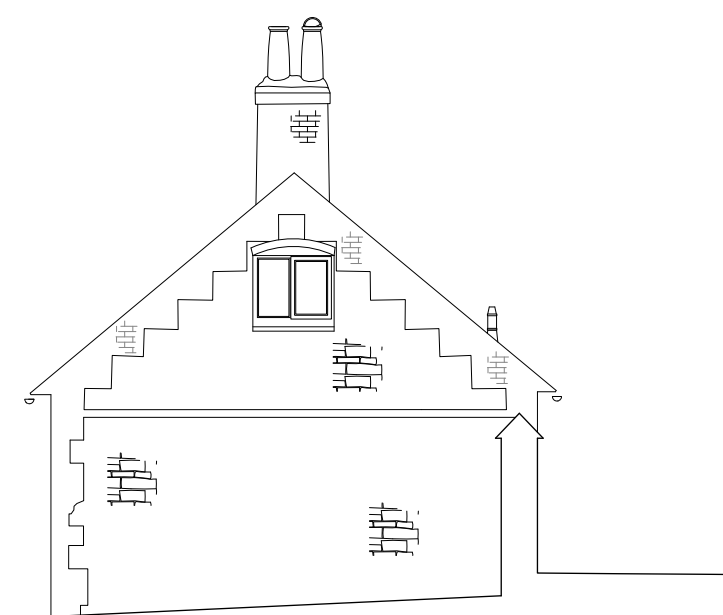


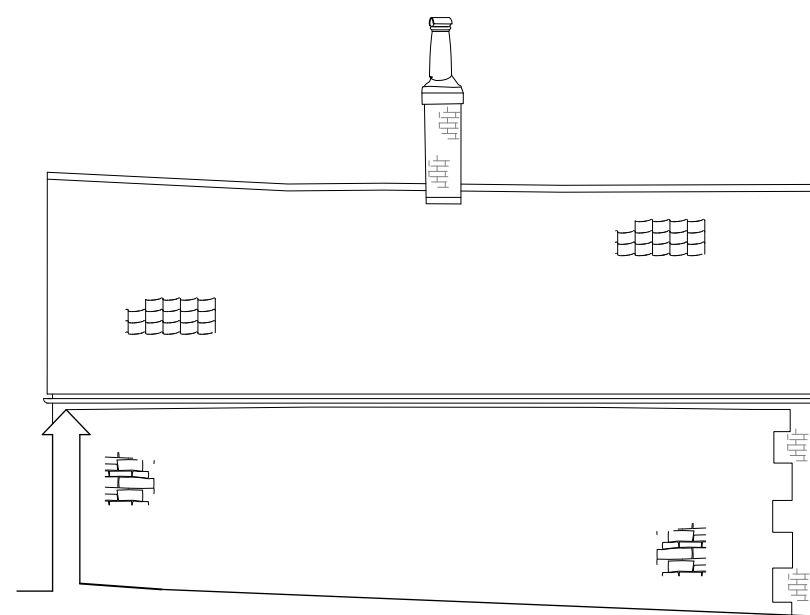

PREVIOUSLY GRANTED PLANNING AND LISTED BUILDING CONSENTS

14/04190/FUL and 14/04196/LBC
Extend and alter the house and cottage

15/00713/FUL and 15/04147/LBC
Refurbishment, alteration and extension of existing outbuildings

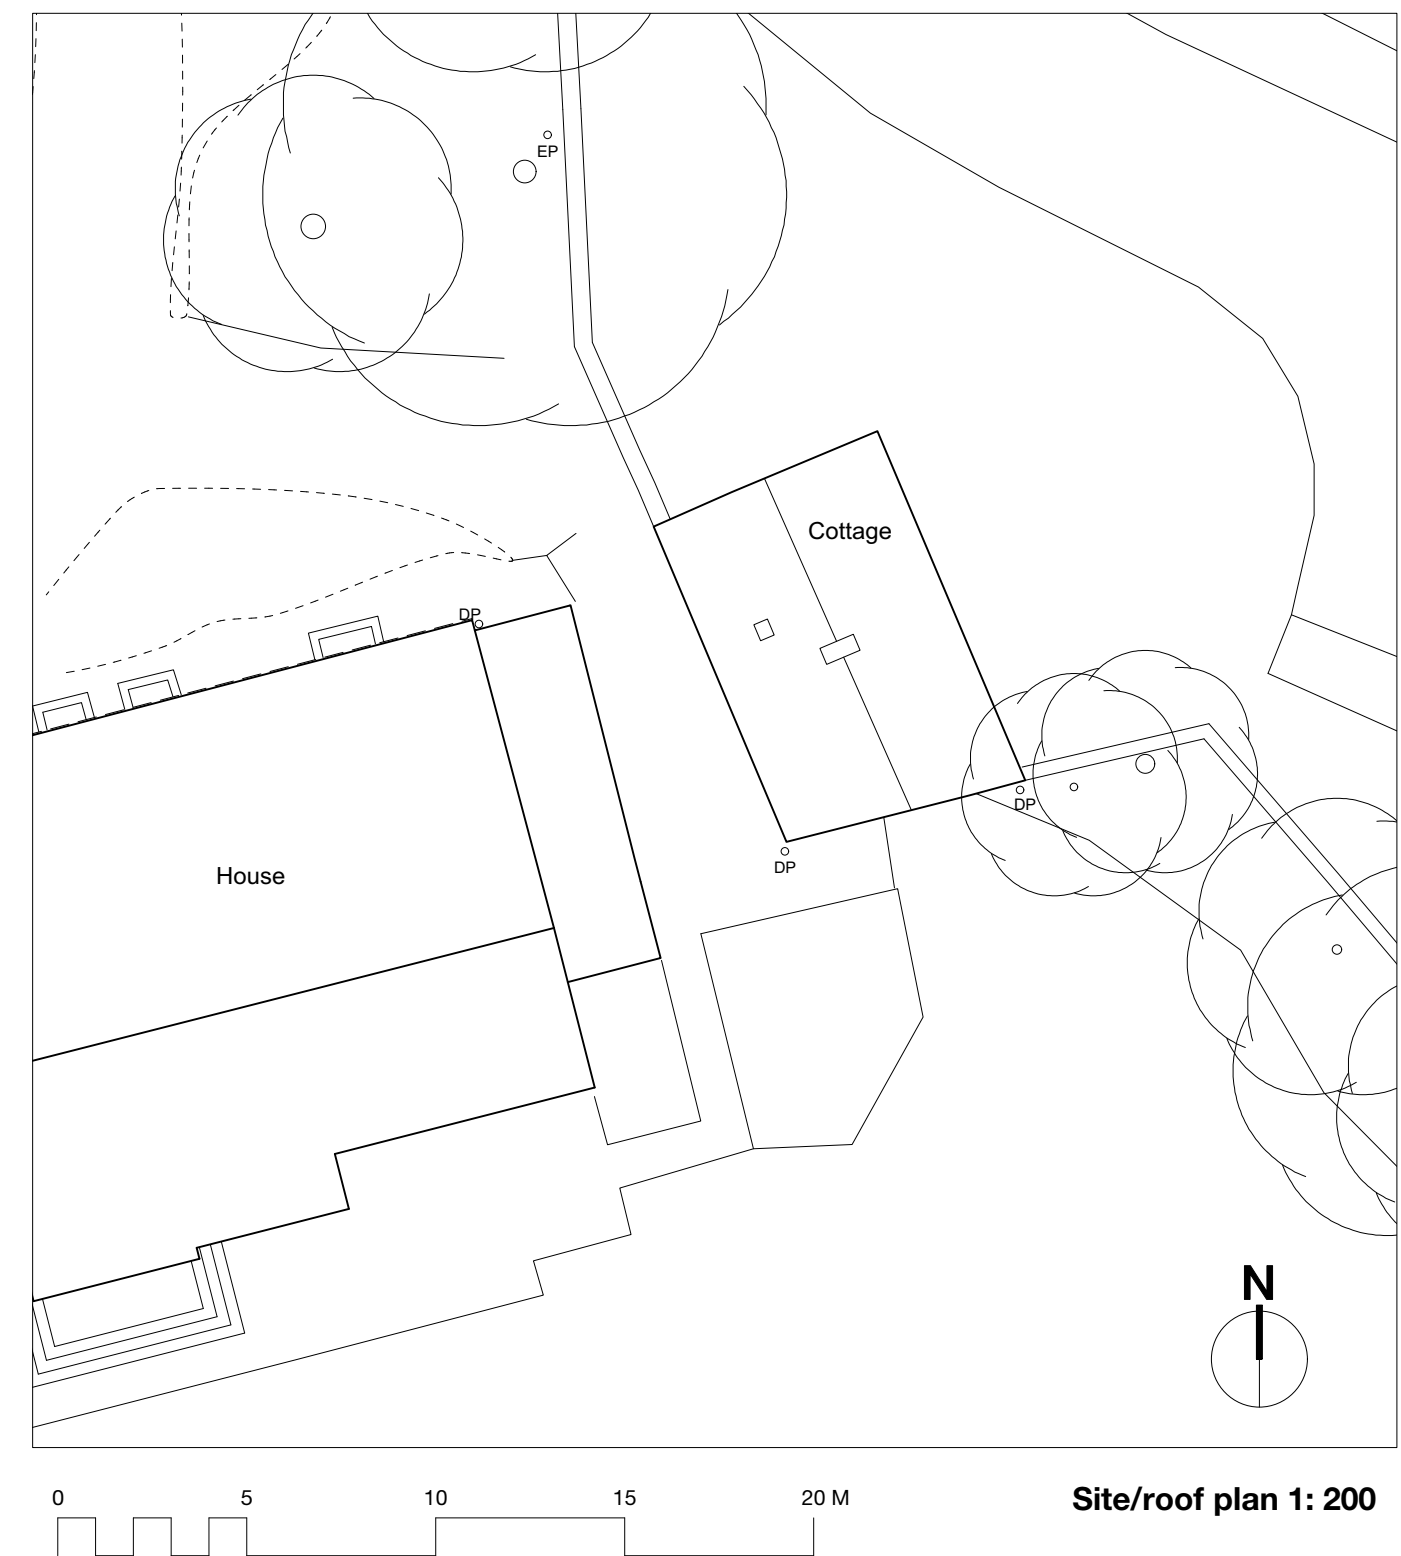

milton architects

Scale : Shown@ A2

Date : December 2015

Drawing: **1321 / 02_204** A

Project : The Old Manor
Aldbourn
Cottage alterations

Contents : Existing

Milton Architects Limited
Old Stables Court The Parade
Marlborough SN8 1NE
T: 01672 514354 M: 07795 414675
mail@miltonarchitects.co.uk

