


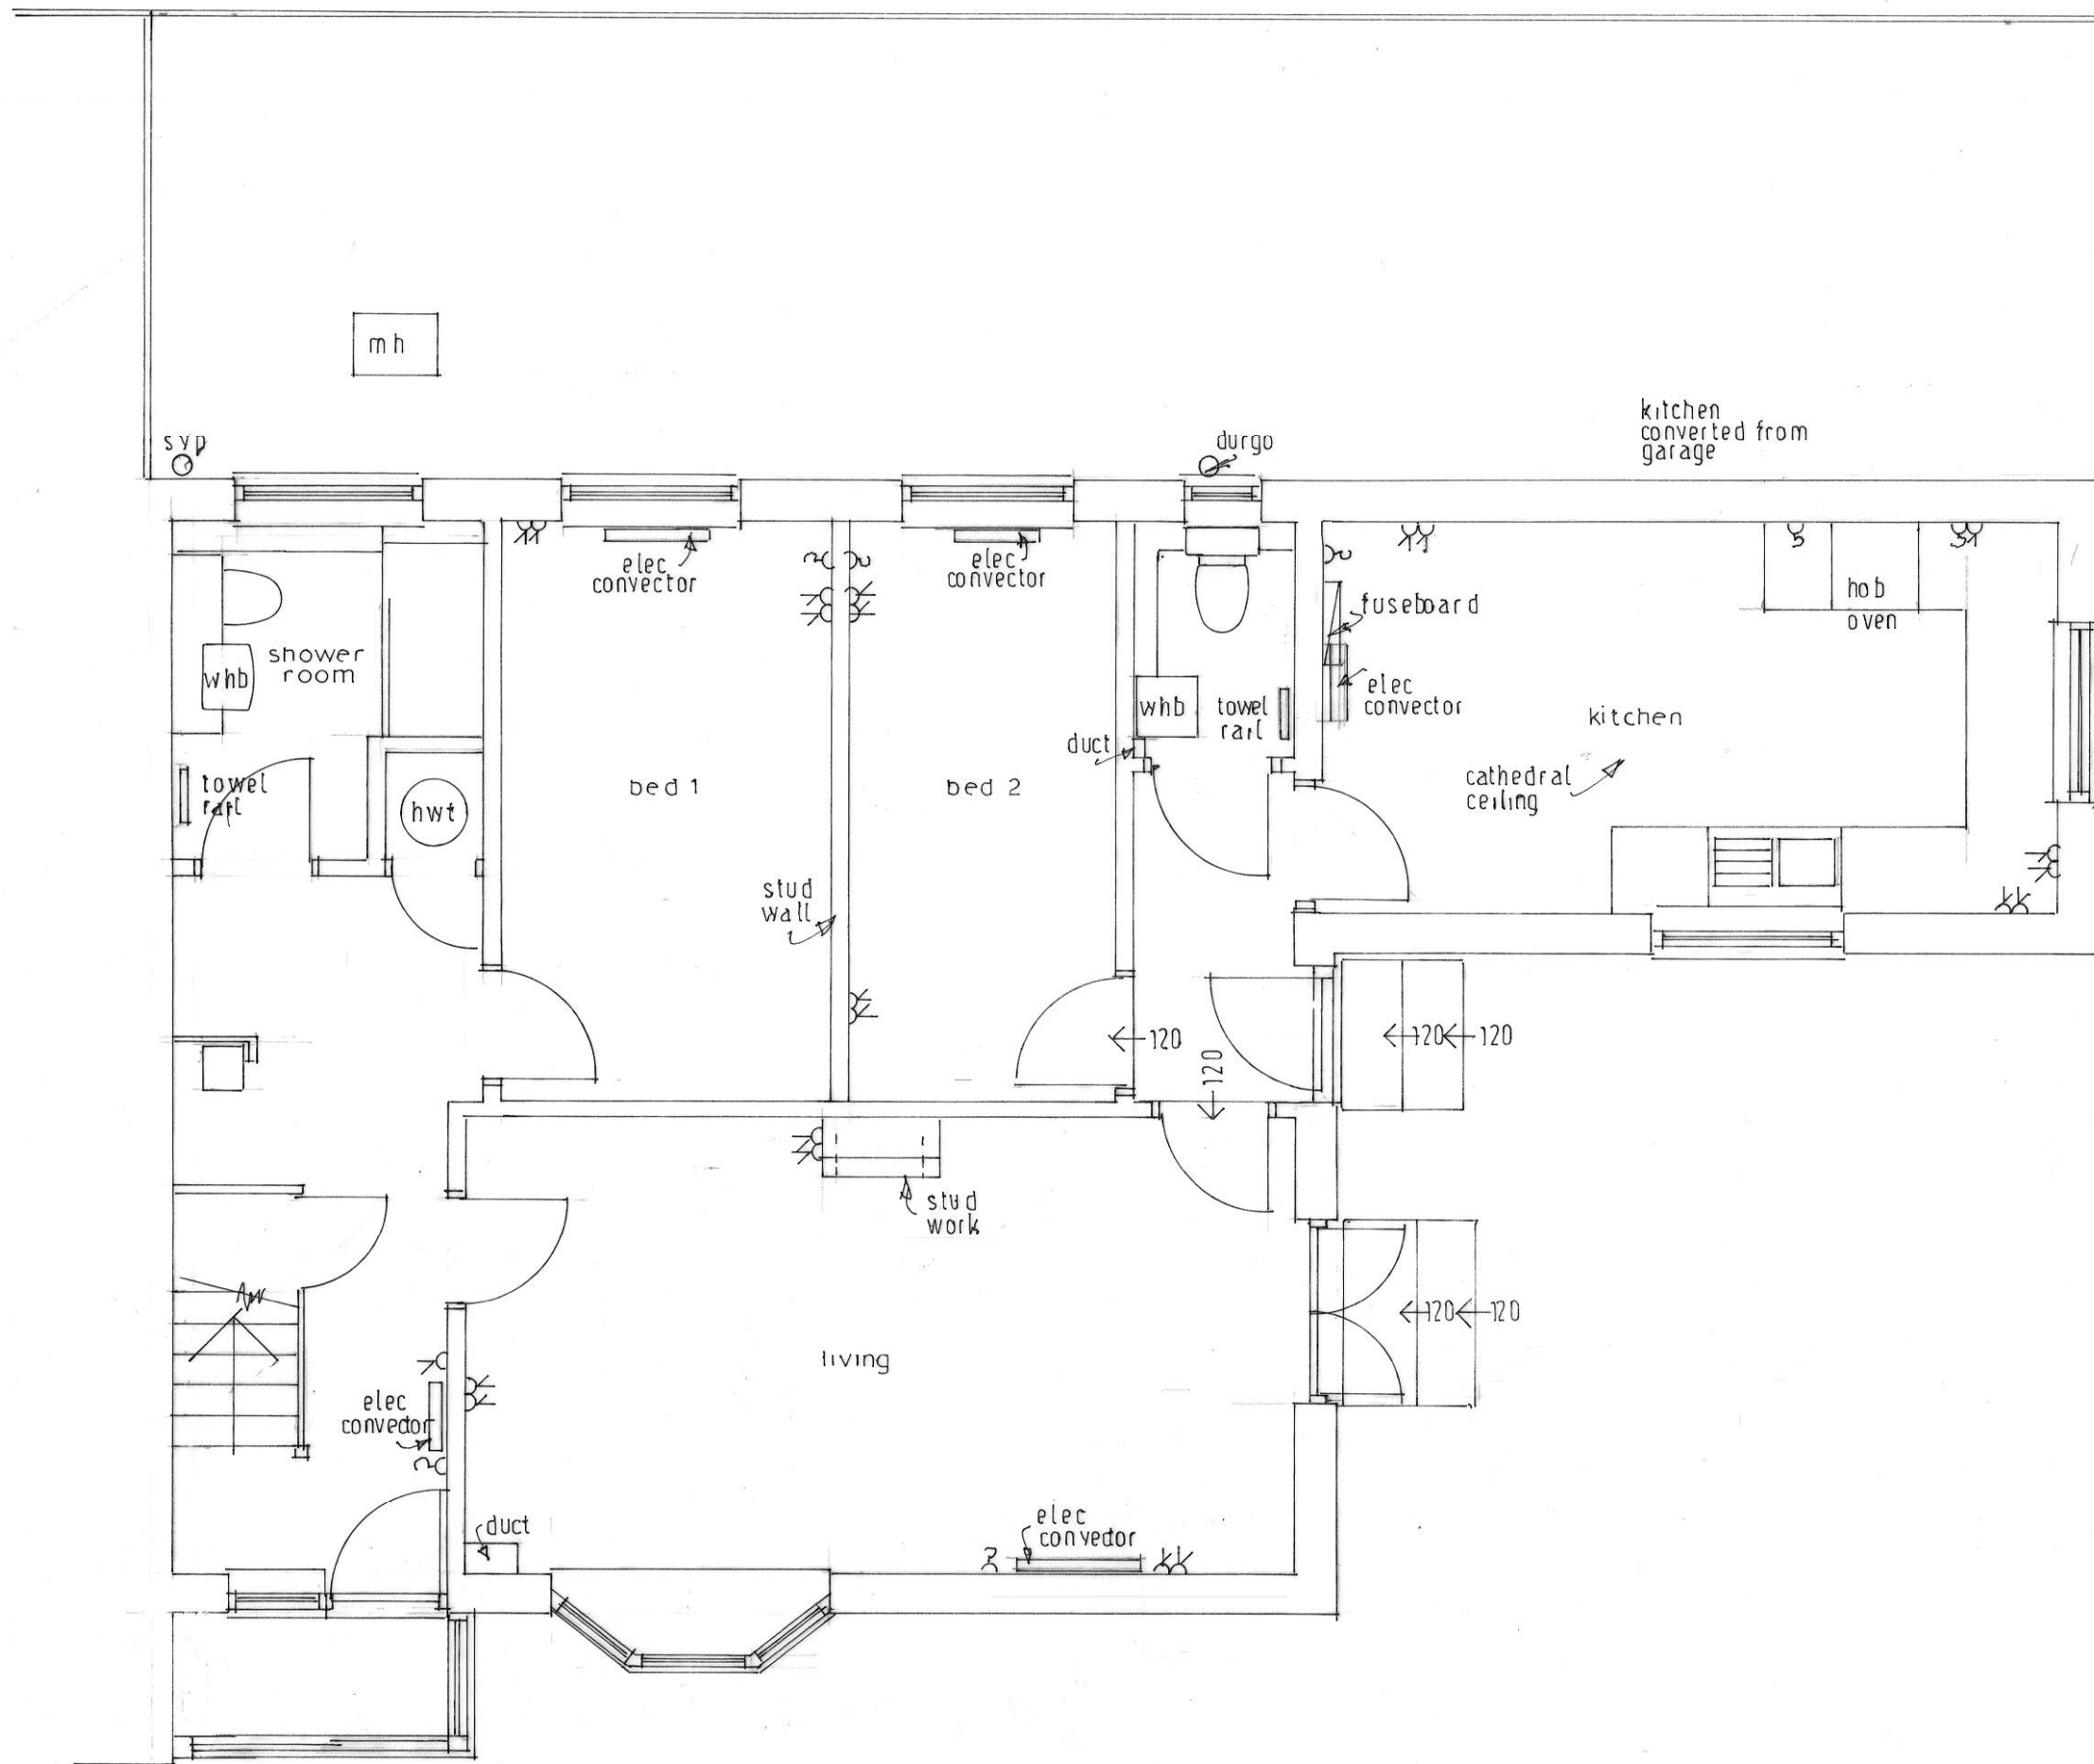

0 1 2 3 m  
scale 1:50

PLAN AS EXISTING

EGRET  
NUNTON DROVE  
NUNTON  
SALISBURY  
SP5 4HZ  
9/2025  
page size A3