


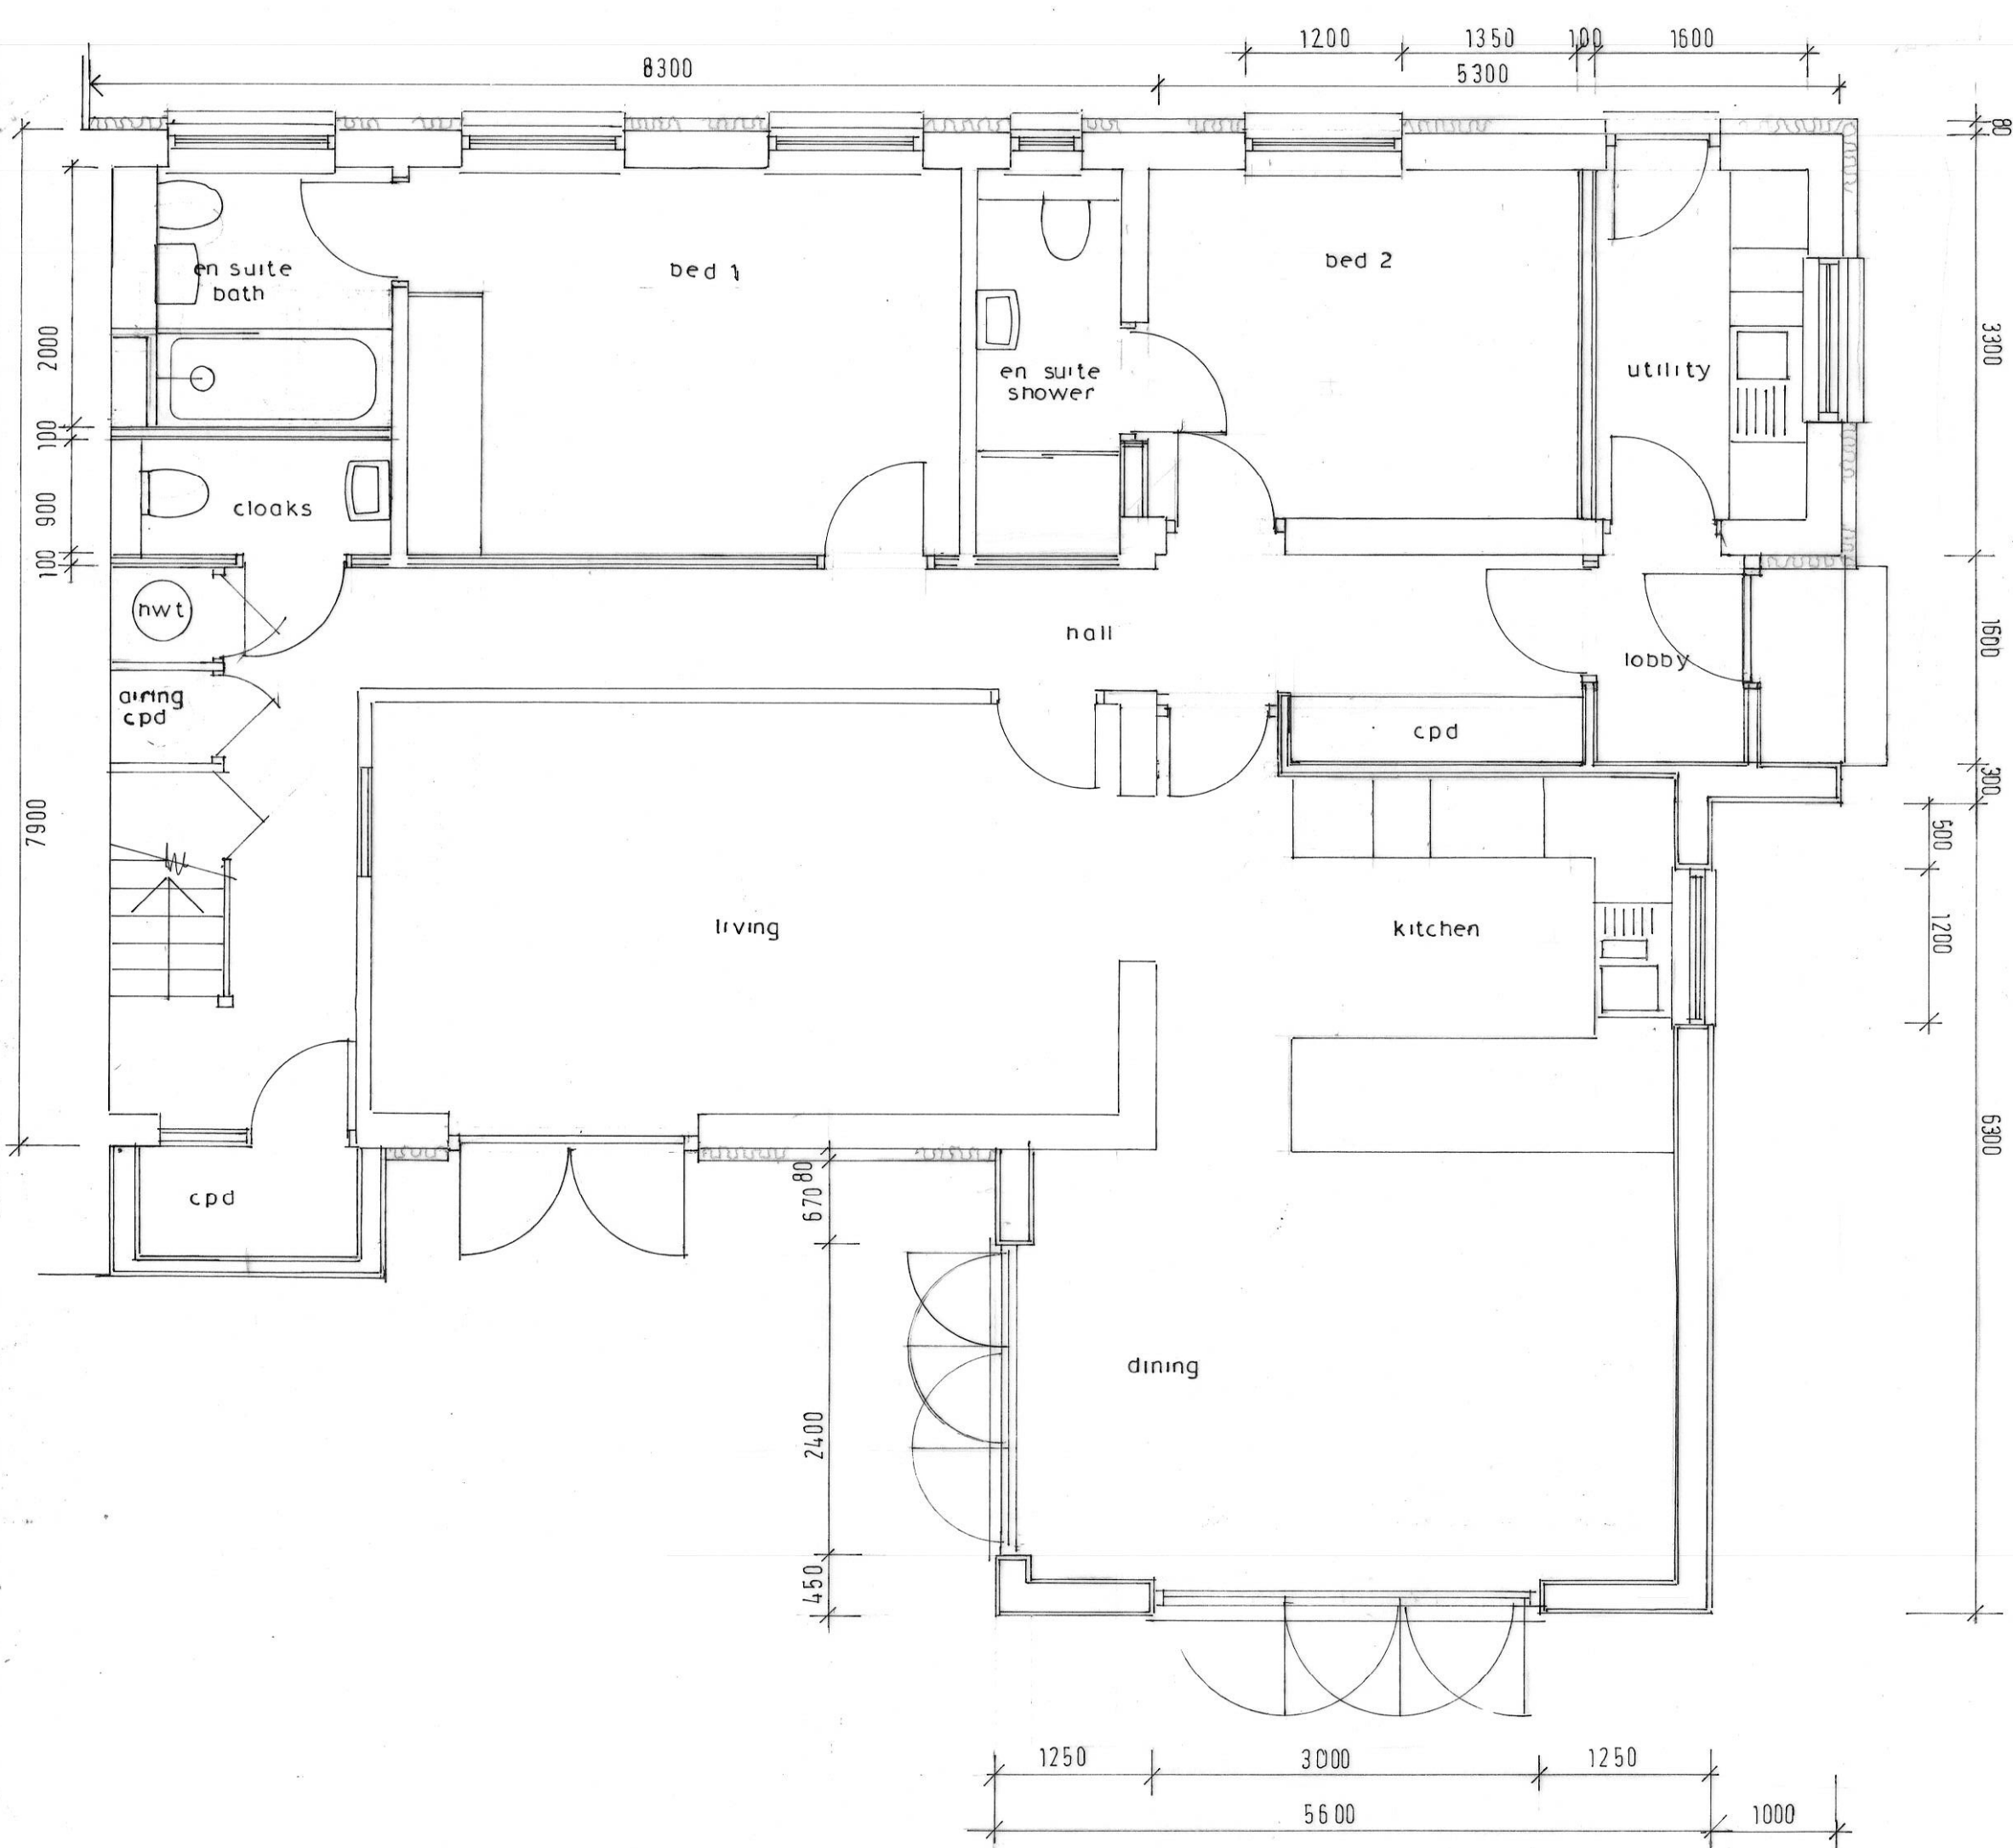

PROPOSED EXTENSION &
ALTERATIONS
EYGRET
NUNTON DROVE
NUNTON
SALISBURY
SP5 4HZ
9/2025
page size A3
scale 1:50

