





EXISTING
SIDE (NORTH-EAST) ELEVATION
SCALE 1:100

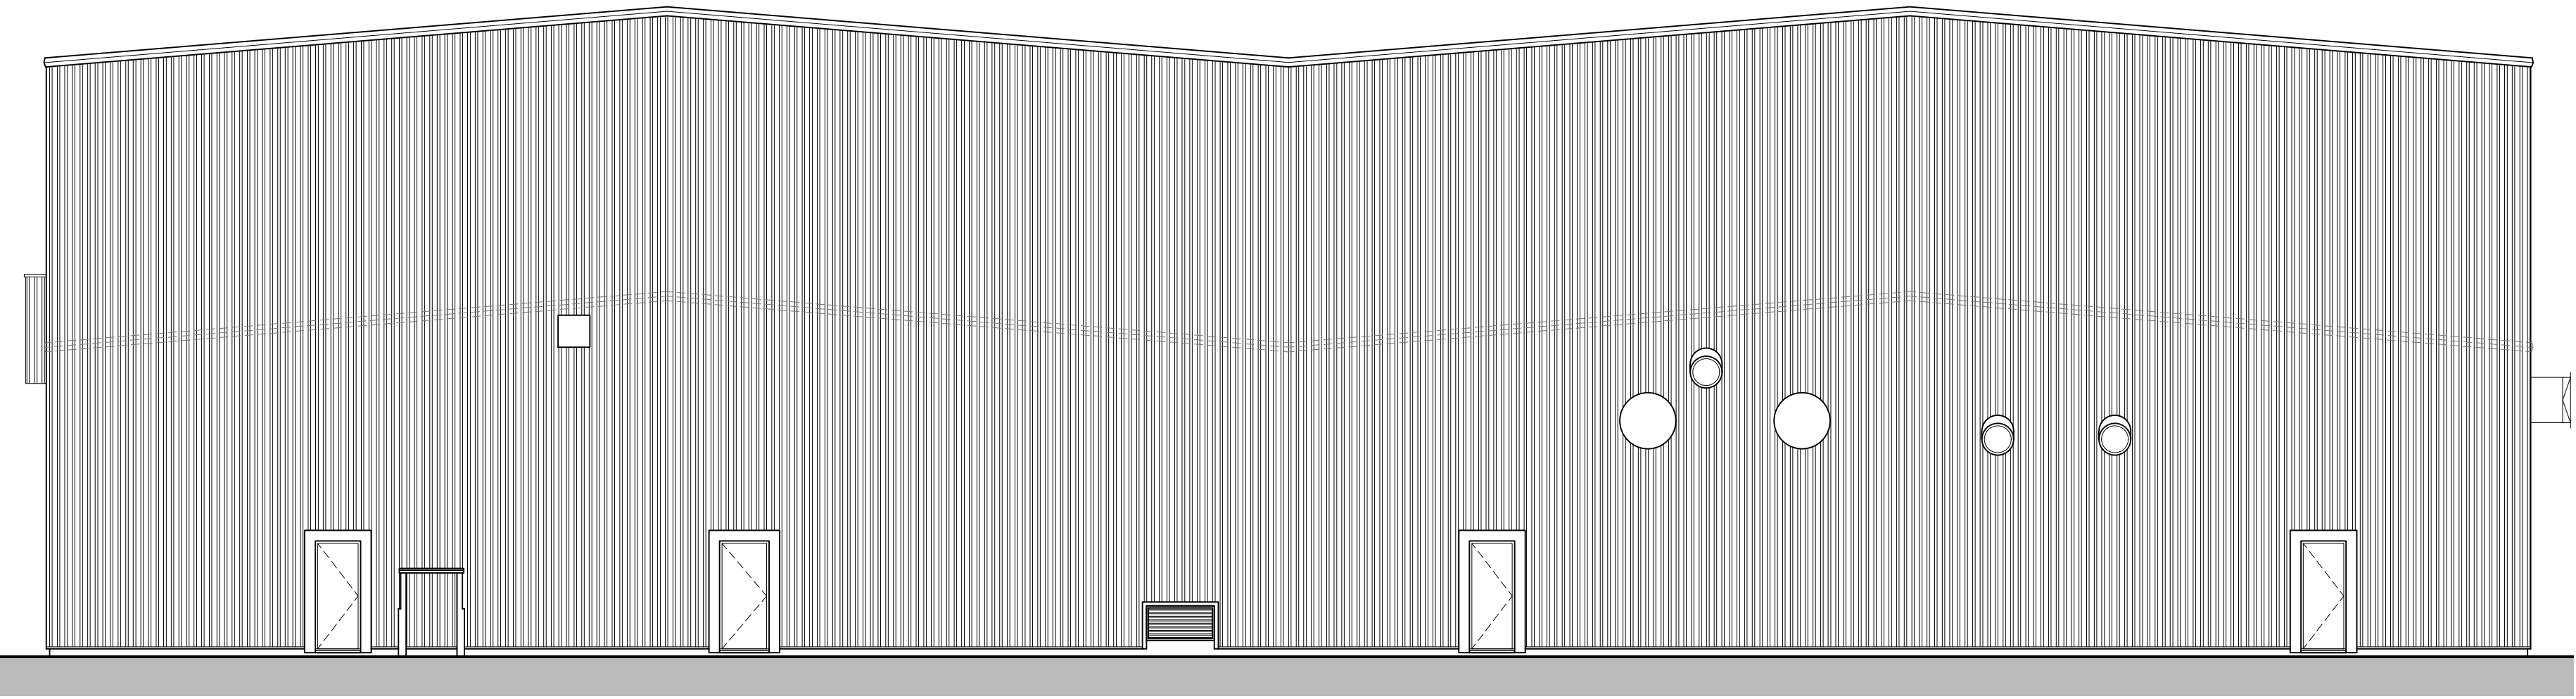

PROPOSED
SIDE (NORTH-EAST) ELEVATION
SCALE 1:100

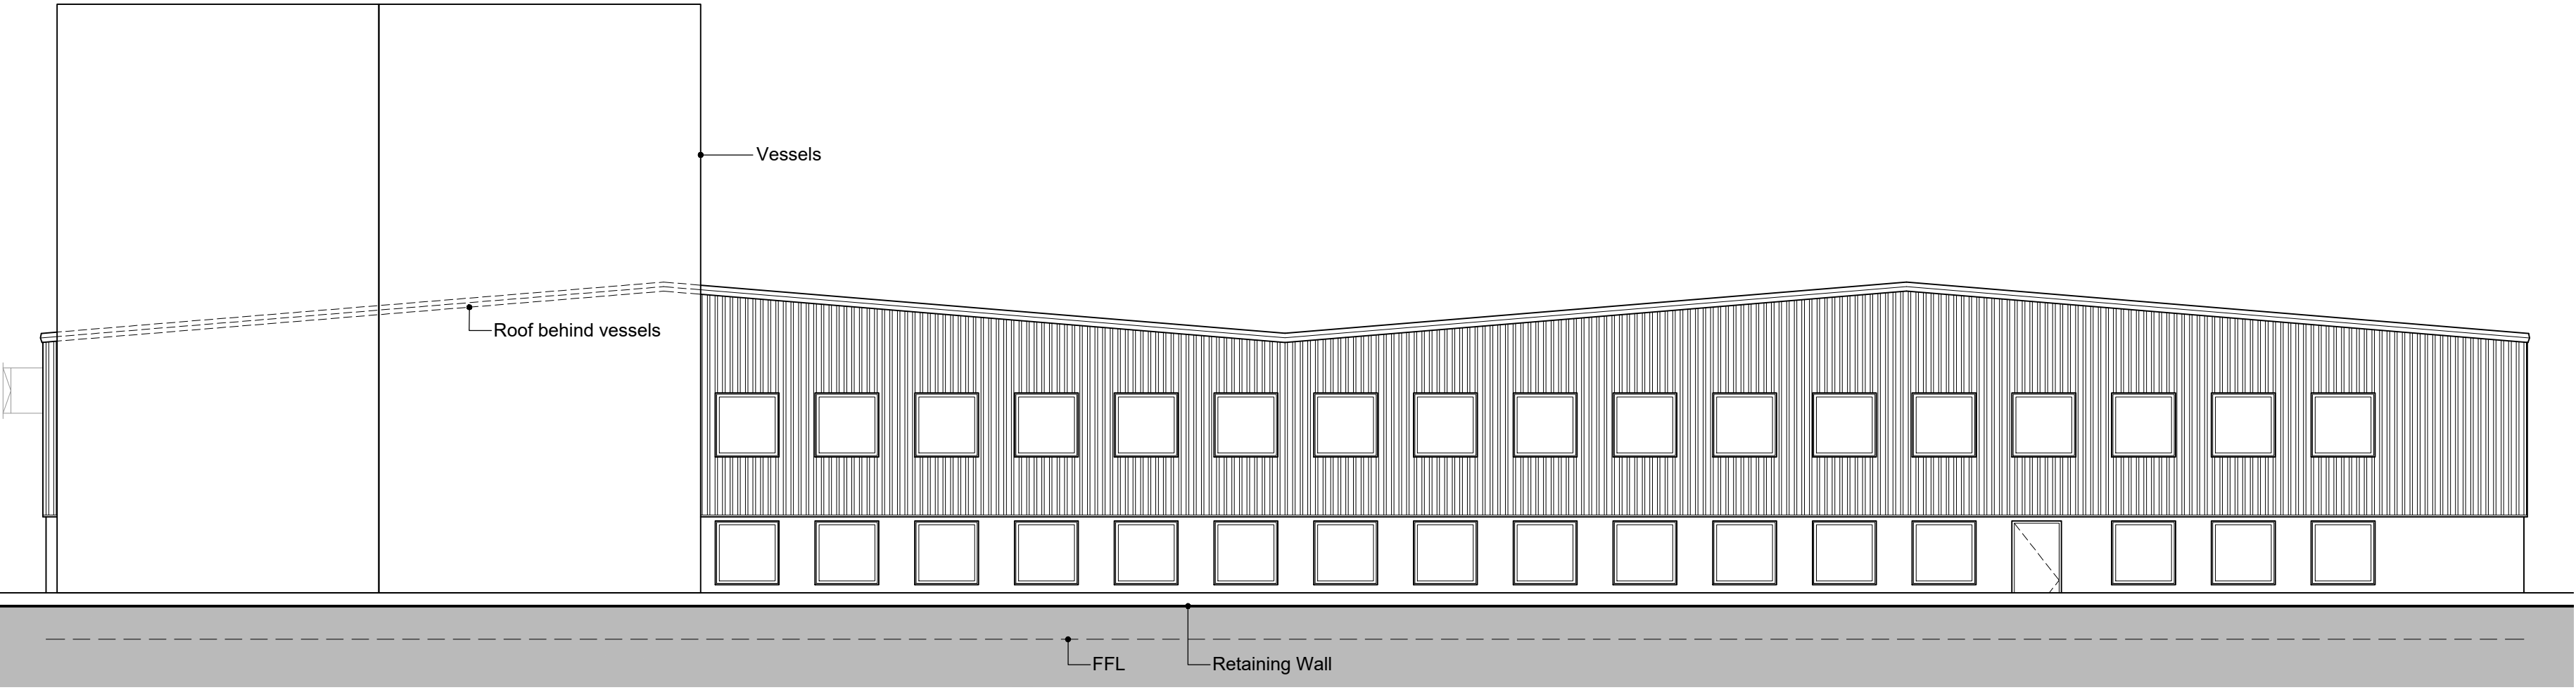

EXISTING
SIDE (SOUTH-WEST) ELEVATION
SCALE 1:100

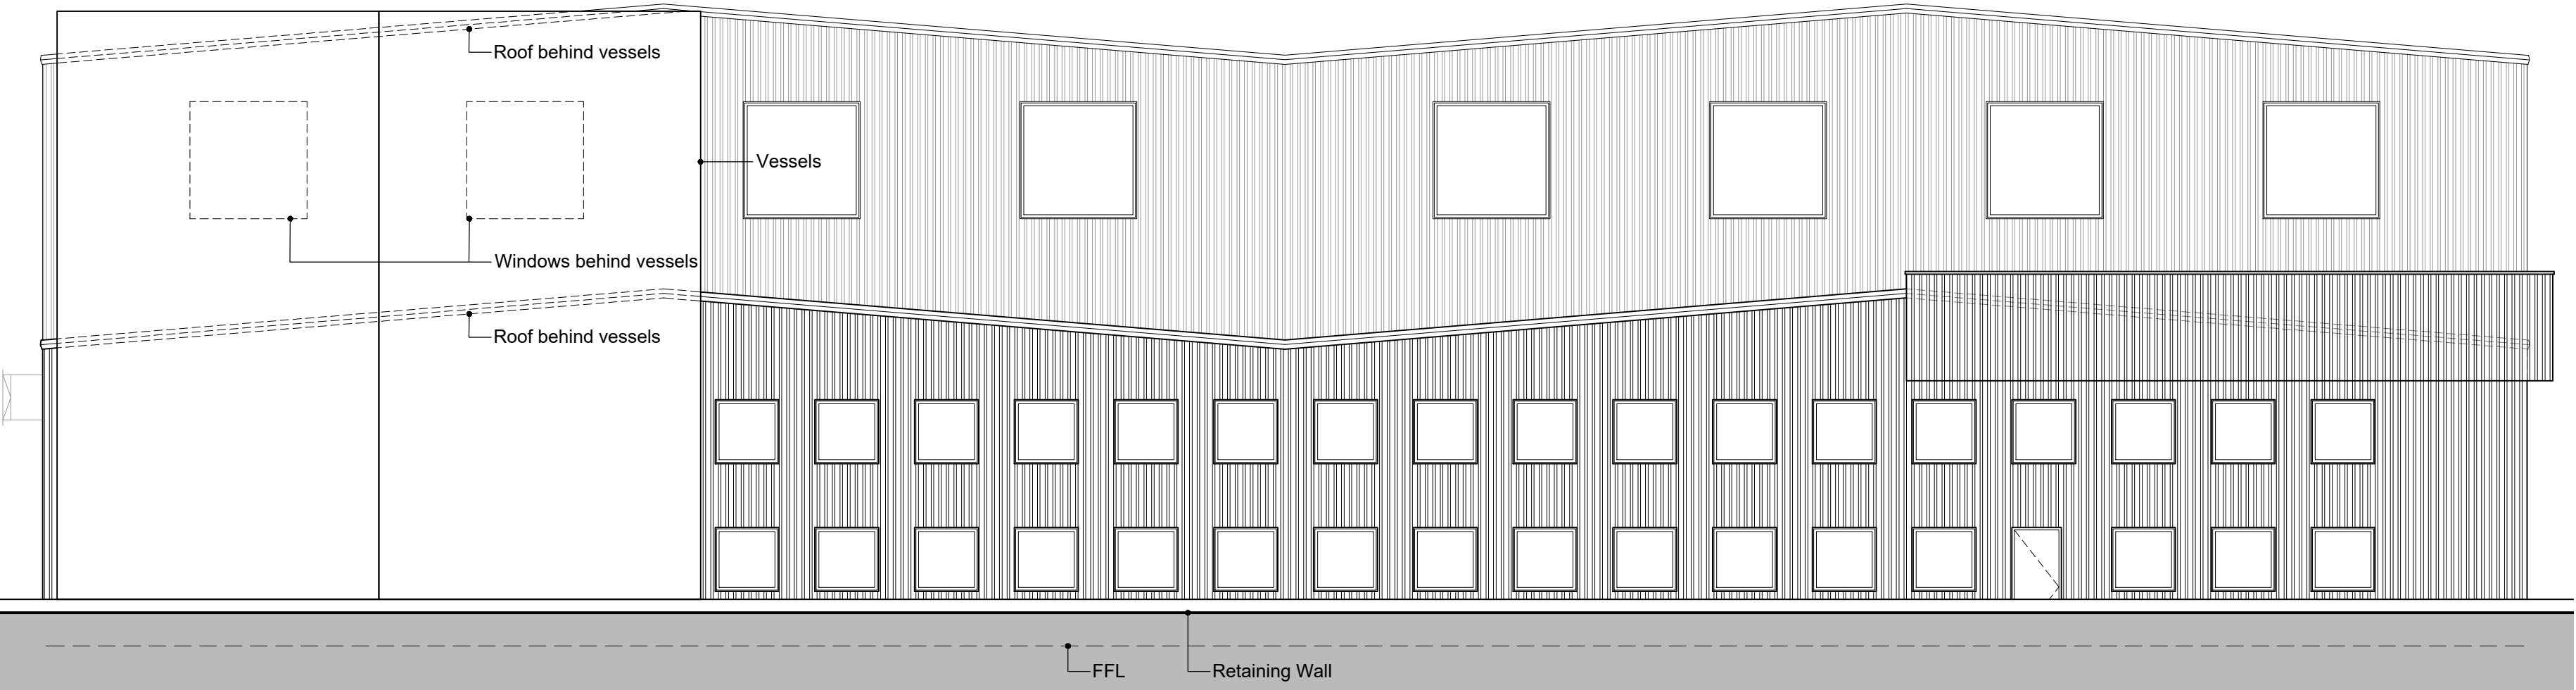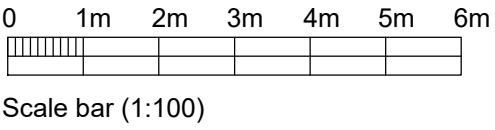

PROPOSED
SIDE (SOUTH-WEST) ELEVATION
SCALE 1:100

Rev.	Date	Init
CLIENT		
GAIGER BROS LTD		
PROJECT		
SMALLBONE, DEVIZES PROPOSED VERTICAL EXTENSION AND ASSOCIATED WORKS		
DRAWING		
EXISTING AND PROPOSED ELEVATIONS		
DRAWN: ALK	Date: 14/01/2026	Scale: 1:100 @ A1
Drawing number: 4450-04	Rev.	
DOLMAN		
ARCHITECTURAL DESIGNERS BUILDING SURVEYORS COST CONSULTANTS CDM PRINCIPAL DESIGNERS		
Sussex House Bath Road Devizes Wiltshire SN10 2AF		
Tel: 01380 729456 Web: www.dolmansurveyors.co.uk Email: info@dolmansurveyors.co.uk		