




EXISTING
FRONT (SOUTH-EAST) ELEVATION
SCALE 1:200

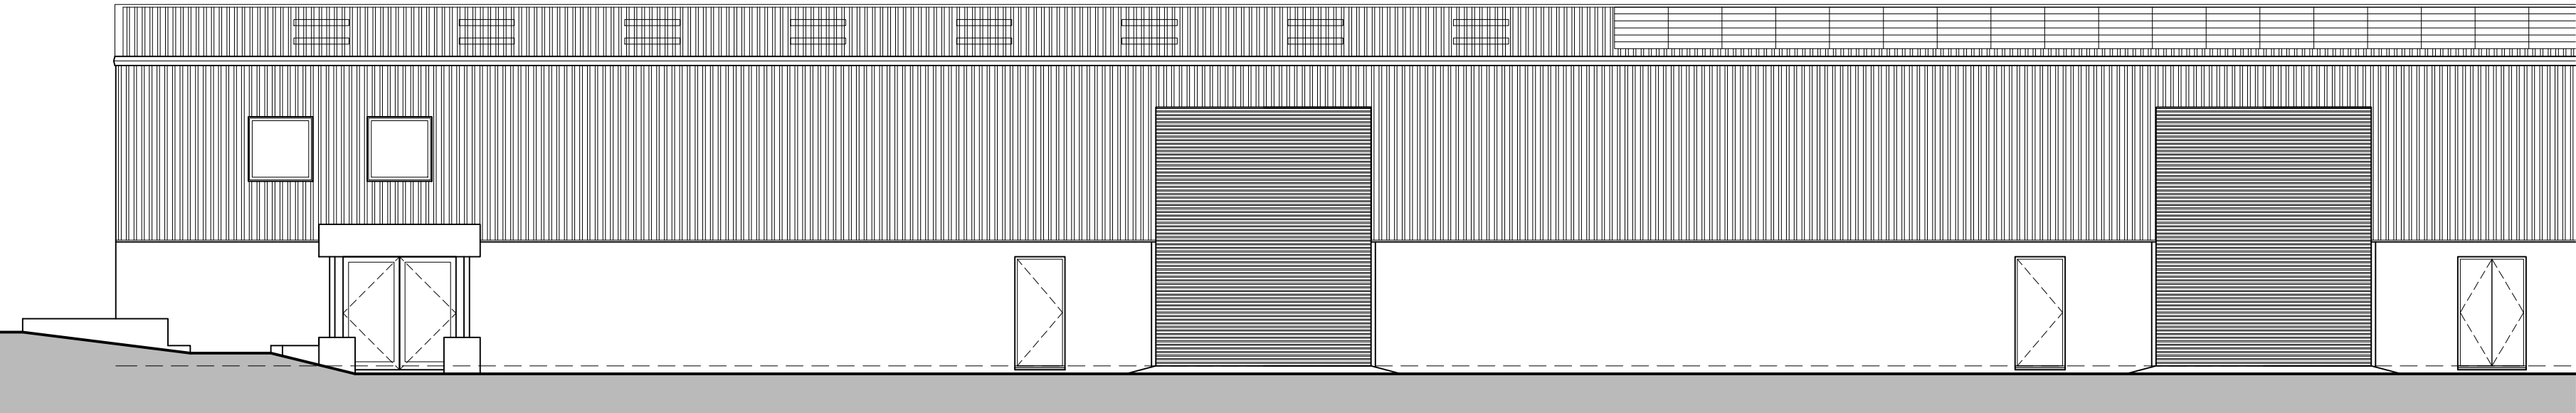


EXISTING
PARTIAL FRONT (SOUTH-EAST) ELEVATION
SCALE 1:100

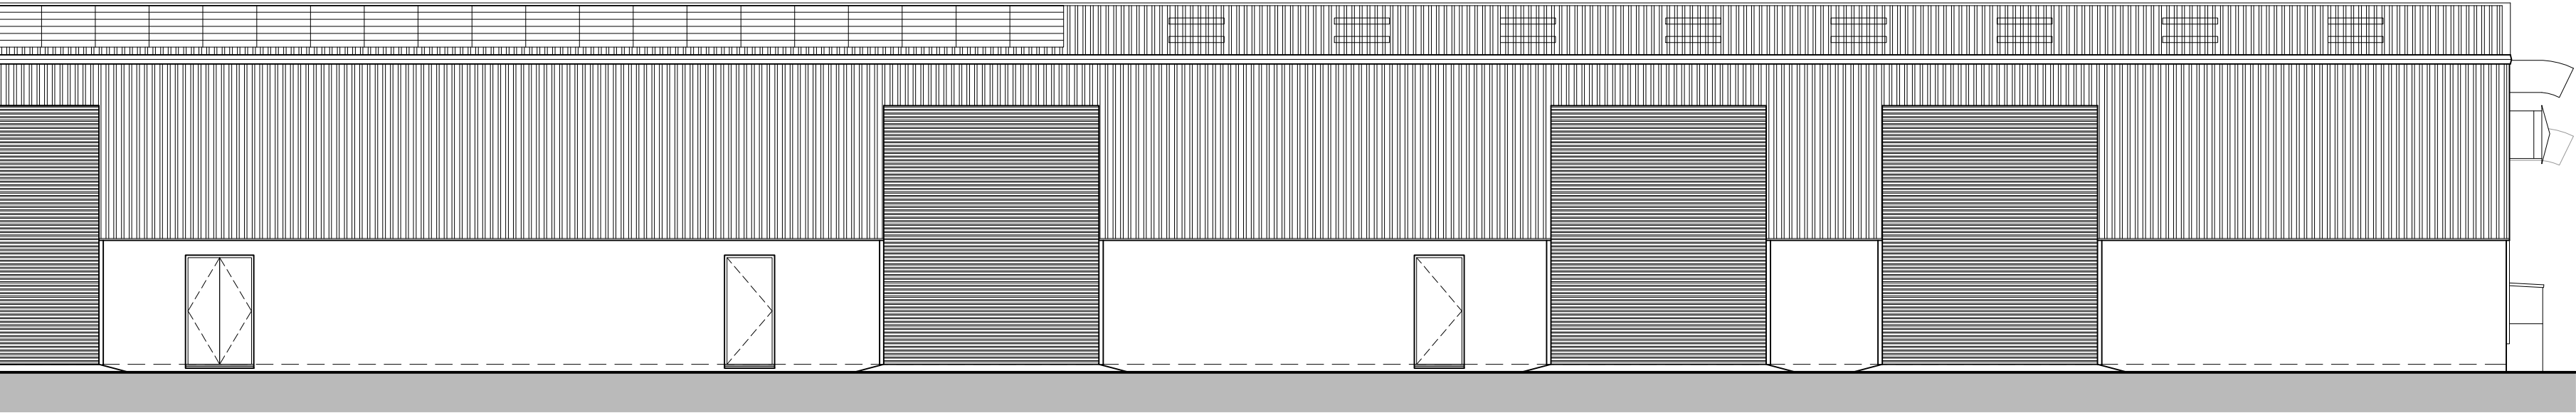


EXISTING
PARTIAL FRONT (SOUTH-EAST) ELEVATION
SCALE 1:100

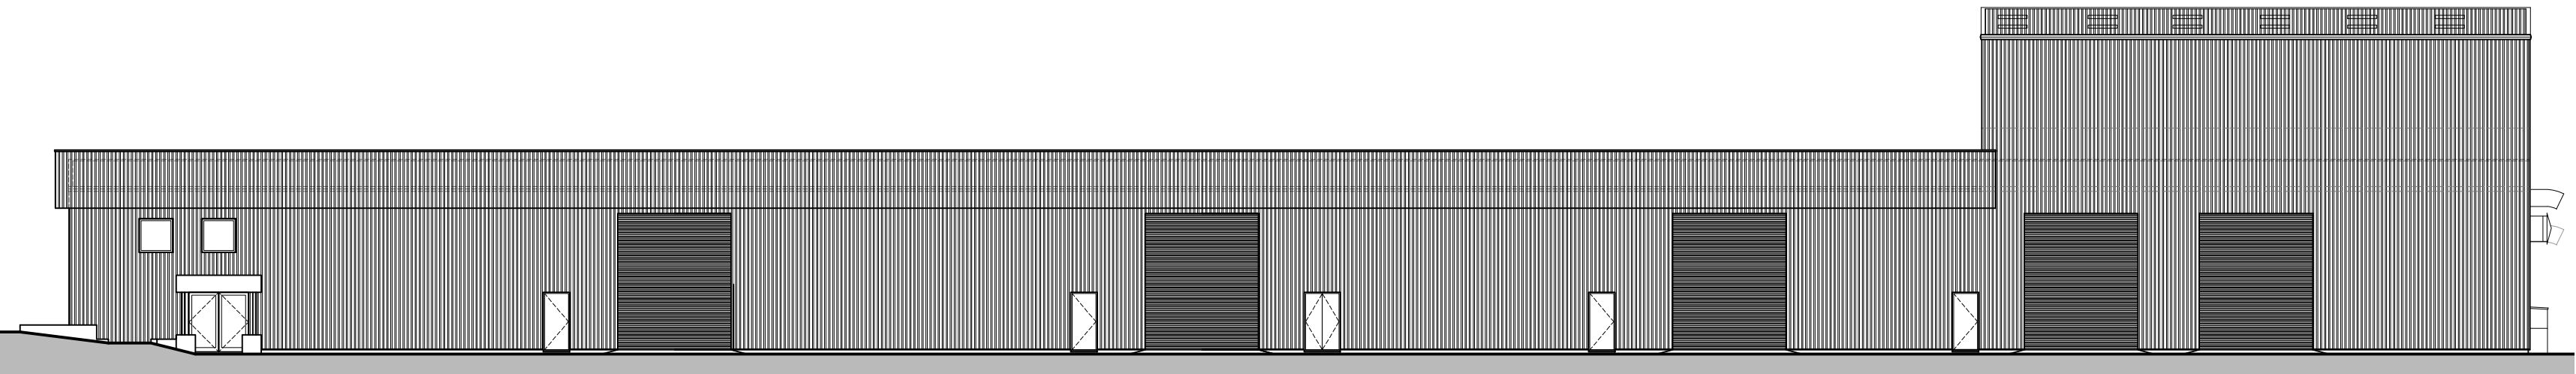


PROPOSED
FRONT (SOUTH-EAST) ELEVATION
SCALE 1:200

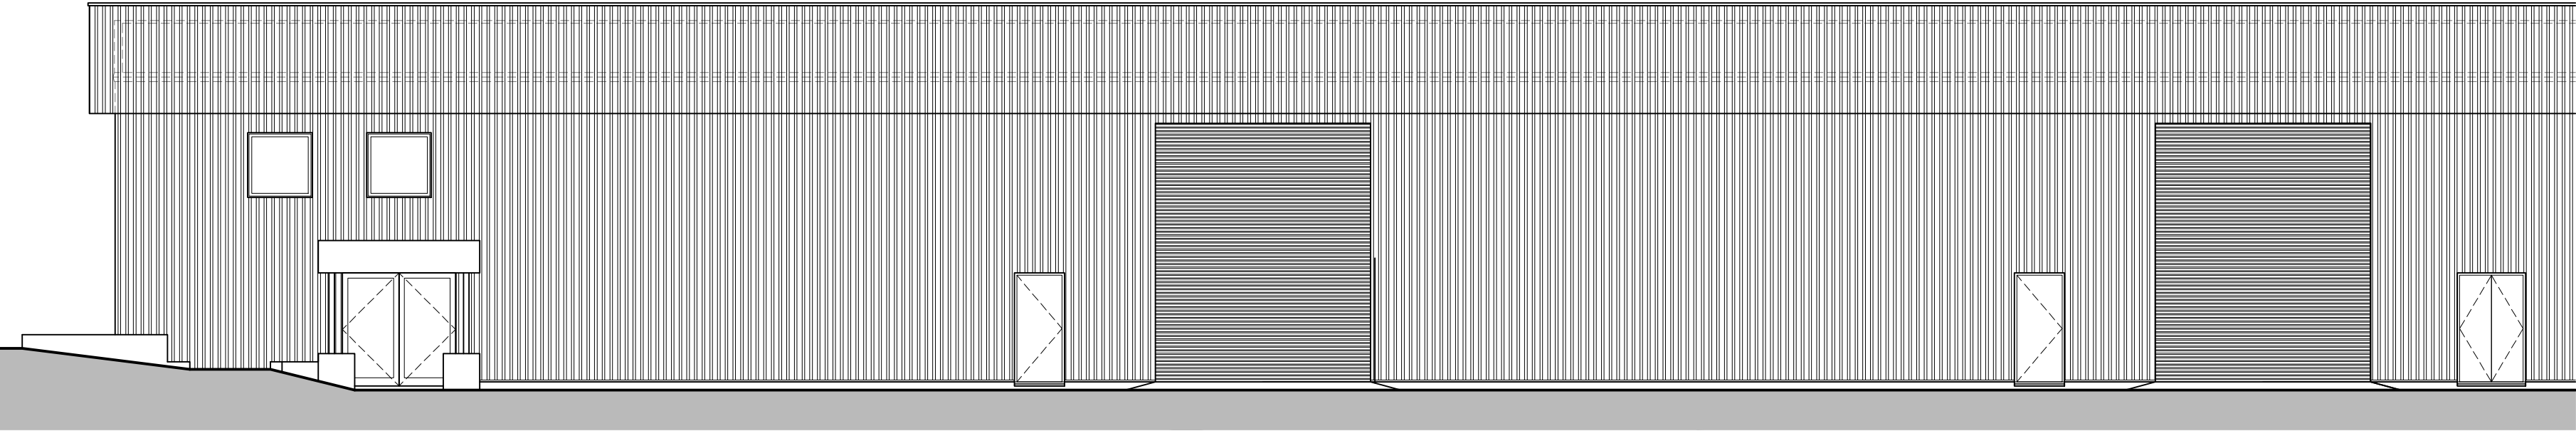

PROPOSED
PARTIAL FRONT (SOUTH-EAST) ELEVATION
SCALE 1:100

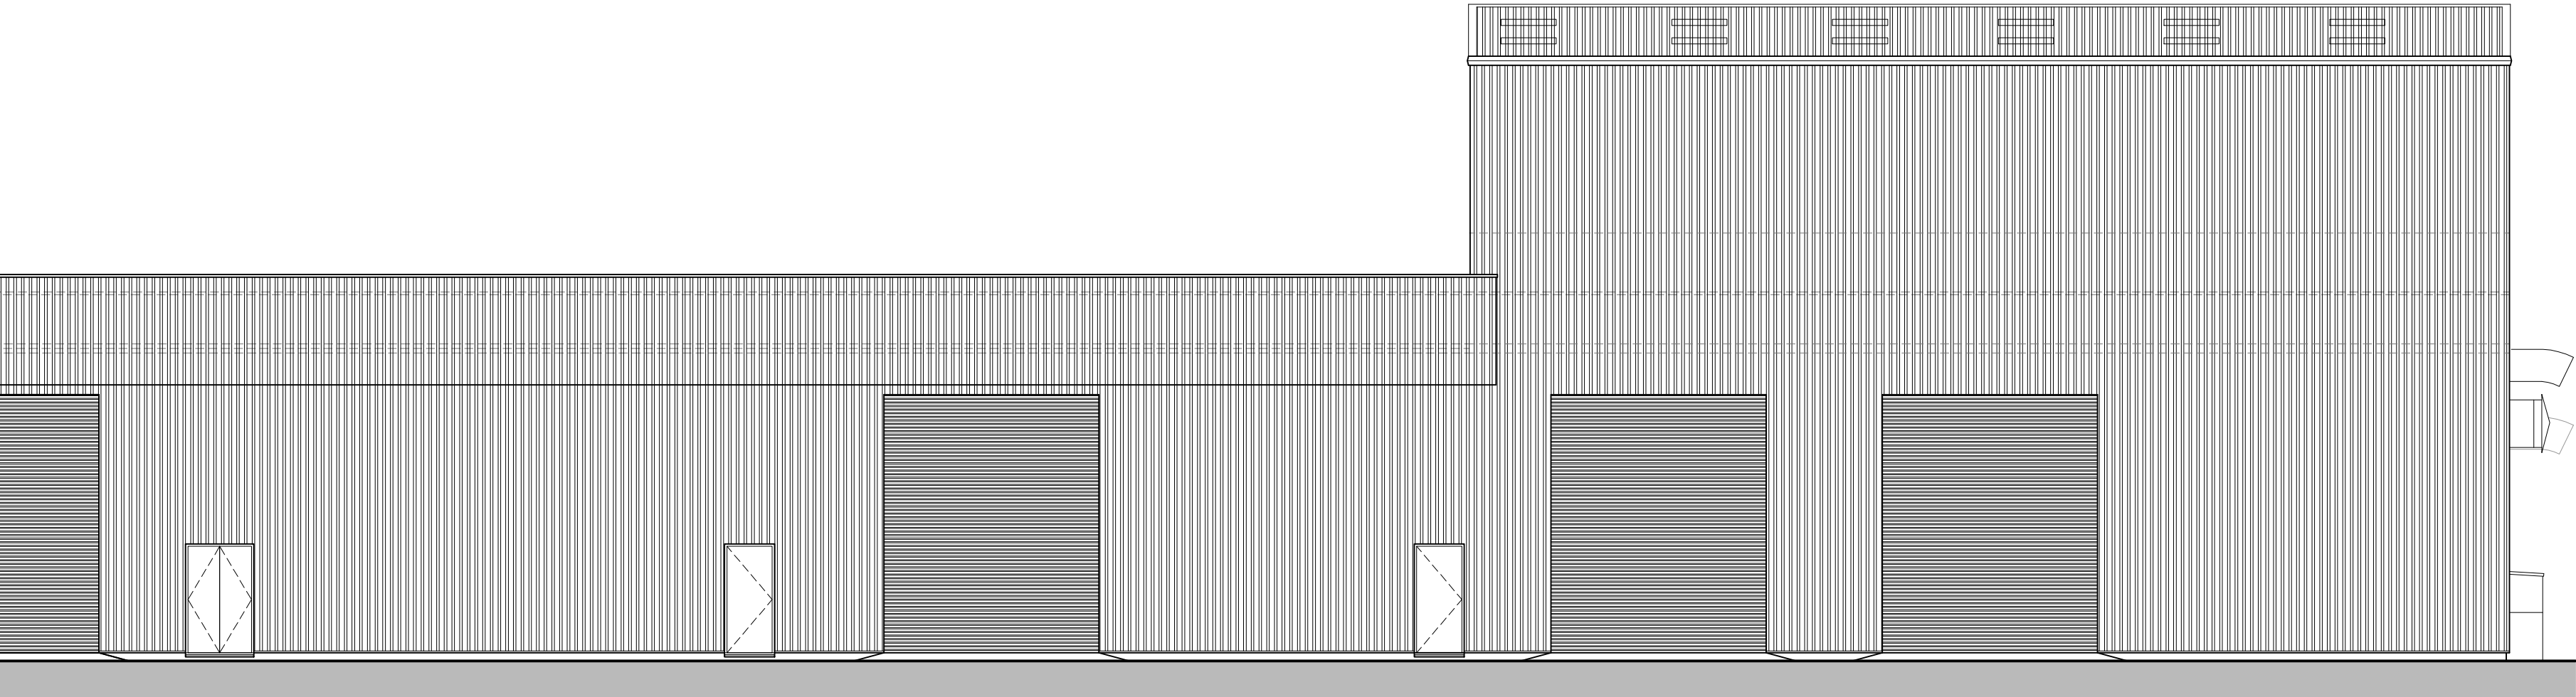

PROPOSED
PARTIAL FRONT (SOUTH-EAST) ELEVATION
SCALE 1:100

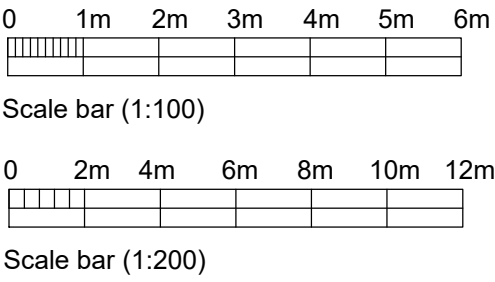

A	14/01/26	Alteration to proposals	ALK
Rev.	Date		Init
CLIENT			
GAIGER BROS LTD			
PROJECT			
SMALLBONE, DEVIZES PROPOSED VERTICAL EXTENSION AND ASSOCIATED WORKS			
DRAWING			
EXISTING AND PROPOSED ELEVATIONS			
DRAWN:	ALK	Date:	20/10/2025
Scale:	as stated @ A1		
Drawing number:	4450-02	Rev.	A
DOLMAN			
ARCHITECTURAL DESIGNERS		BUILDING SURVEYORS COST CONSULTANTS CDM PRINCIPAL DESIGNERS	
Sussex House Bath Road Devizes Wiltshire SN10 2AF			
Tel: 01380 729456		Web: www.dolmansurveyors.co.uk Email: info@dolmansurveyors.co.uk	