



35-36 THE WASH

← New chimney Height →
← Current chimney Height →

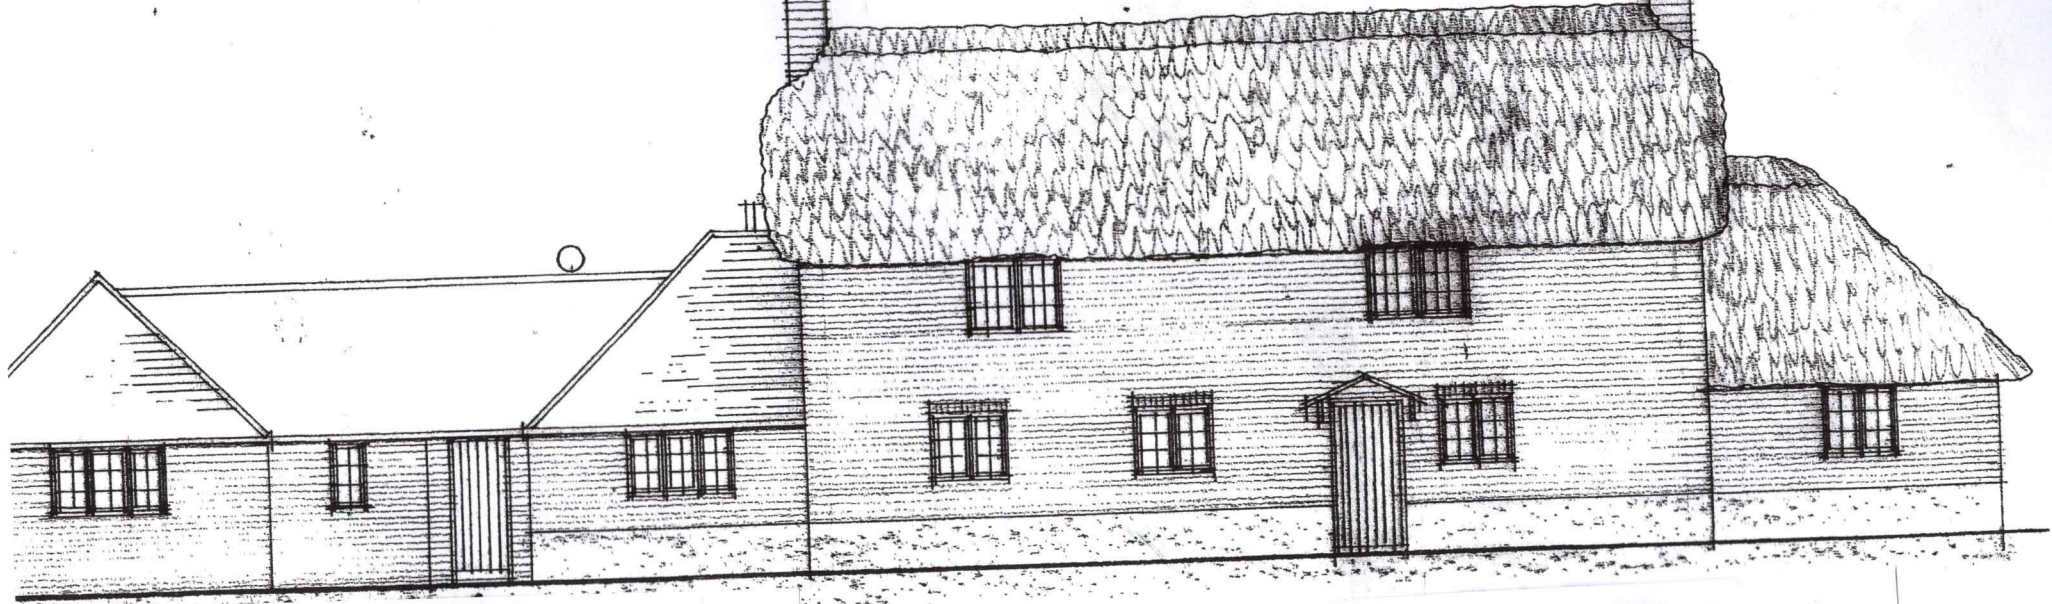


South Elevation

1:100

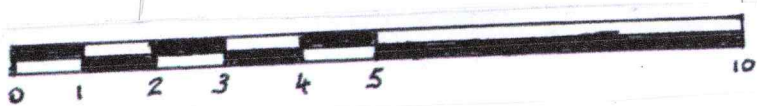


35-36 THE MASH

New chimney
Height

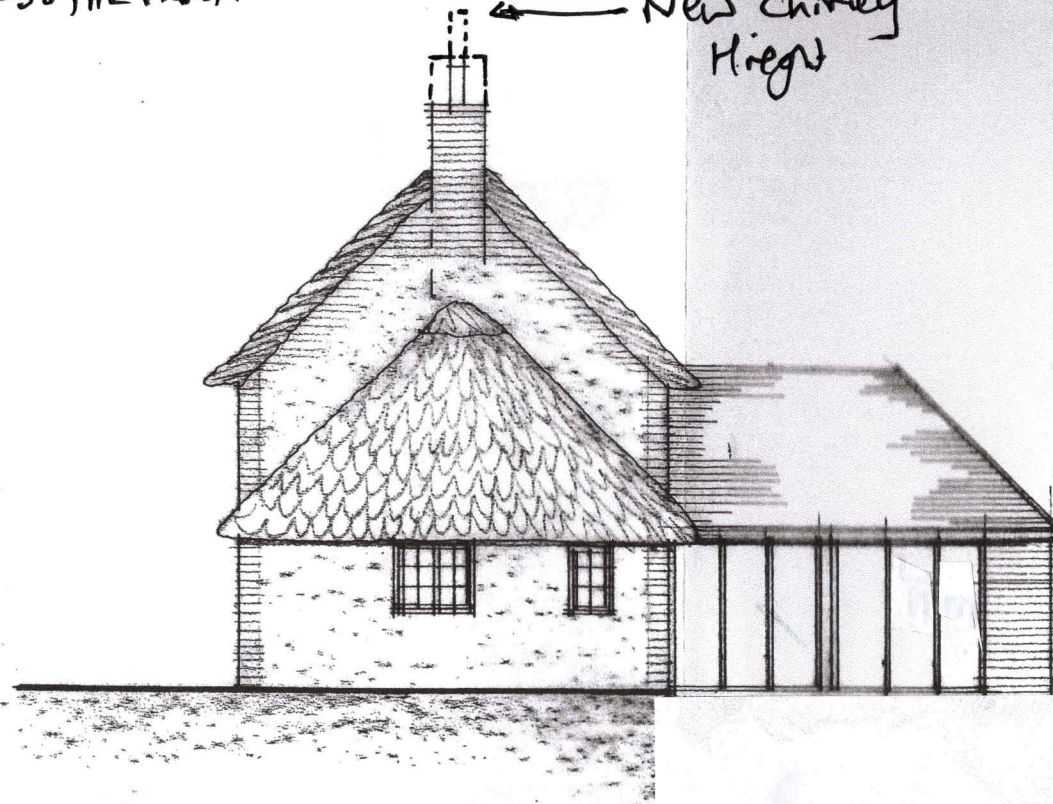


East Elevation

1:100

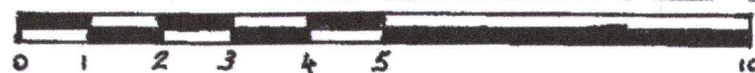

35-36 THE MARSH

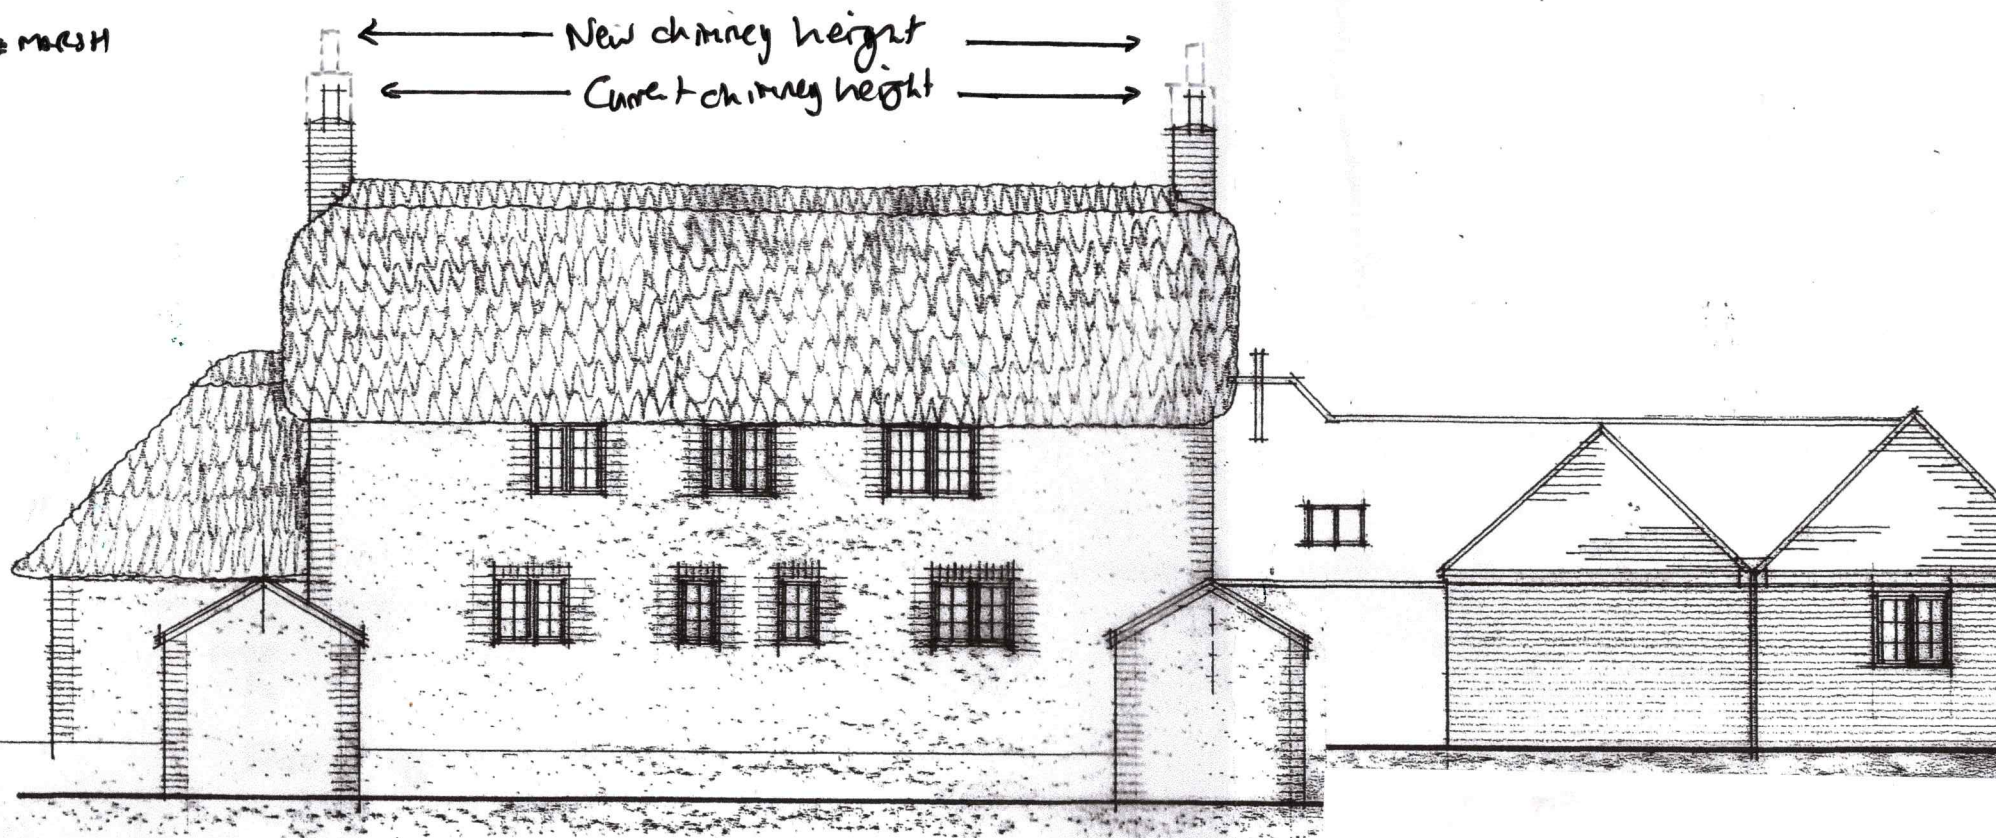


North Elevation

1:100



35-36 THE MARSH

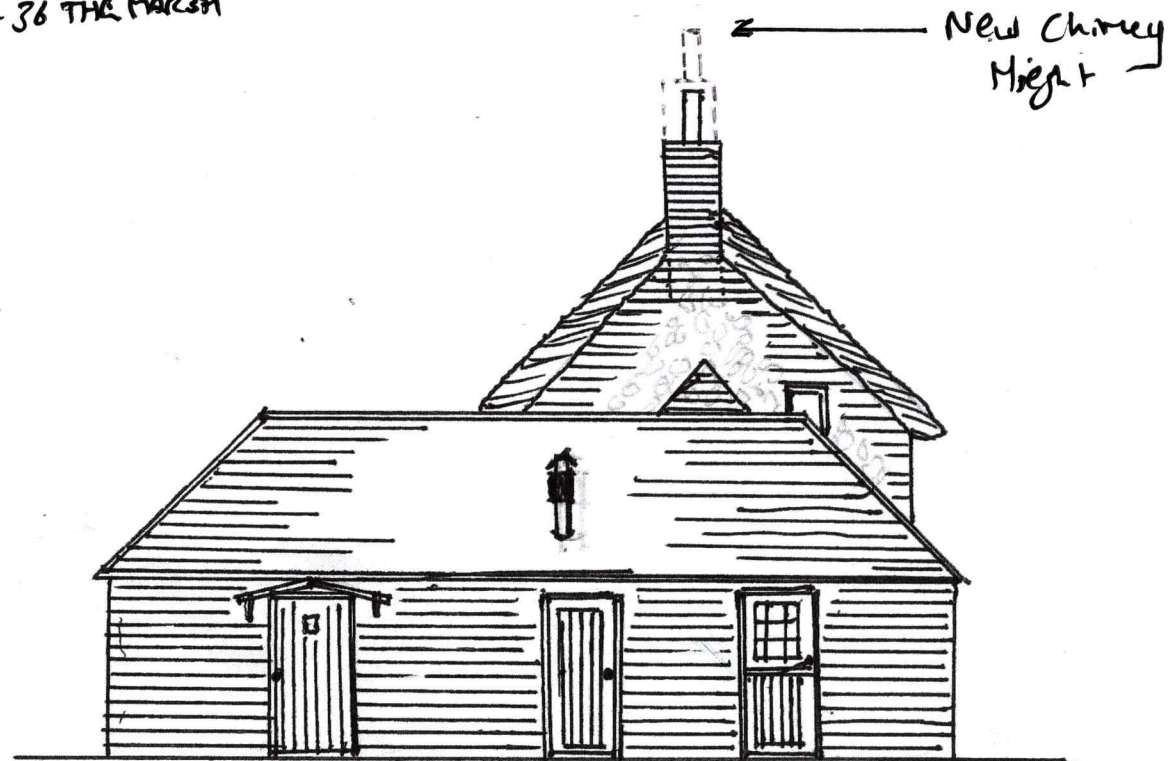

WEST ELEVATION

1:100

