
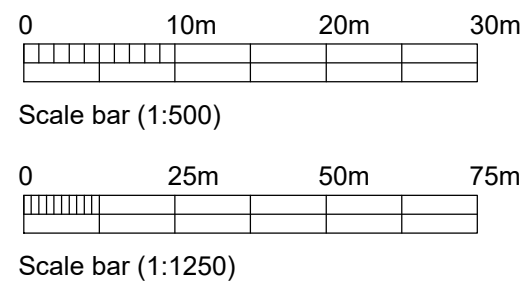
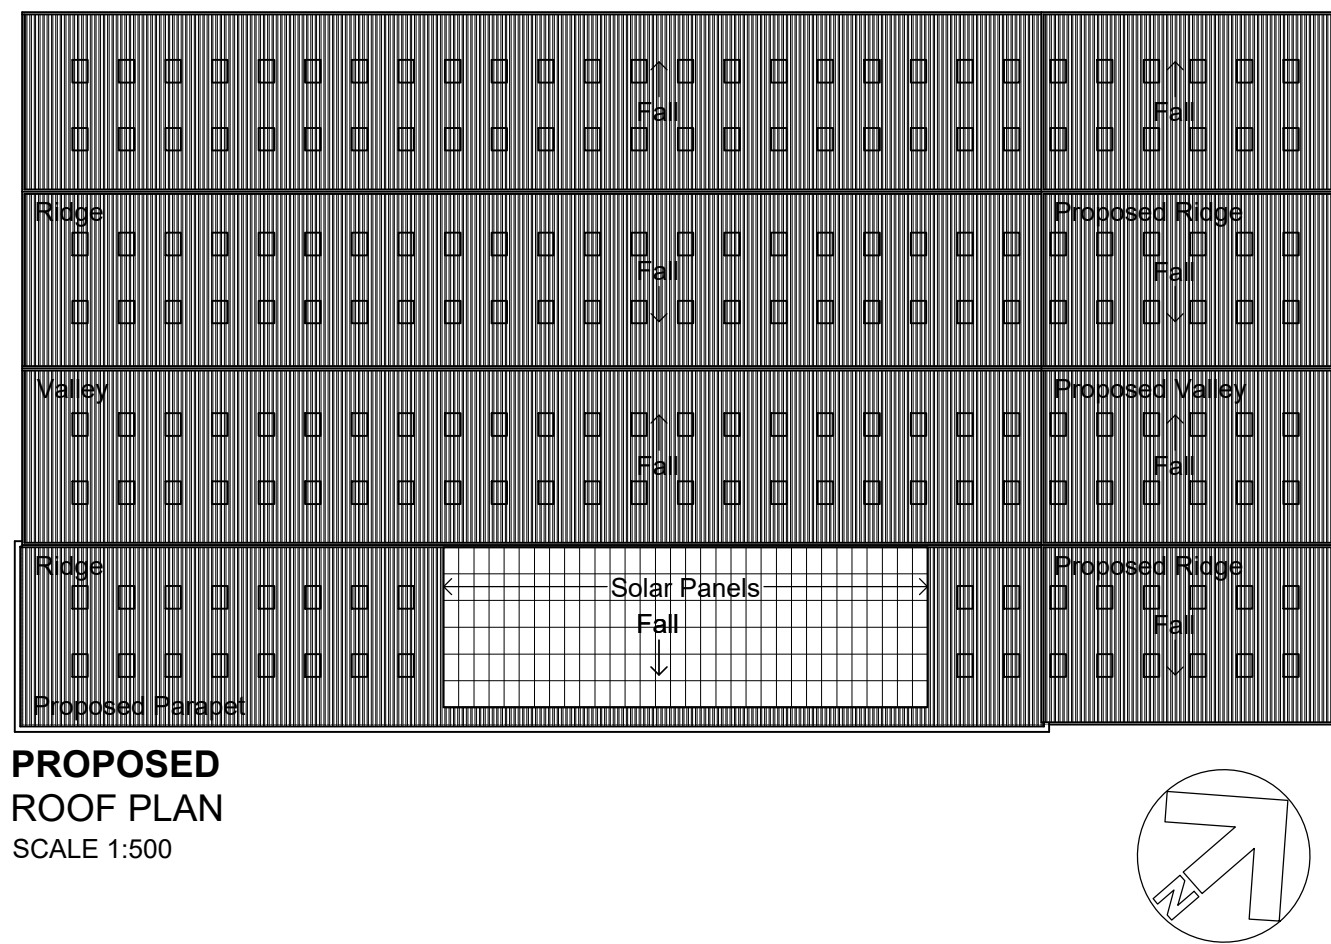
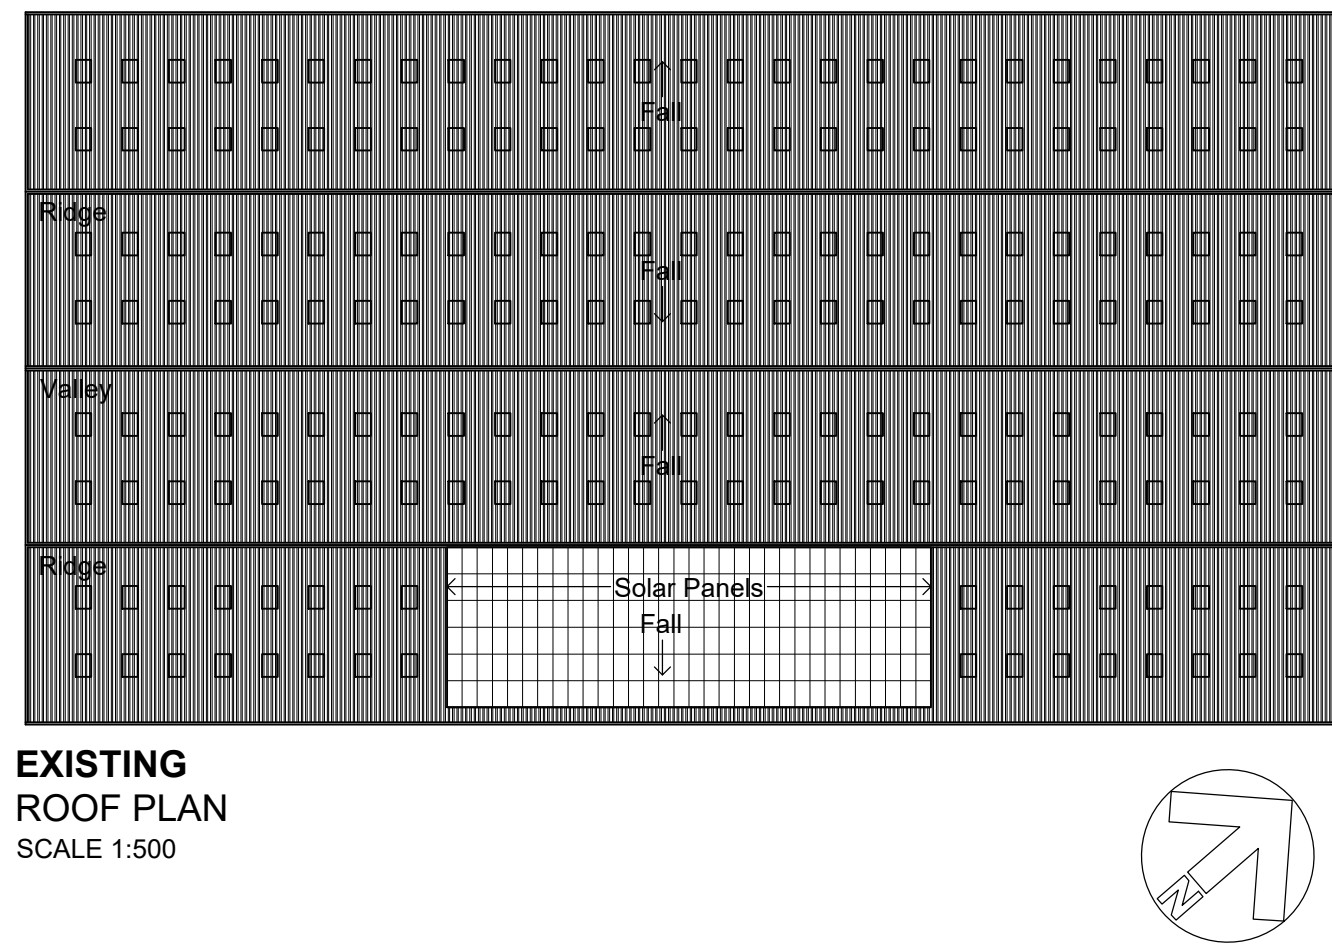
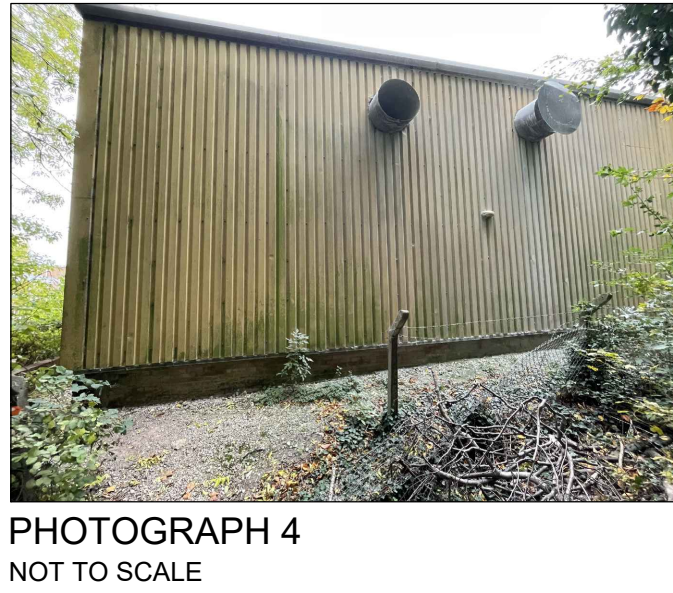
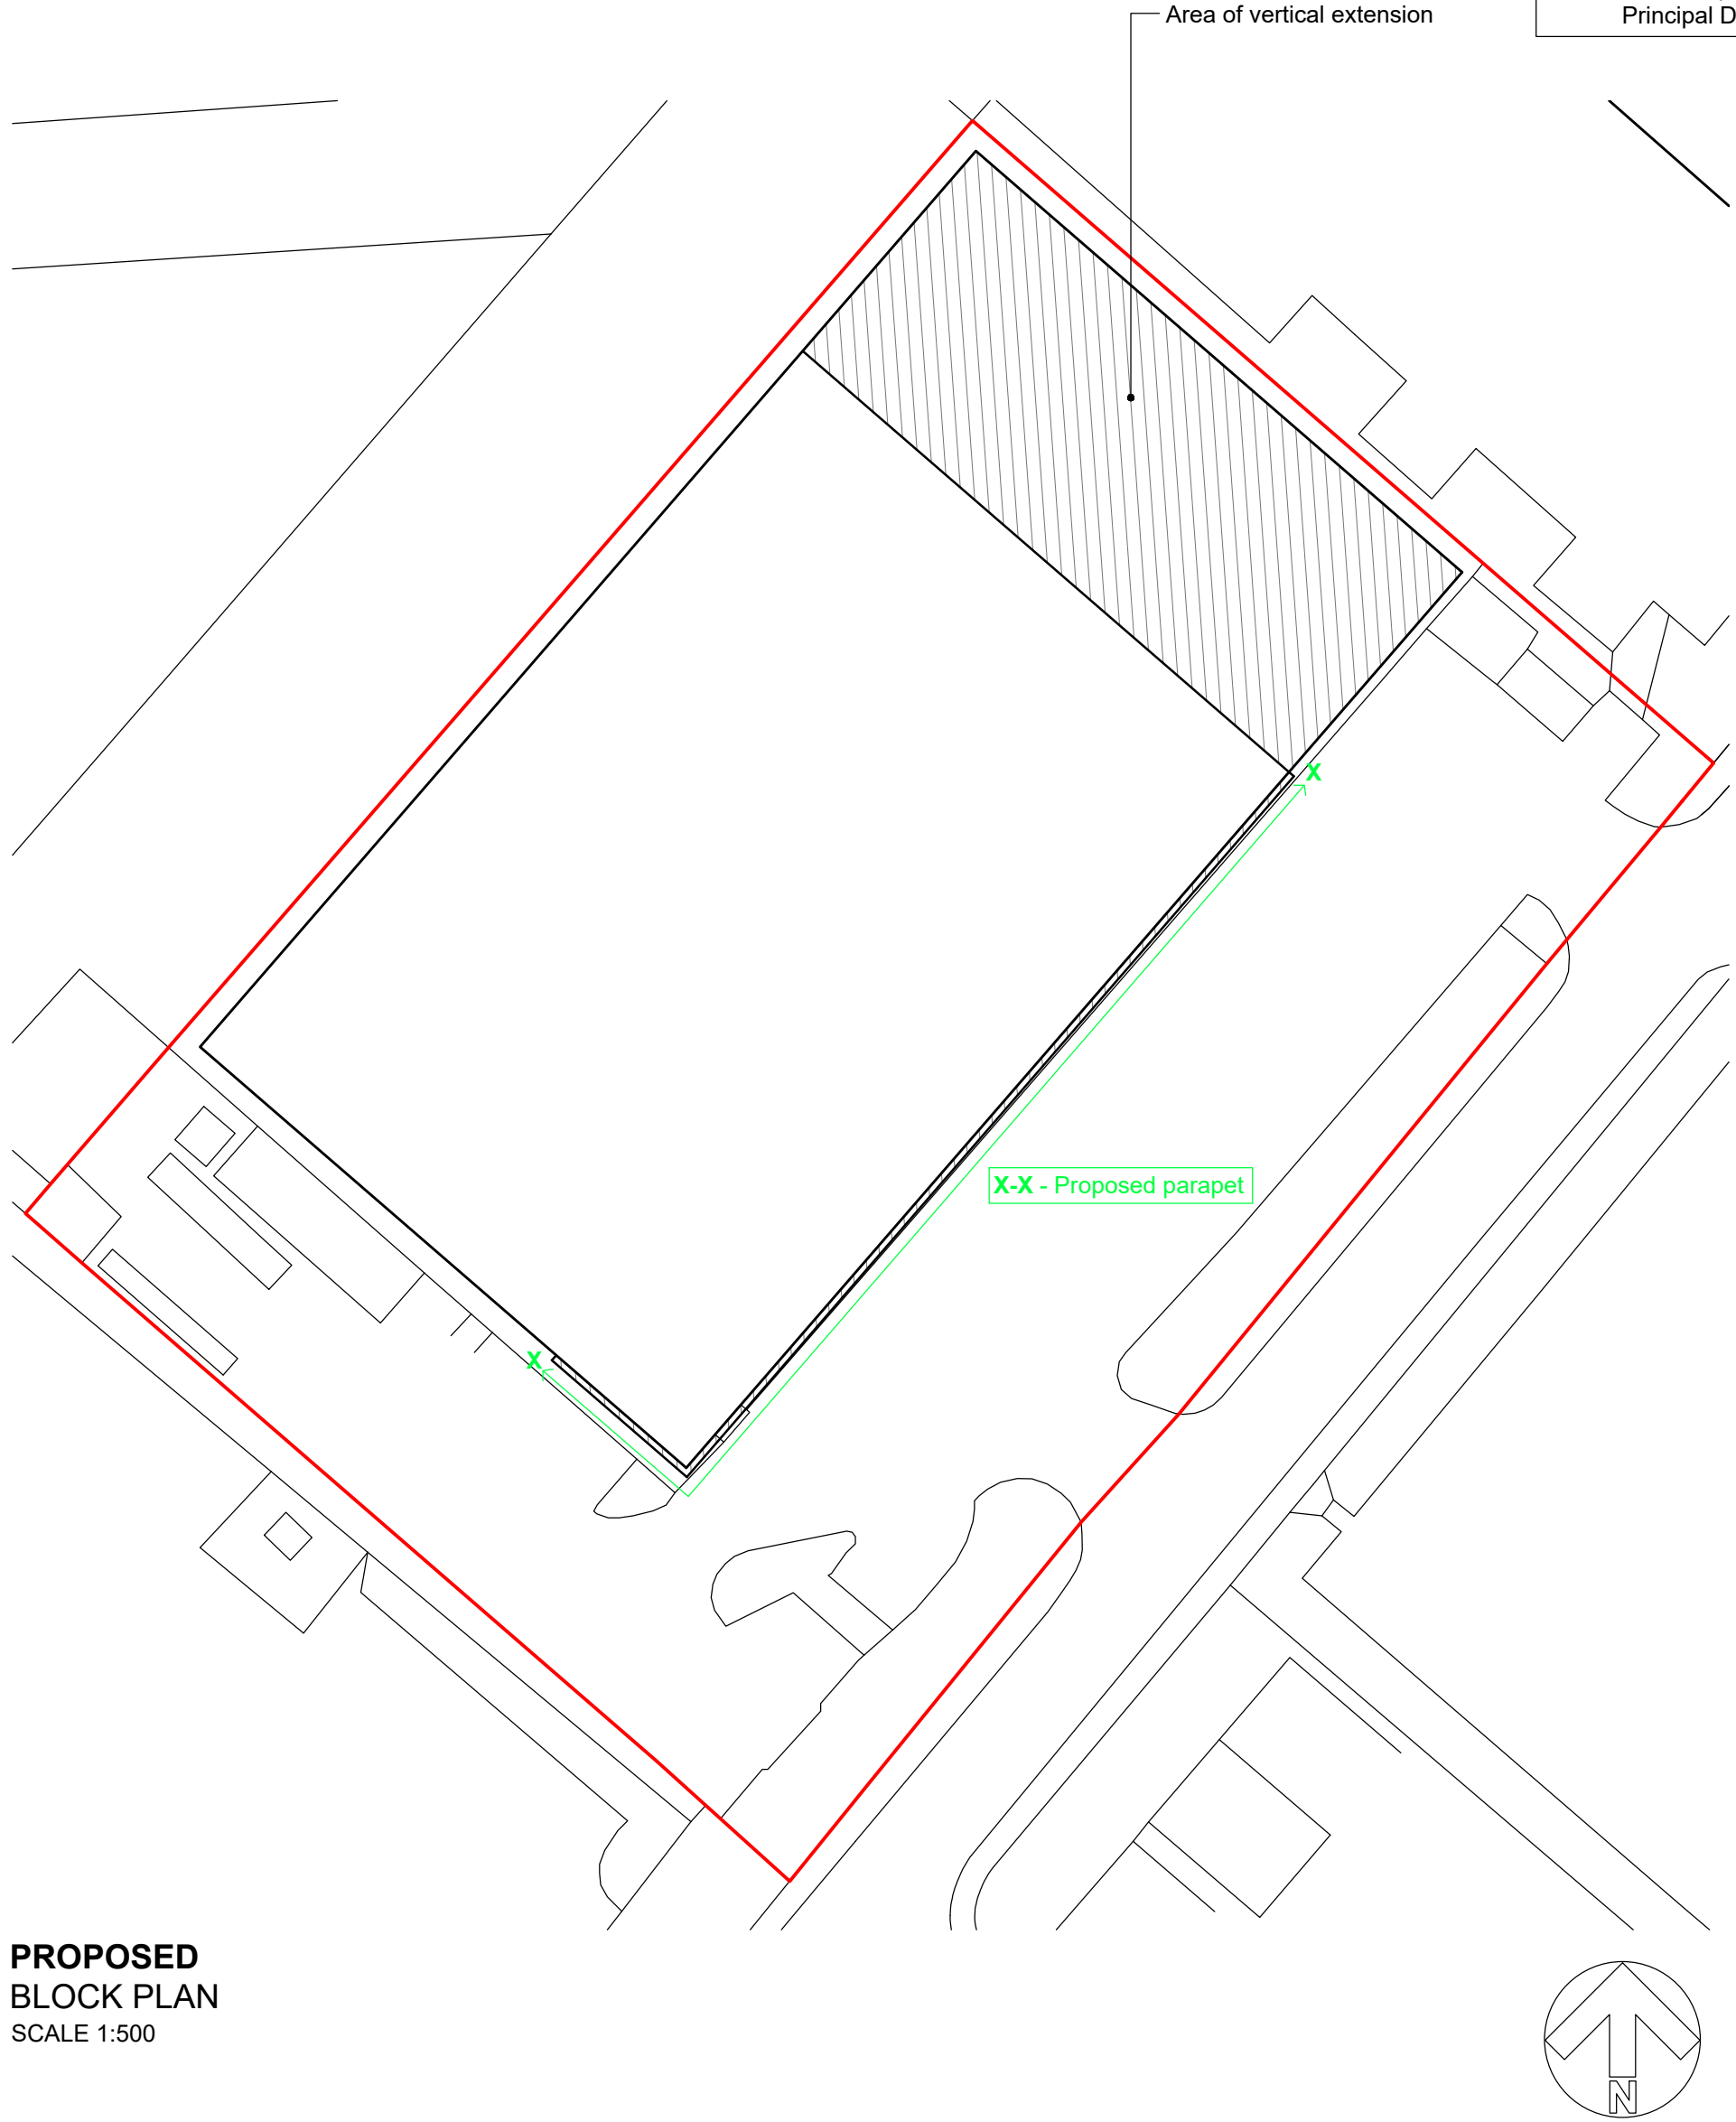
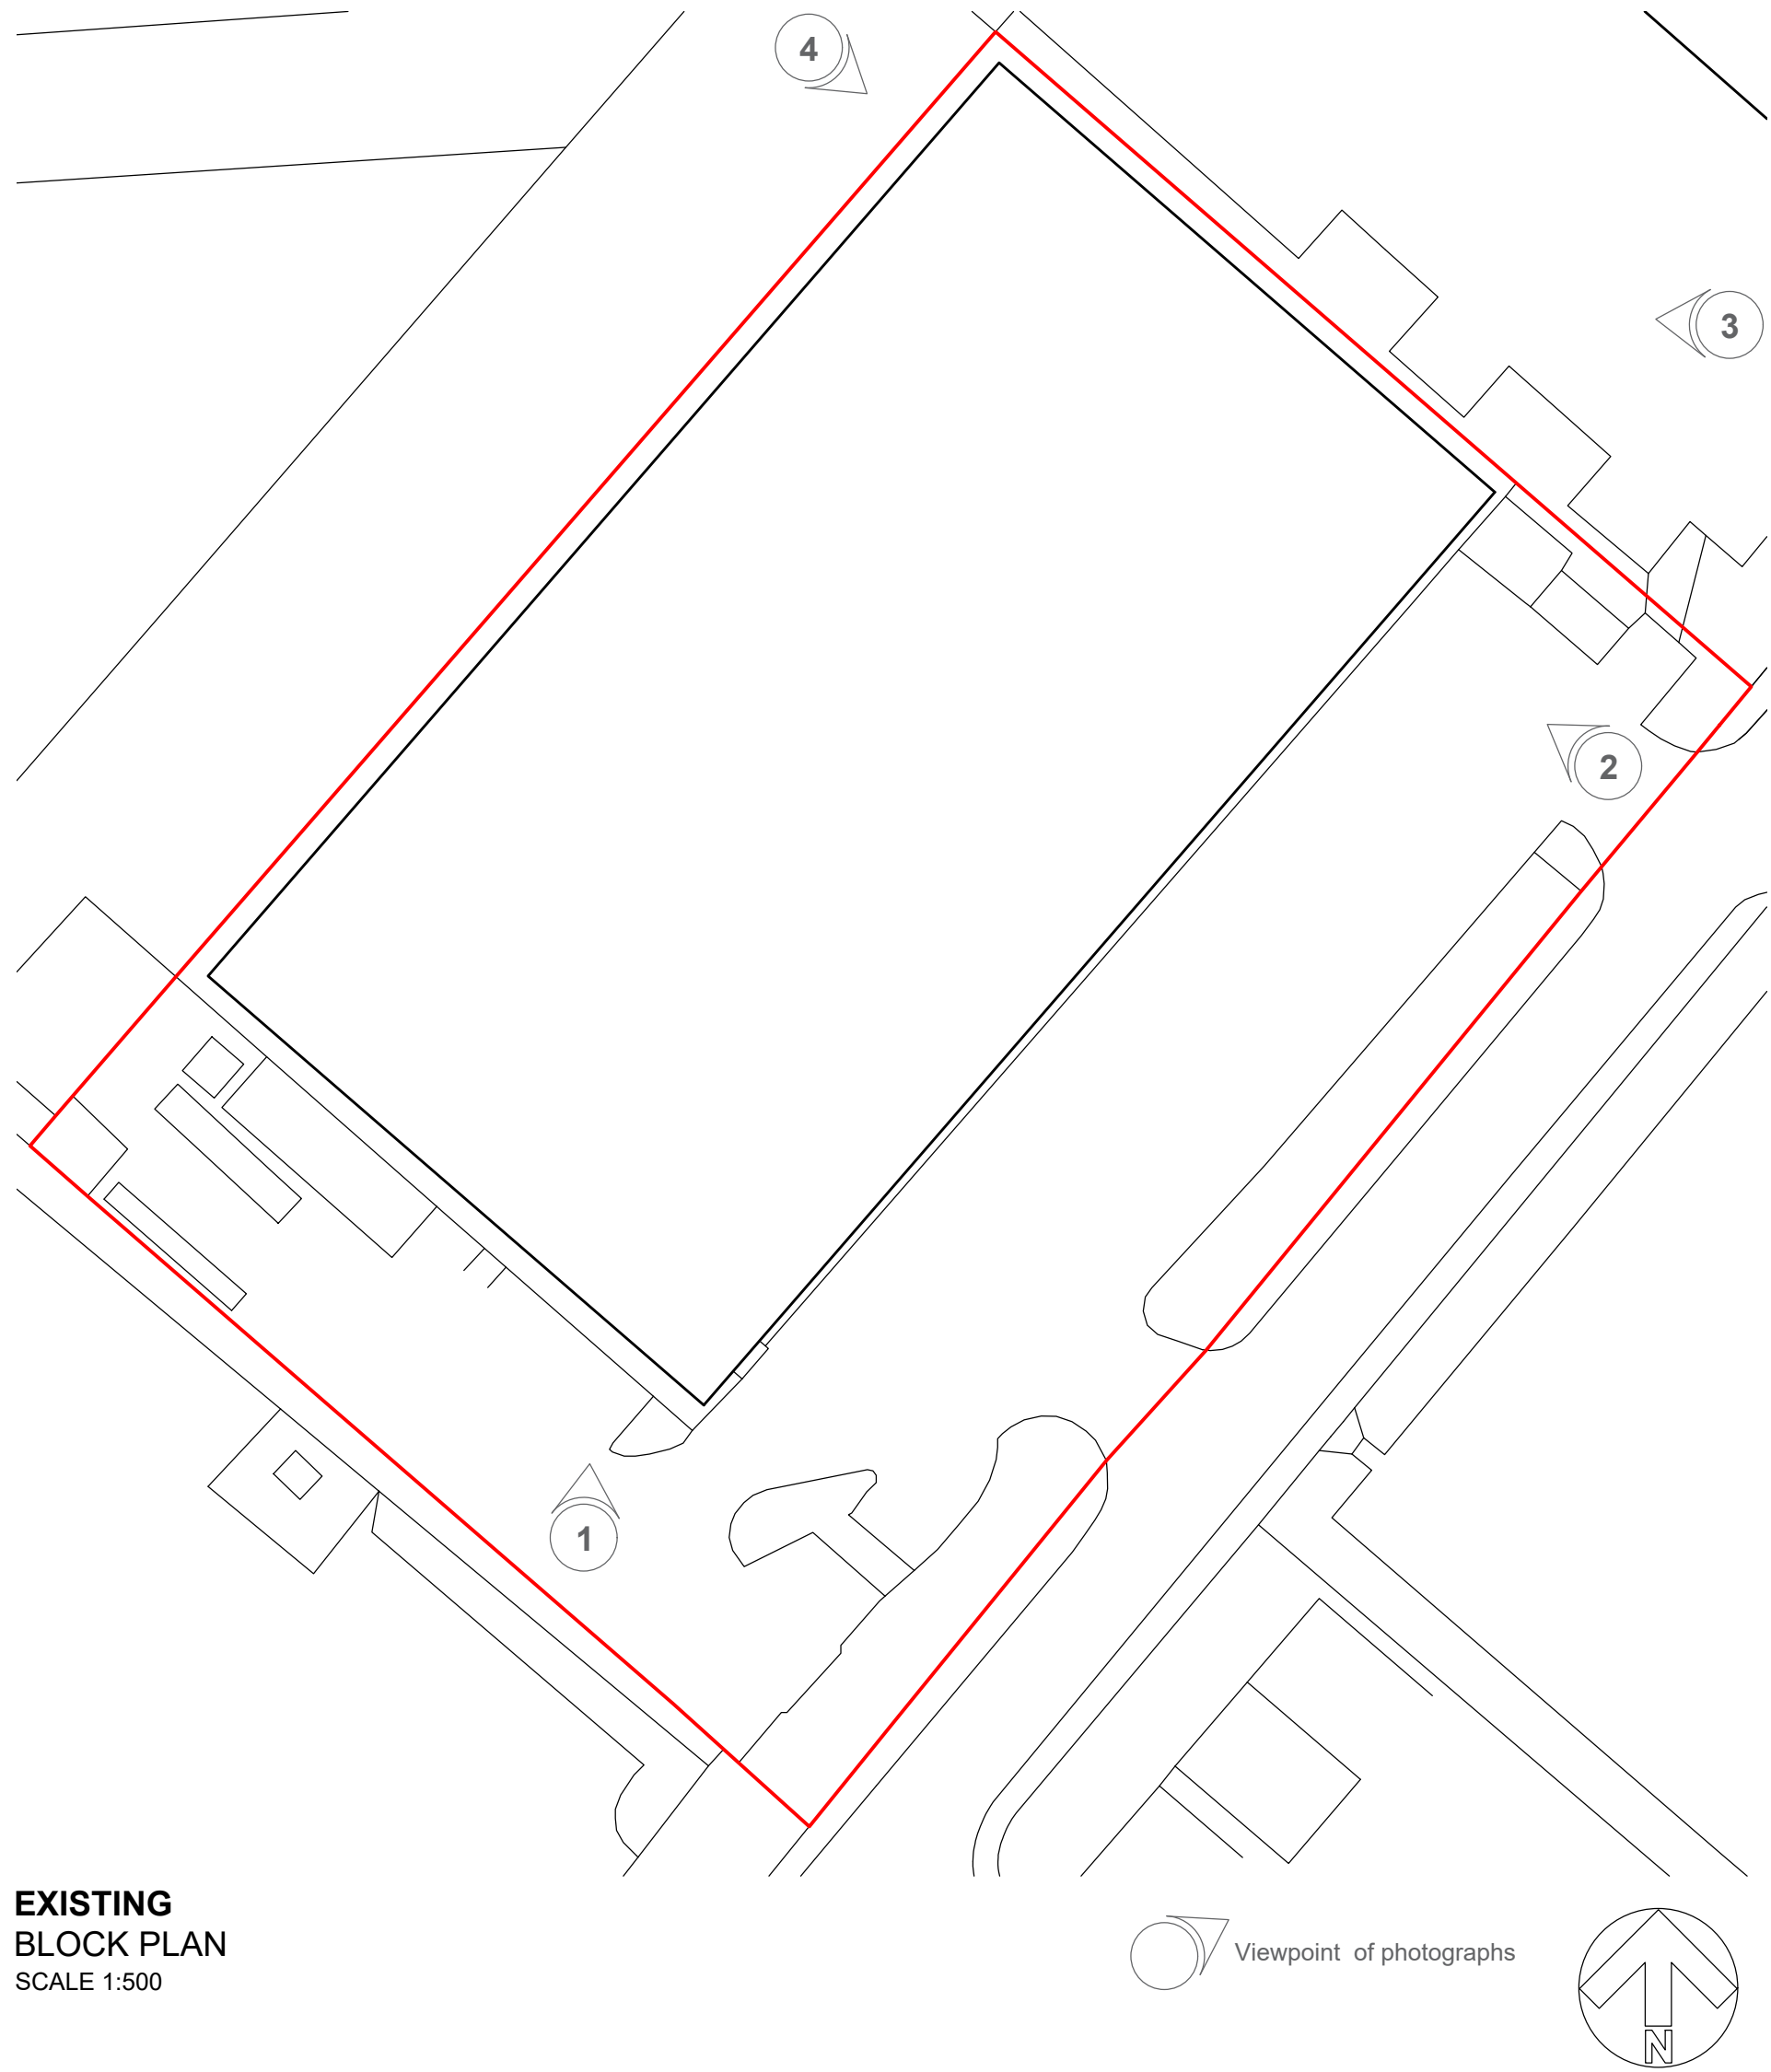


THIS DRAWING IS COPYRIGHT
Contractor must take site sizes

Any discrepancies between the
drawing and site conditions
should be reported to the
Principal Designer

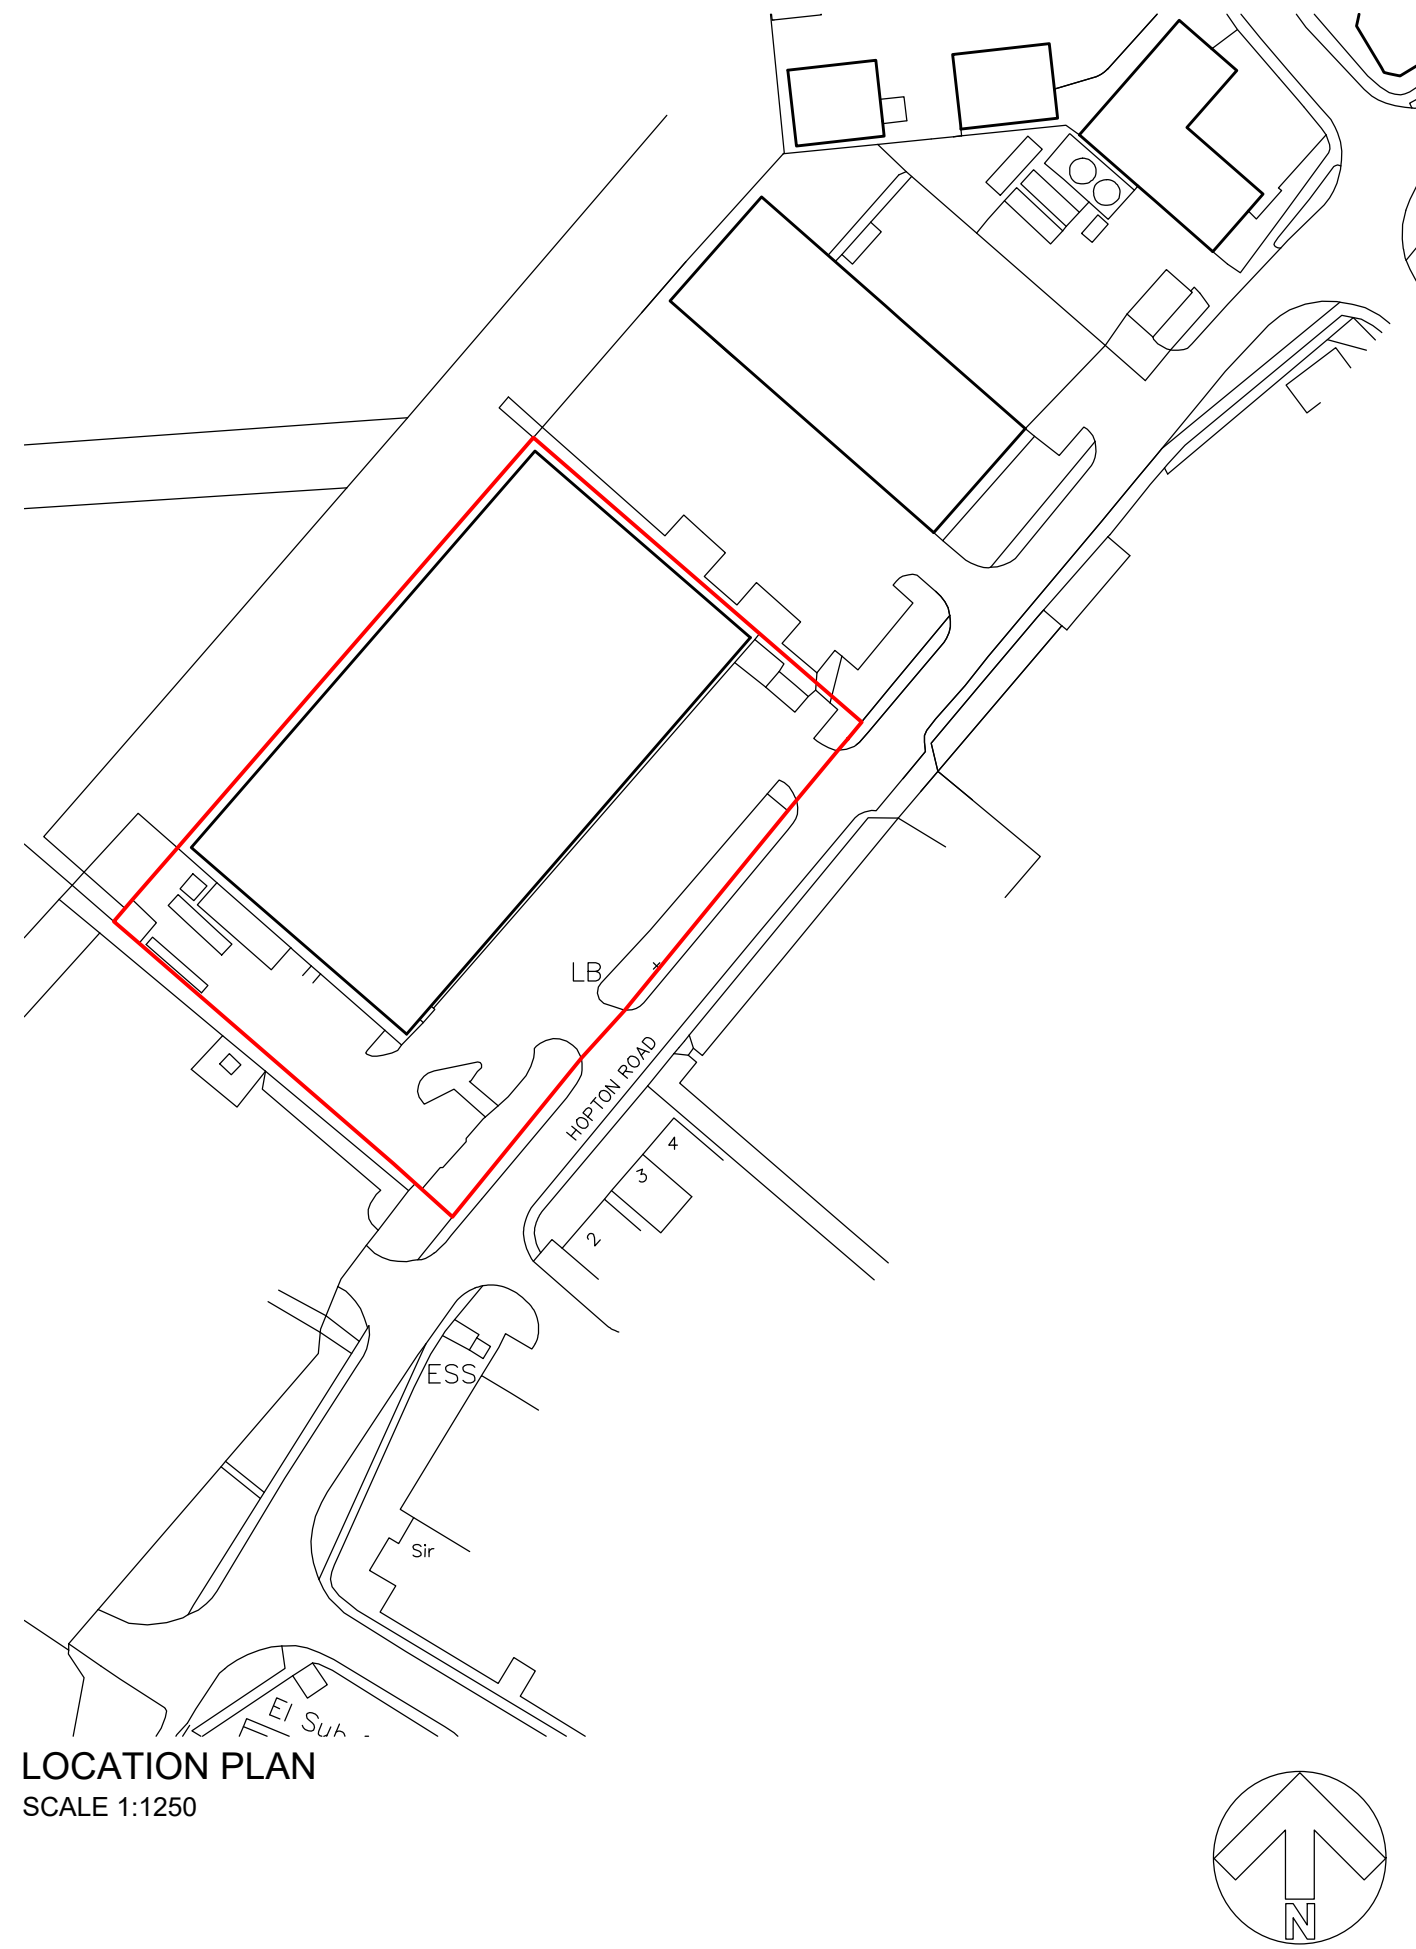

B	27/01/26	Planning Issue	ALK
A	14/01/26	Alteration to proposals	ALK
Rev.	Date		Init

CLIENT			
GAIGER BROS LTD			
PROJECT			
SMALLBONE, DEVIZES PROPOSED VERTICAL EXTENSION AND ASSOCIATED WORKS			
DRAWING			
LOCATION PLAN, EXISTING AND PROPOSED BLOCK PLANS AND PHOTOGRAPHS			
DRAWN:	Date:	Scale:	as stated
ALK	20/10/2025		@ A1
Drawing number:		4450-01	Rev. B
DOLMAN			
ARCHITECTURAL DESIGNERS		BUILDING SURVEYORS	
COST CONSULTANTS		CDM PRINCIPAL DESIGNERS	
Sussex House		Tel: 01380 729456	
Bath Road		Web: www.dolmansurveyors.co.uk	
Devizes		Email: info@dolmansurveyors.co.uk	
Wiltshire SN10 2AF			