




EXISTING
REAR (NORTH-WEST) ELEVATION
SCALE 1:200

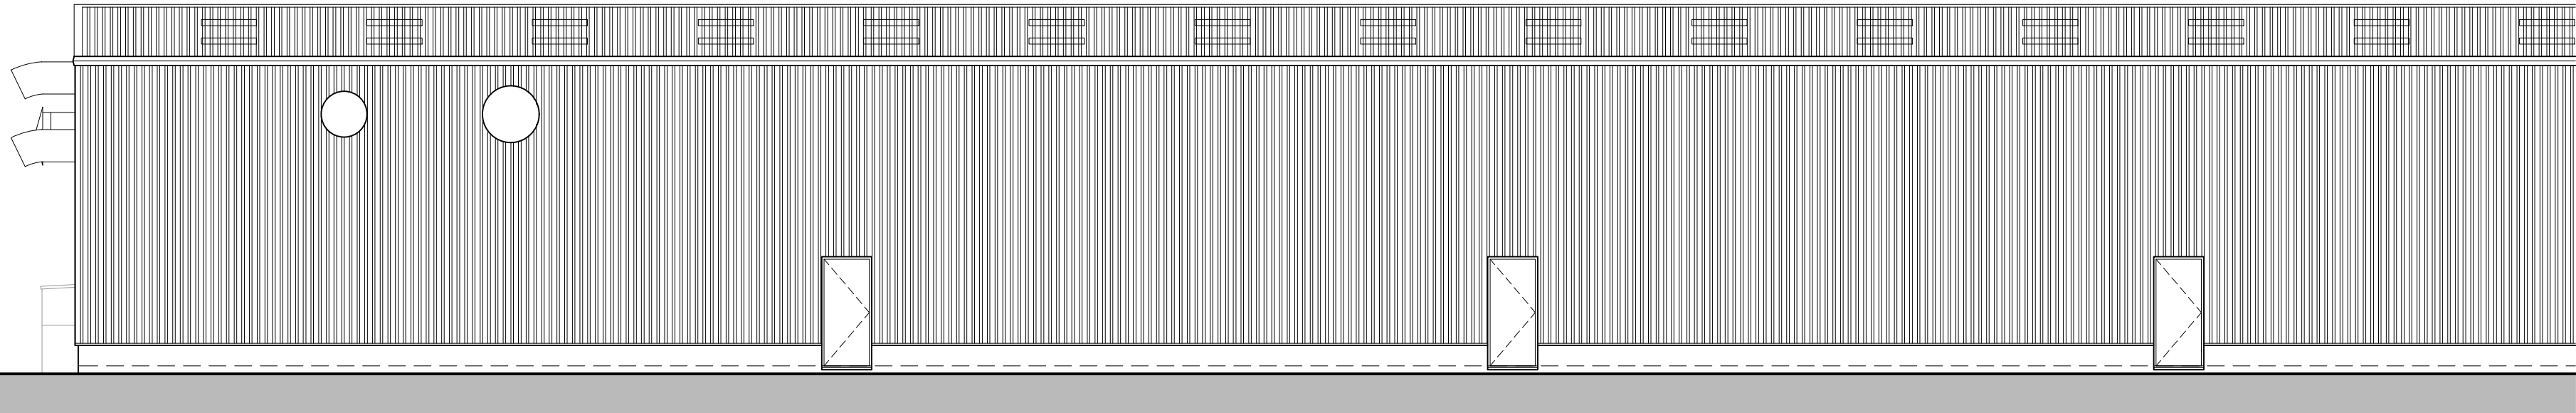


EXISTING
PARTIAL REAR (NORTH-WEST) ELEVATION
SCALE 1:100

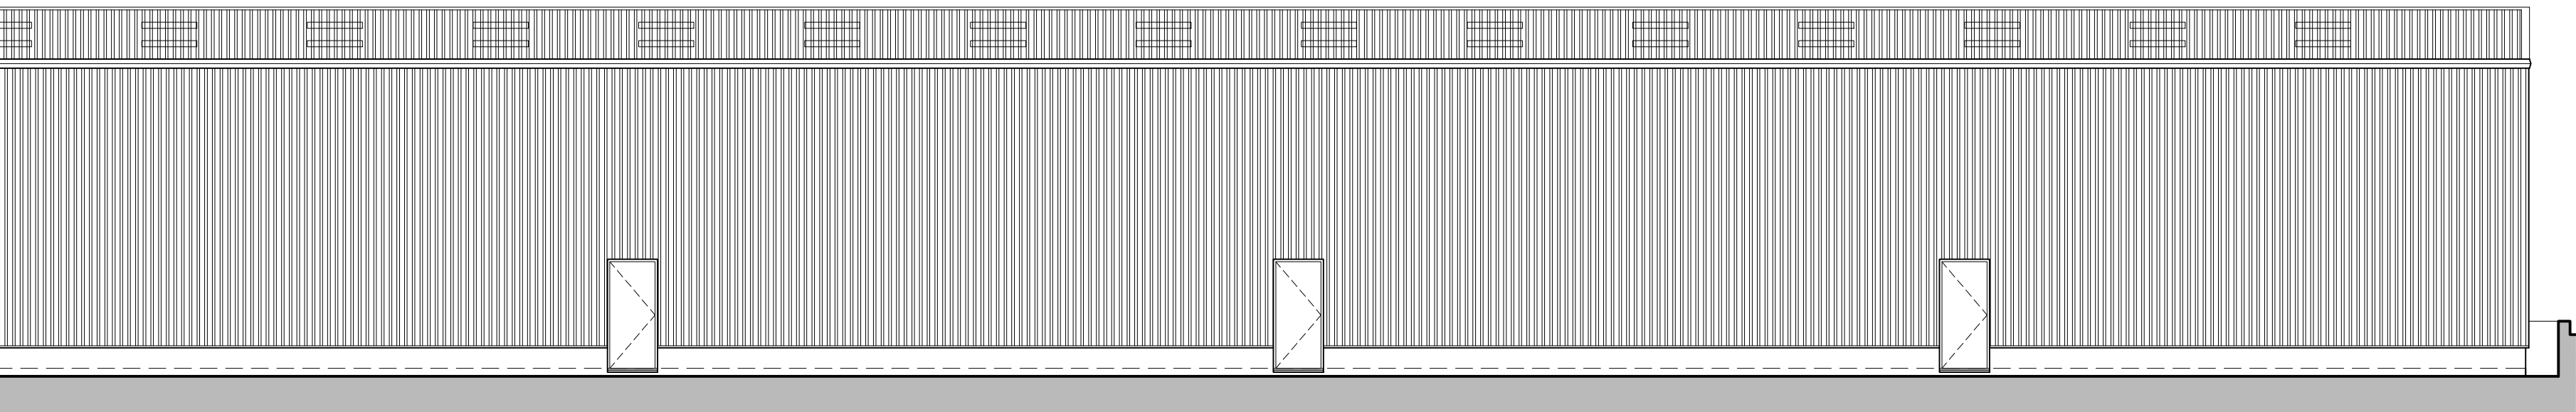


EXISTING
PARTIAL REAR (NORTH-WEST) ELEVATION
SCALE 1:100

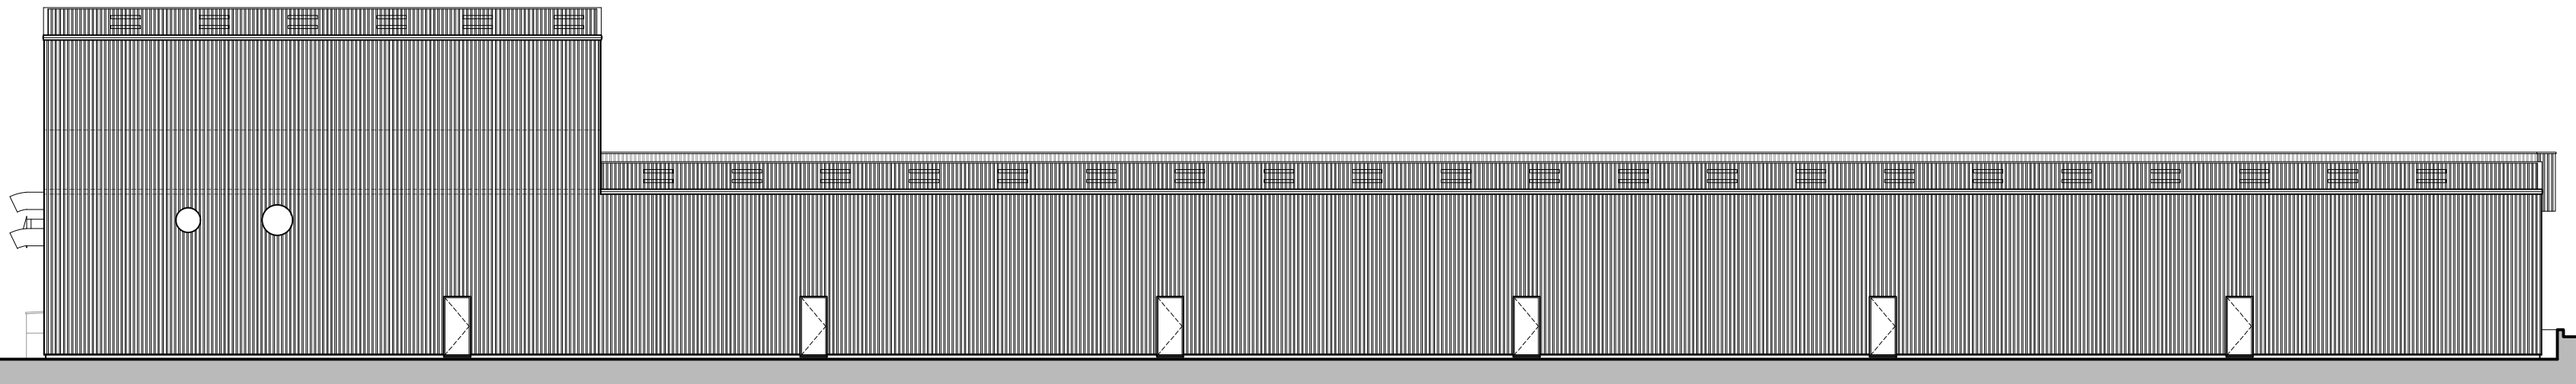


PROPOSED
REAR (NORTH-WEST) ELEVATION
SCALE 1:200

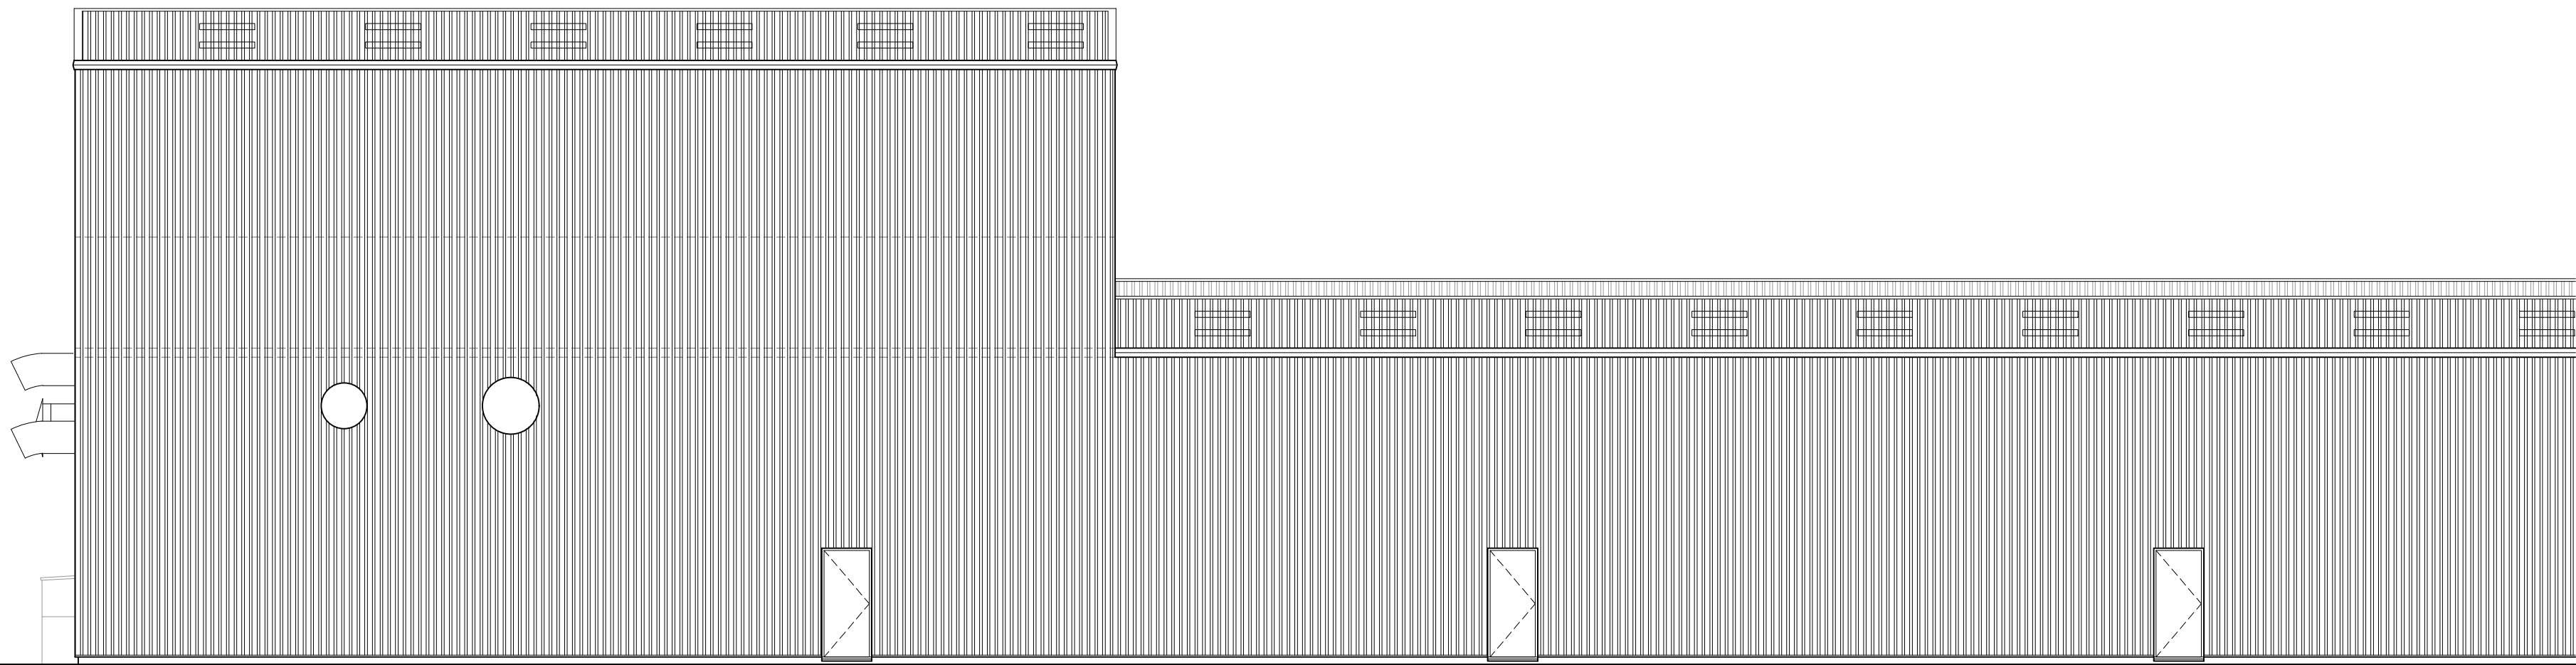

PROPOSED
PARTIAL REAR (NORTH-WEST) ELEVATION
SCALE 1:100

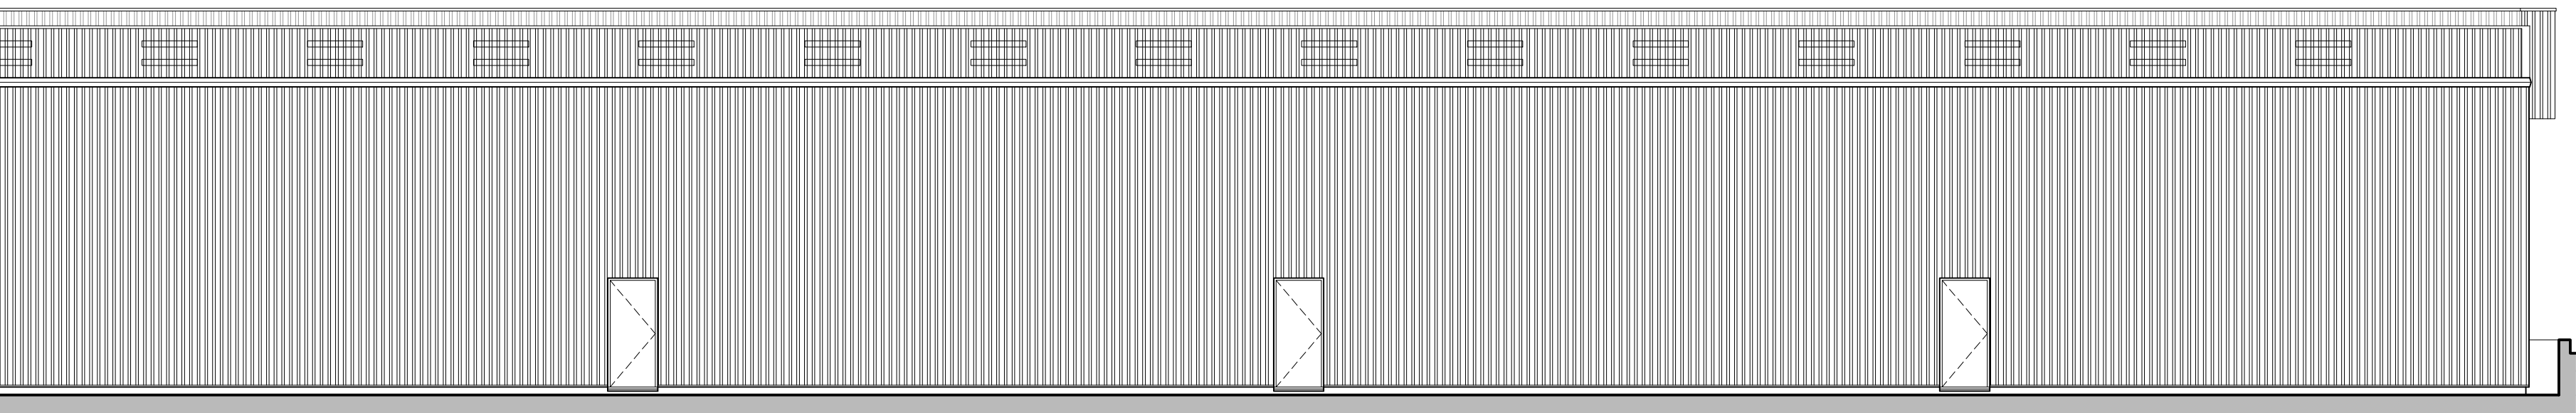

PROPOSED
PARTIAL REAR (NORTH-WEST) ELEVATION
SCALE 1:100

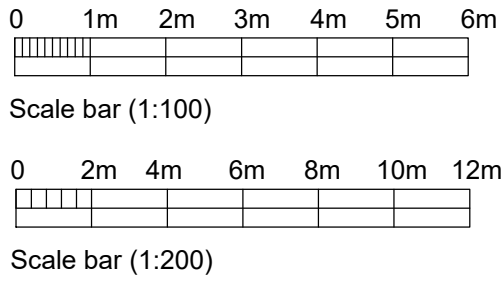

B	27/01/26	Planning Issue	ALK
A	14/01/26	Alteration to proposals	ALK
Rev.	Date		Init

CLIENT			
GAIGER BROS LTD			
PROJECT			
SMALLBONE, DEVIZES PROPOSED VERTICAL EXTENSION AND ASSOCIATED WORKS			
DRAWING			
EXISTING AND PROPOSED ELEVATIONS			
DRAWN:	Date:	Scale:	
ALK	20/10/2025	as stated	
Drawing number:		@ A1	
4450-03		Rev.	B

DOLMAN	
ARCHITECTURAL DESIGNERS	BUILDING SURVEYORS
COST CONSULTANTS	CDM PRINCIPAL DESIGNERS
Sussex House	
Bath Road	Tel: 01380 729456
Devizes	Web: www.dolmansurveyors.co.uk
Wiltshire SN10 2AF	Email: info@dolmansurveyors.co.uk