
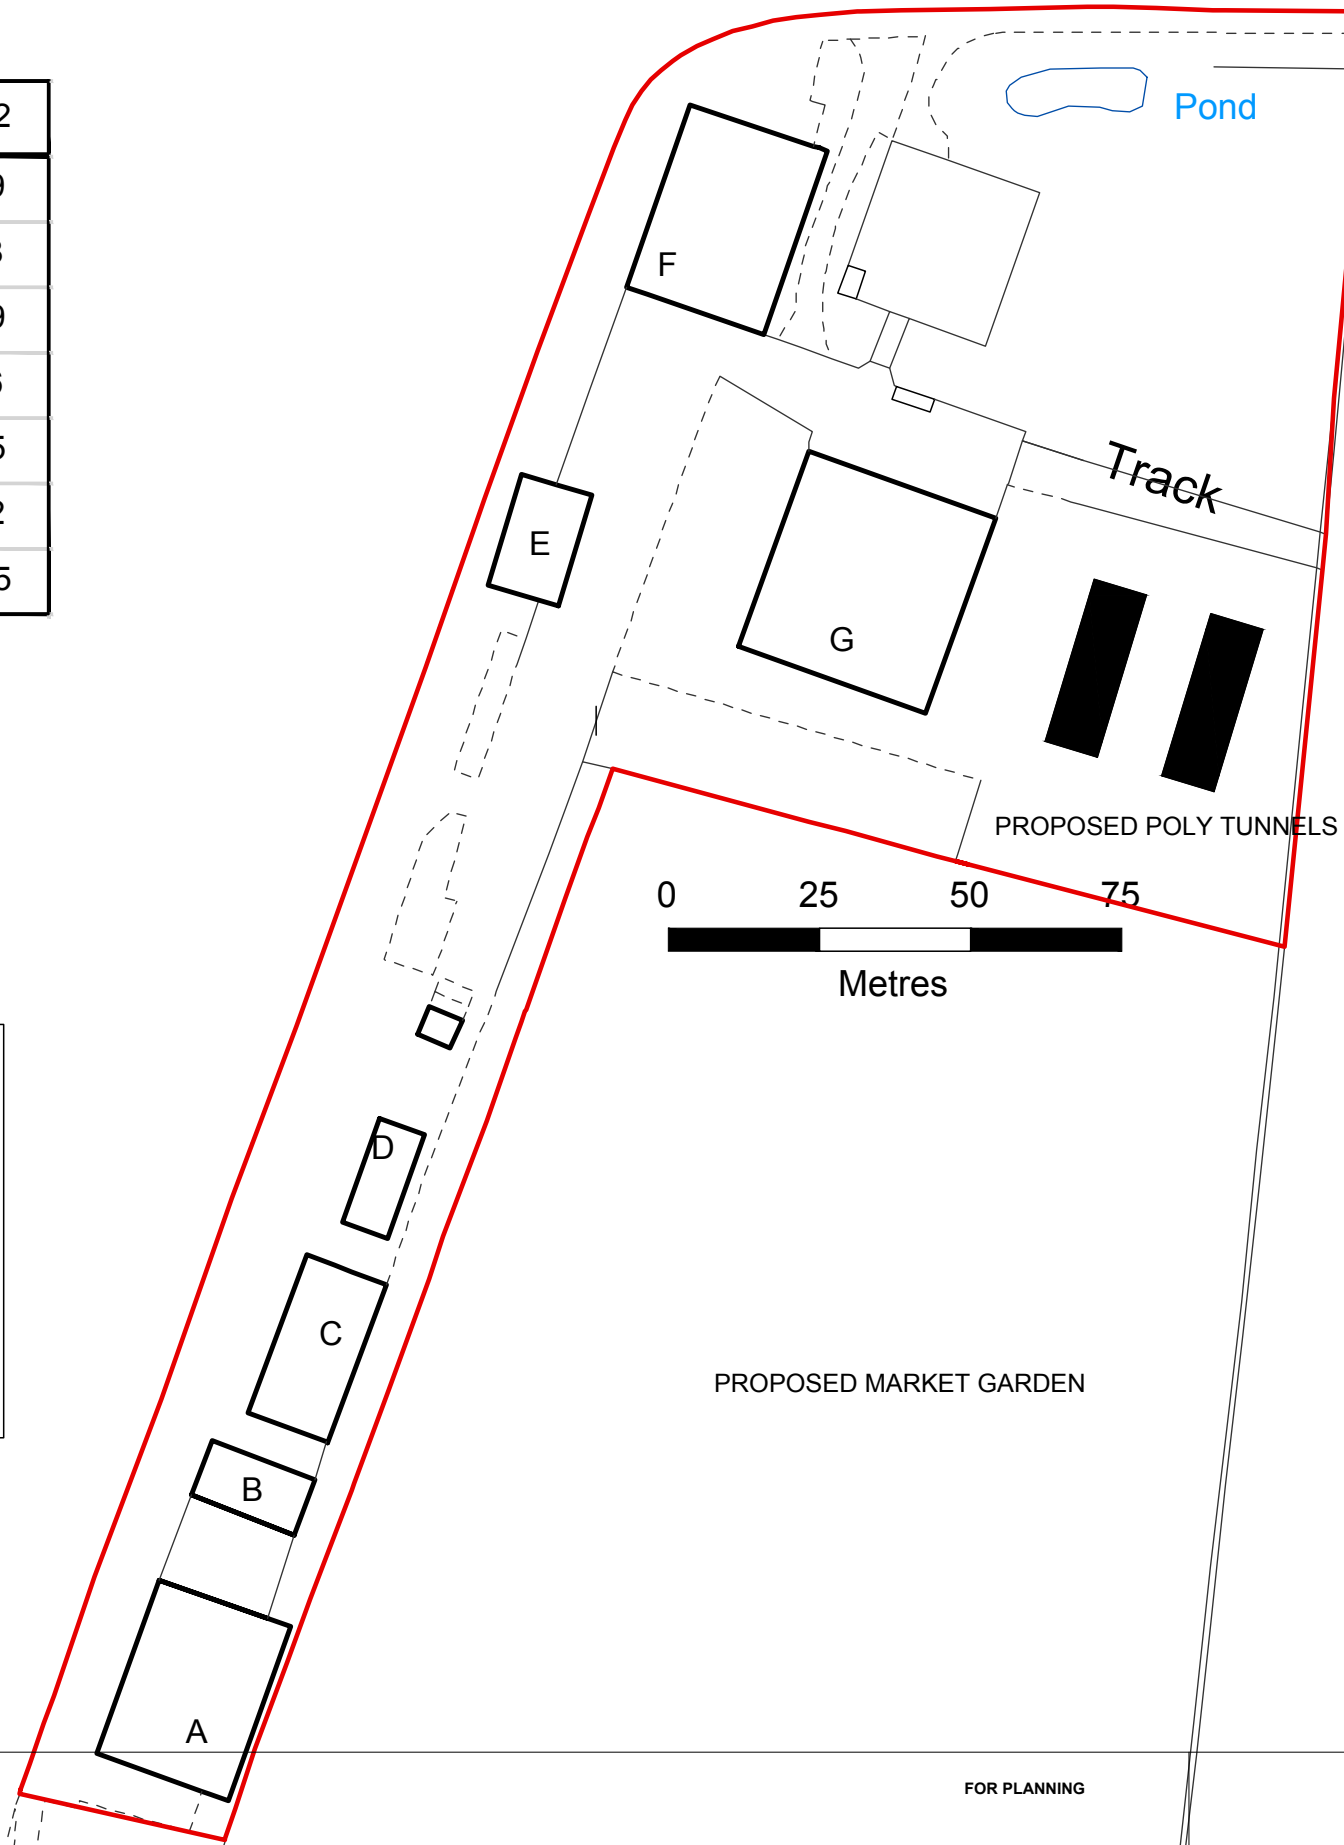
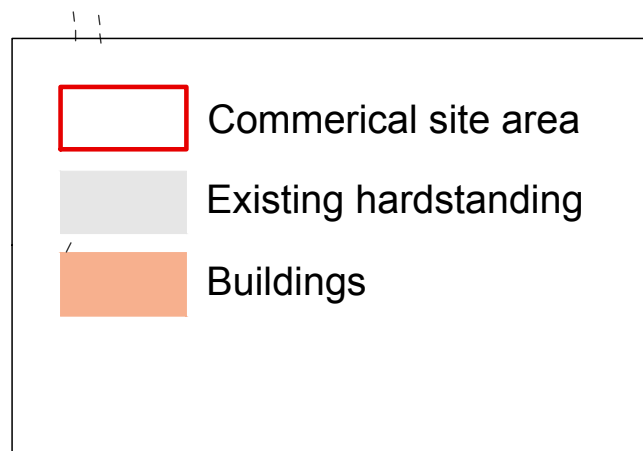


Building	Details	Size m2
A	Unit 15	701.49
B	Unit 14	173.78
C	Units 12 & 13	388.49
D	Building D	143.26
E	The Old Dairy	231.05
F	Units 3 - 5	767.52
G	Units 1 & 2	1119.05

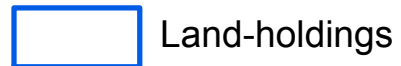

LOCATION PLAN AT 1:1250

GENERAL NOTES:

This drawing must be read in conjunction with the designer's risk assessment, specification and all other relevant documentation and drawings. Designer accept no liability for any expense, loss or damage of whatsoever nature and however arising from any variation made to this drawing or in the execution of the work to which it relates which has not been referred to and their approval obtained.

Do not scale from this drawing or the digital data, only figured dimensions are to be used. For Planning refer to linear scale. Check all dimensions on site.

FOR PLANNING

RIK ORTS-HANSEN DESIGN LIMITED 20 Church walk, Barnes, SW13 9RL, London rik.rohd@gmail.com. tel +44 7500327104		
--	--	--

OH.

Project:
SAVANAKE PARK FARM
SN8 4NE

Title:	LOCATION PLAN
--------	---------------

Rev	Notes	dd.mm.yy	By	Chkd	Date: 27012026	Drawn By: EOH	Checked:	Project Ref:	Drawing No:	Revision:
					Scale: 1:1250@A3			SPF	001	A