


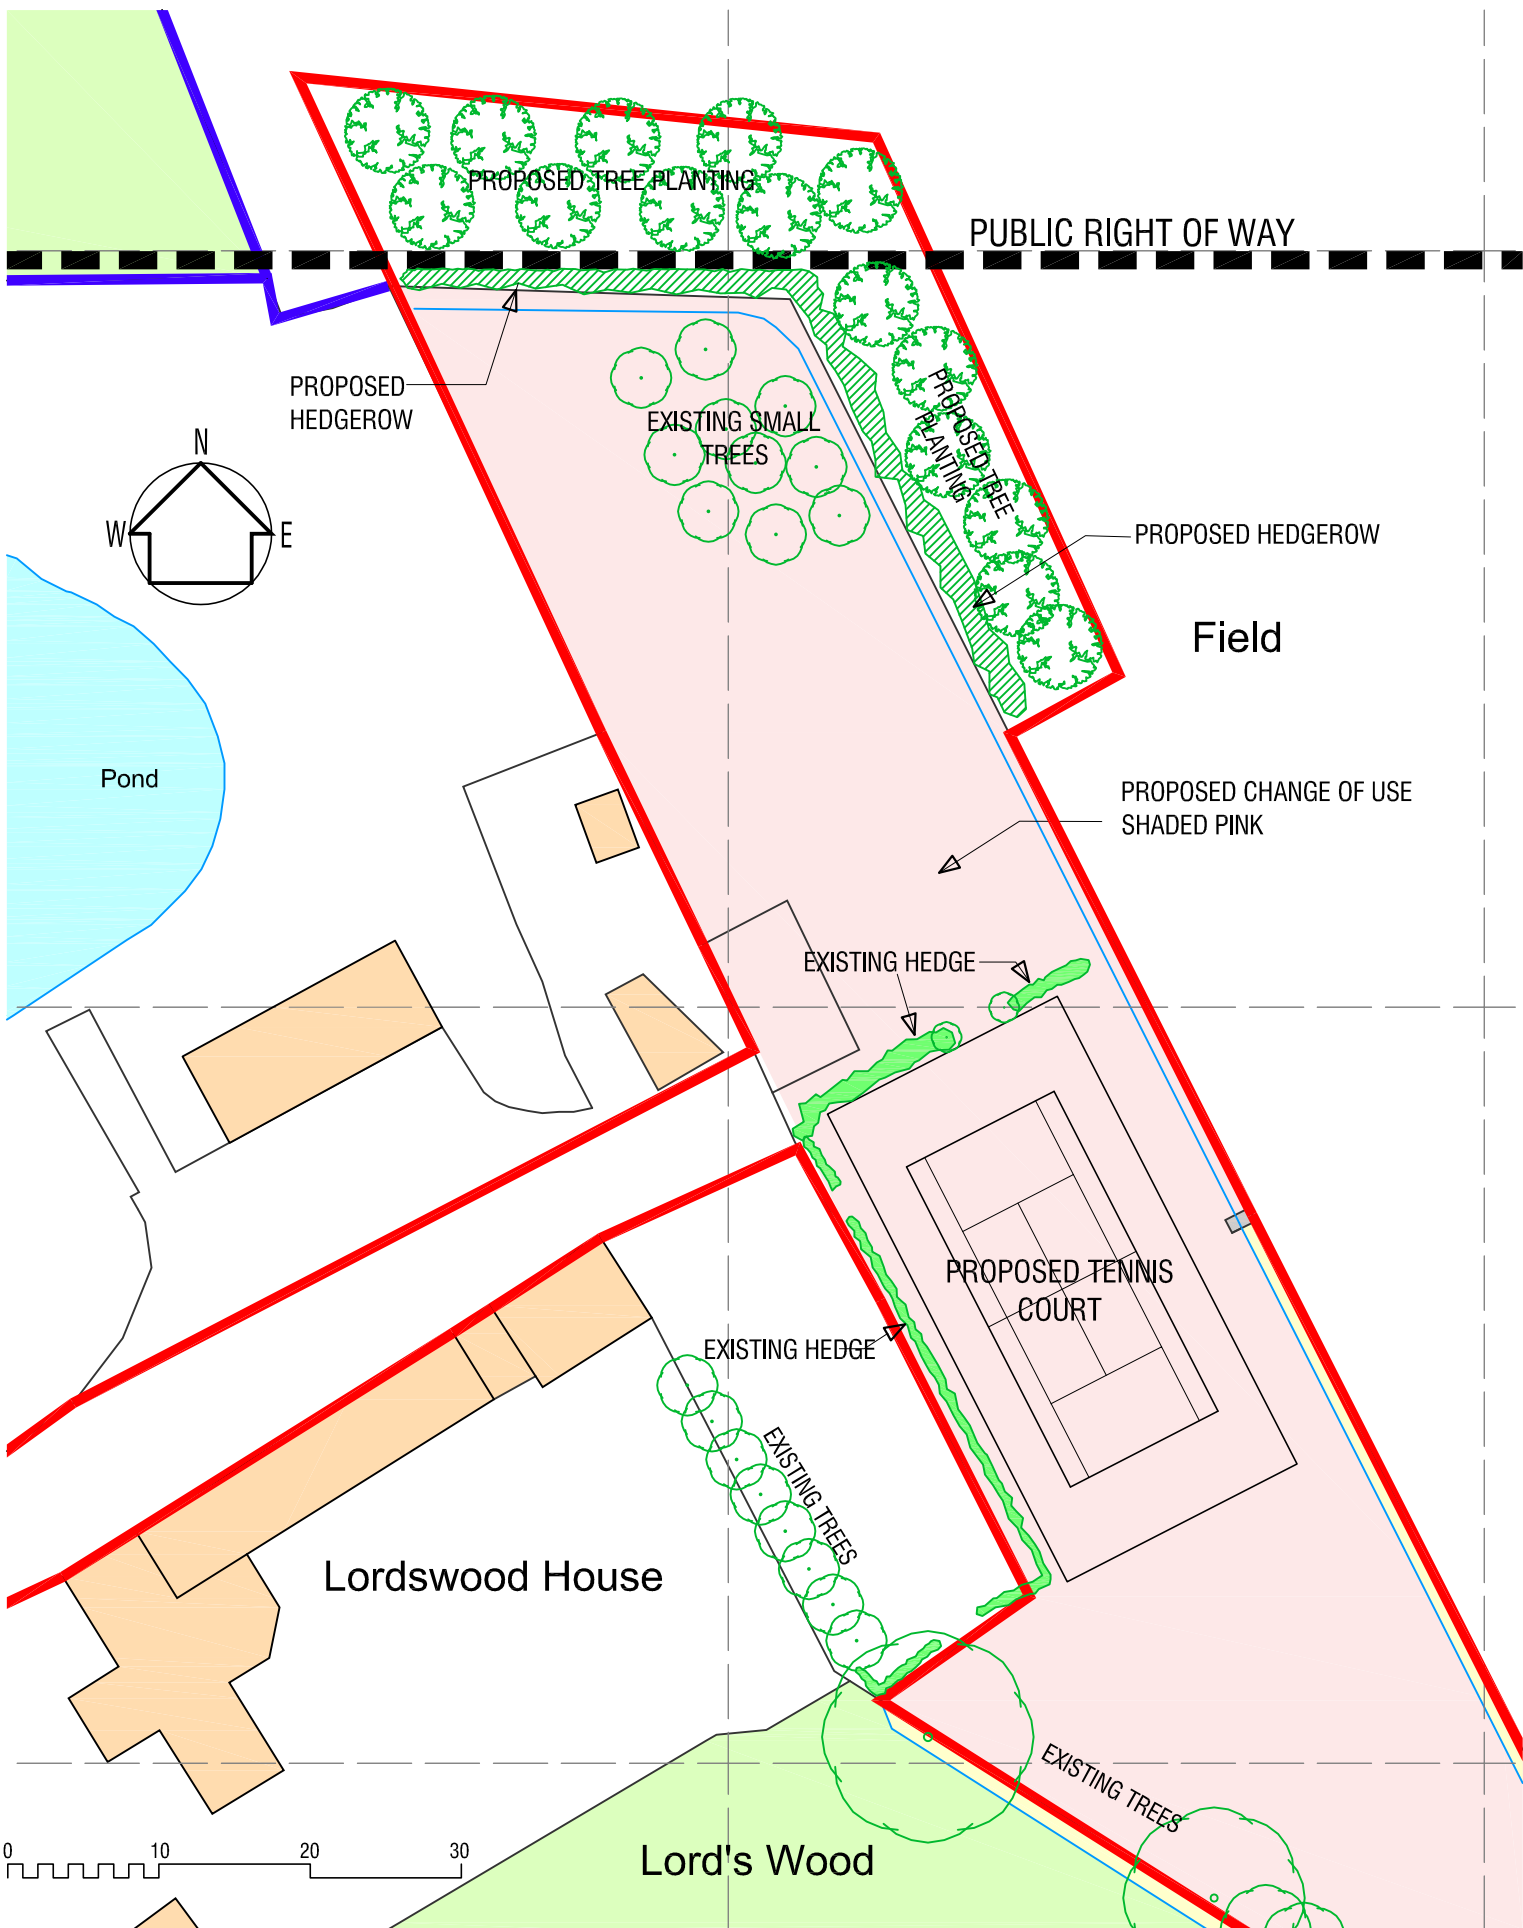

Brian Kirby

9, PIPSMORE ROAD,
CHIPPENHAM,
WILTS. SN14 0LB.
01249 660252

DIPLOMA IN
ARCHITECTURAL
DESIGN

PROJECT.
LORDSWOOD HOUSE
COMMONWOOD LANE, SHERSTON
SCALE.
1:500 @ A4

DRAWING.
TENNIS COURT
LANDSCAPE PLAN
DRAWN.
B.K.

DRAWING NUMBER.
1124:23
DATE.
JANUARY 2026