


KEY:

Footprint of proposed building.

- T1** Silver Birch:
. approx. 11m height
. poor condition, leaf spots,
. signs of twig dieback,
. to be removed.

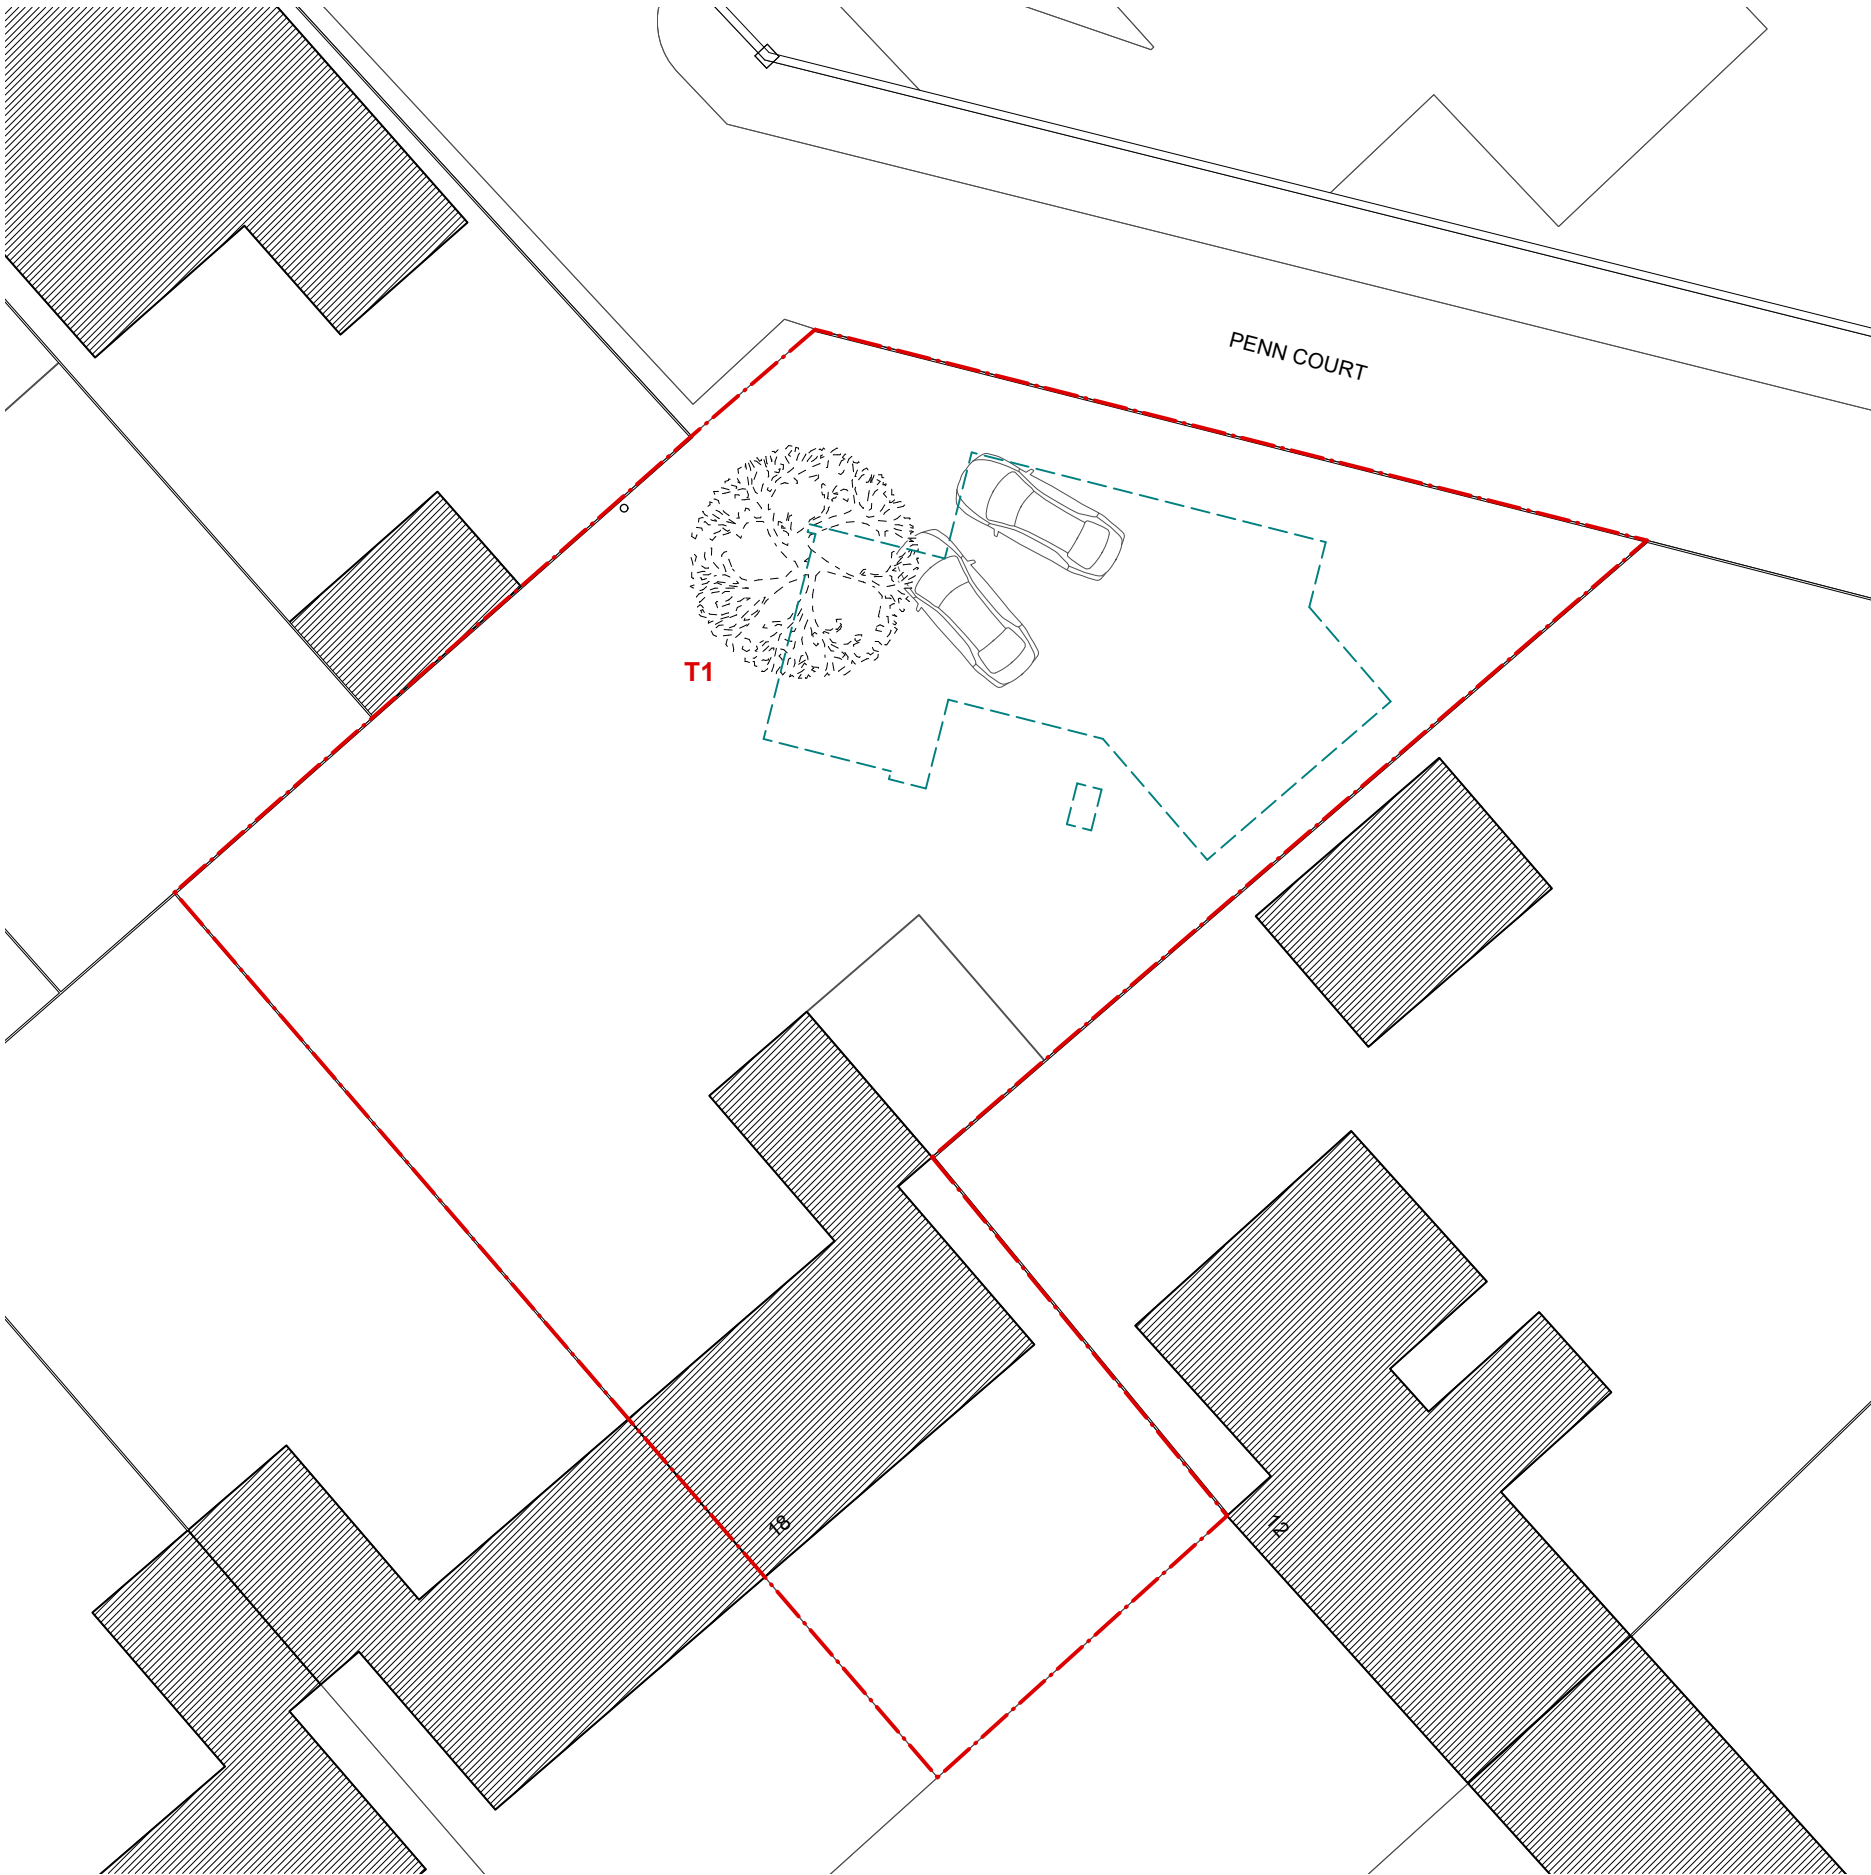

arrayed works

info@arrayed.works
+44 (0)7525454720
www.arrayed.works

General Notes

- 01 Drawings to be scaled for planning and pricing purposes only. Use only figured dimensions for construction.
- 02 Any discrepancies between site and drawings to be reported to the architect immediately.
- 03 Read in conjunction with all relevant consultants' drawings.
- 04 Dimensions critical to proposed building works must be checked on site before building works commences.
- 05 Drawing to be read in conjunction with Construction Stage Health and Safety Plan.
- 06 This development is to comply with latest Building Regulations.

Notes

Revision

P01 27/01/2026
Planning issue

Project

18 Honey Garston, Calne,
Wiltshire, SN11 8BL

Title

Existing Tree Plan

Date [first issue]

January 2026

Scale

1:200 @ A3

Drawing Number

2505-EX-02

Status

PLANNING

Revision

P01