



THIS DRAWING IS COPYRIGHT
Contractor must take site sizes



Any discrepancies between the
drawing and site conditions
should be reported to the
Principal Designer

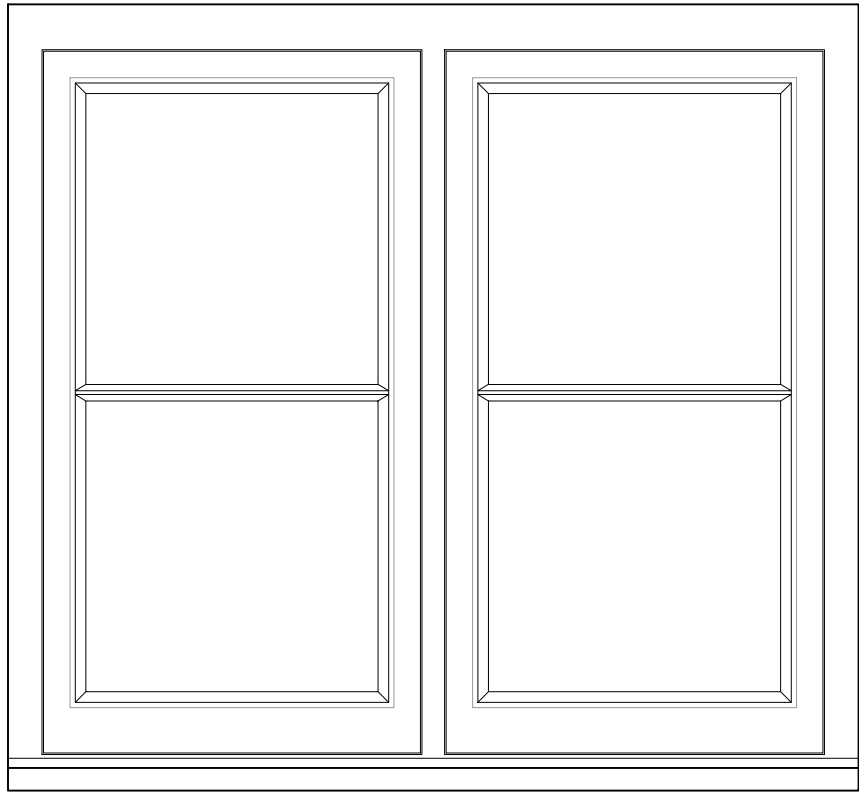


Elevation
Scale 1:10

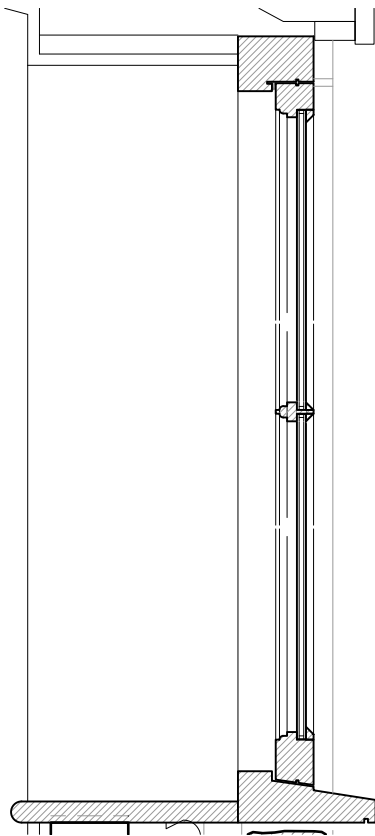



Section
Scale 1:10

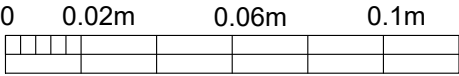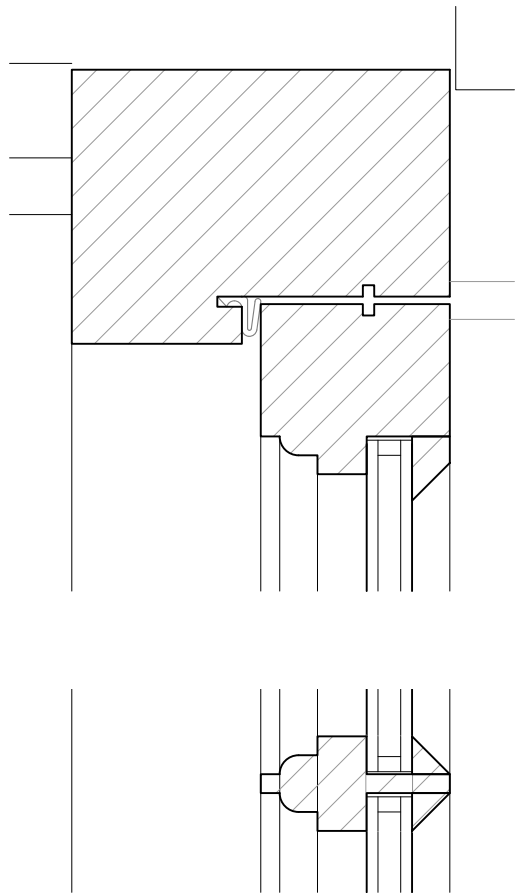


Scale bar (1:2)

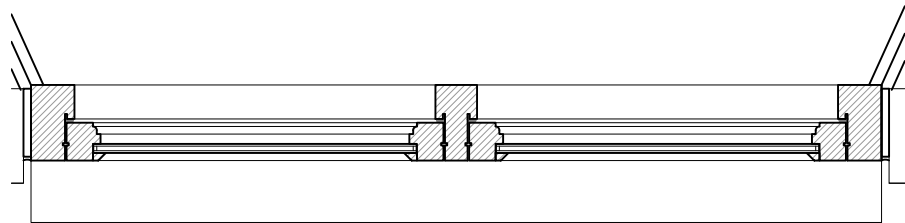

Plan
Scale 1:10

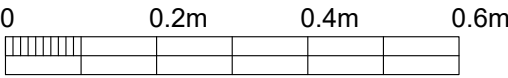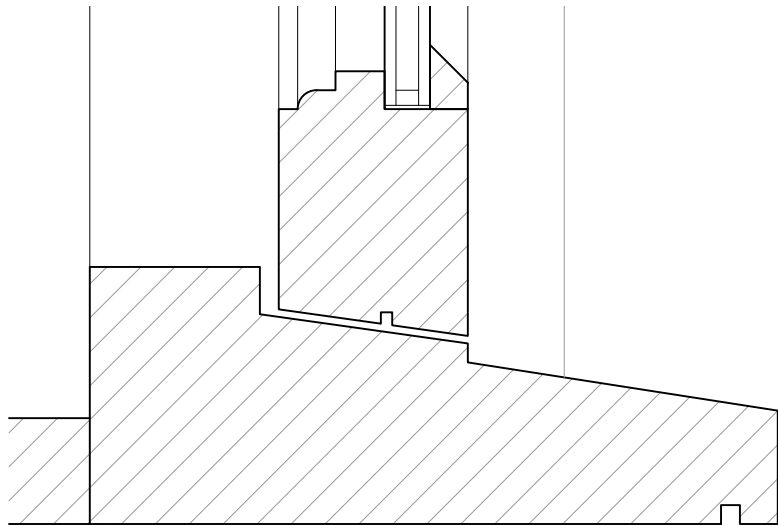

Scale bar (1:10)

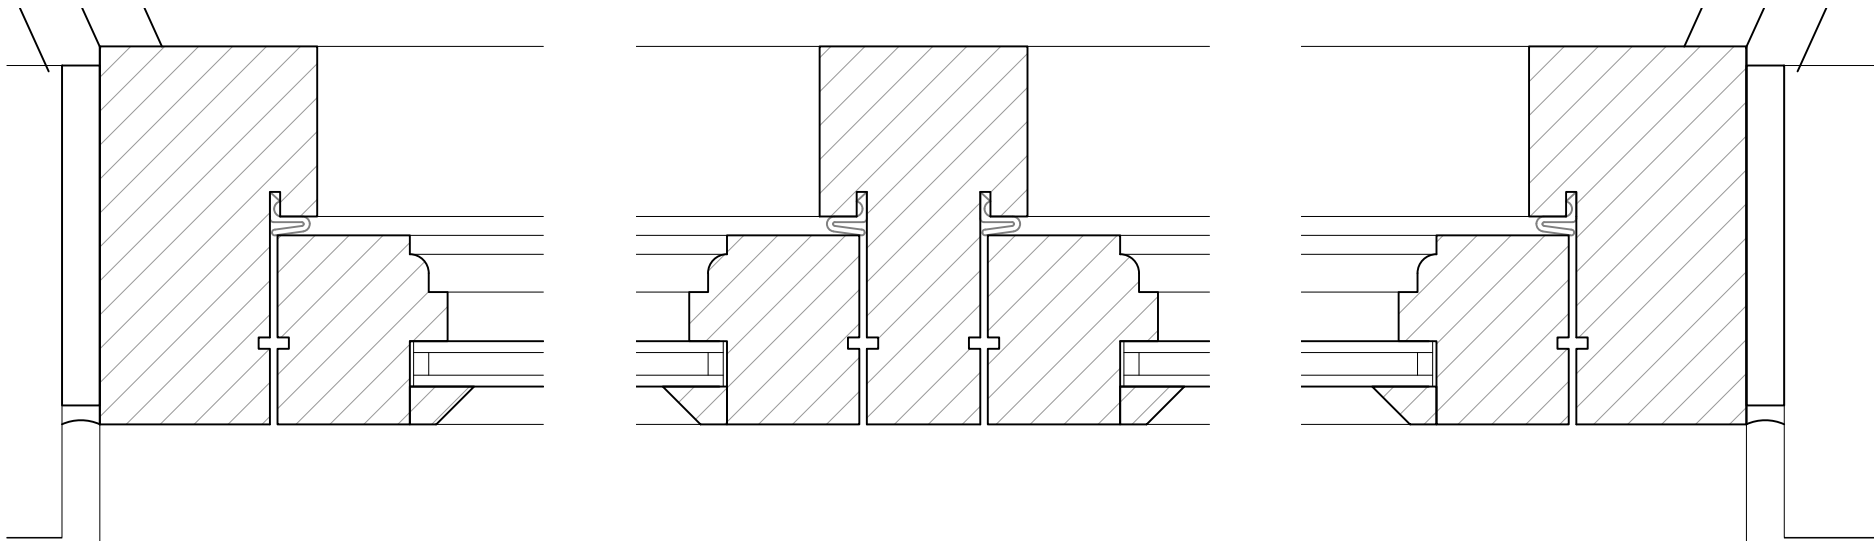

Plan Details
Scale 1:2

Section Details
Scale 1:2

-	-	-	-
Rev.	Date		Init

CLIENT		Mr O & Mrs E Collins. Bewley Cottage, Bowden Hill, Lacock, SN15 2PW	
PROJECT		Fire Damage Repairs to Cottage	
DRAWING		Proposed First Floor Window WF12	
DRAWN: AB	Date: 22/01/2026	Scale: 1:10 & 1:2 @ A2	Rev. -
Drawing number: 4430 - 21			
DOLMAN			
ARCHITECTURAL DESIGNERS COST CONSULTANTS		BUILDING SURVEYORS CDM PRINCIPAL DESIGNERS	
Sussex House Bath Road Devizes Wiltshire SN10 2AF		Tel: 01380 729456 Web: www.dolmansurveyors.co.uk Email: info@dolmansurveyors.co.uk	