



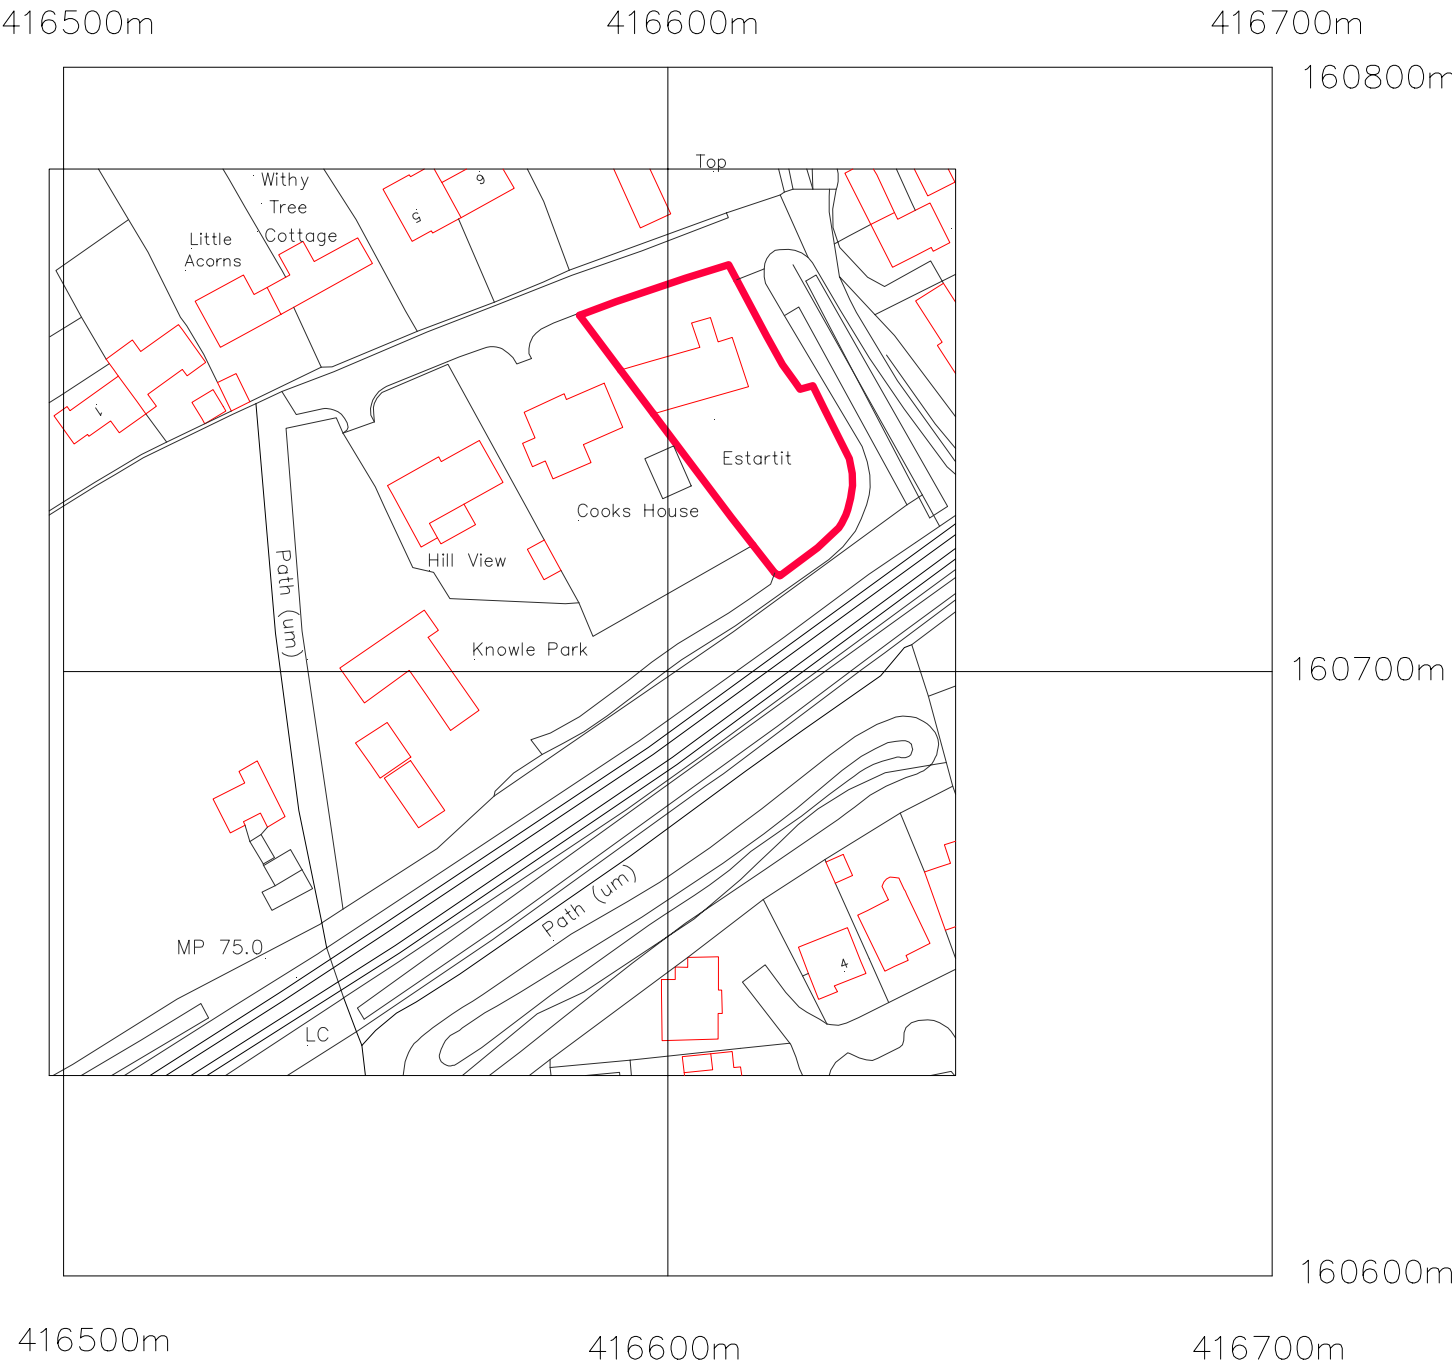

©Crown Copyright and database rights 2023 OS Licence no. 100041041

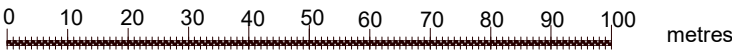

LOCATION PLAN 1:1250



Client	Mr and Mrs. Tandy, Estartit, Knowle, Pewsey, SN9 5JH		
Project	Existing Velux Rooflights replaced with dormer windows		
Drawing Title	Location Plan		
Drawing No.	605/01	Revision A	Date 12/01/26 Scale 1:1250 at A4
Smith Associates.46 Wilcot, Pewsey, Wilts. SN9 5NS. Tel/Fax: 01672 562029			