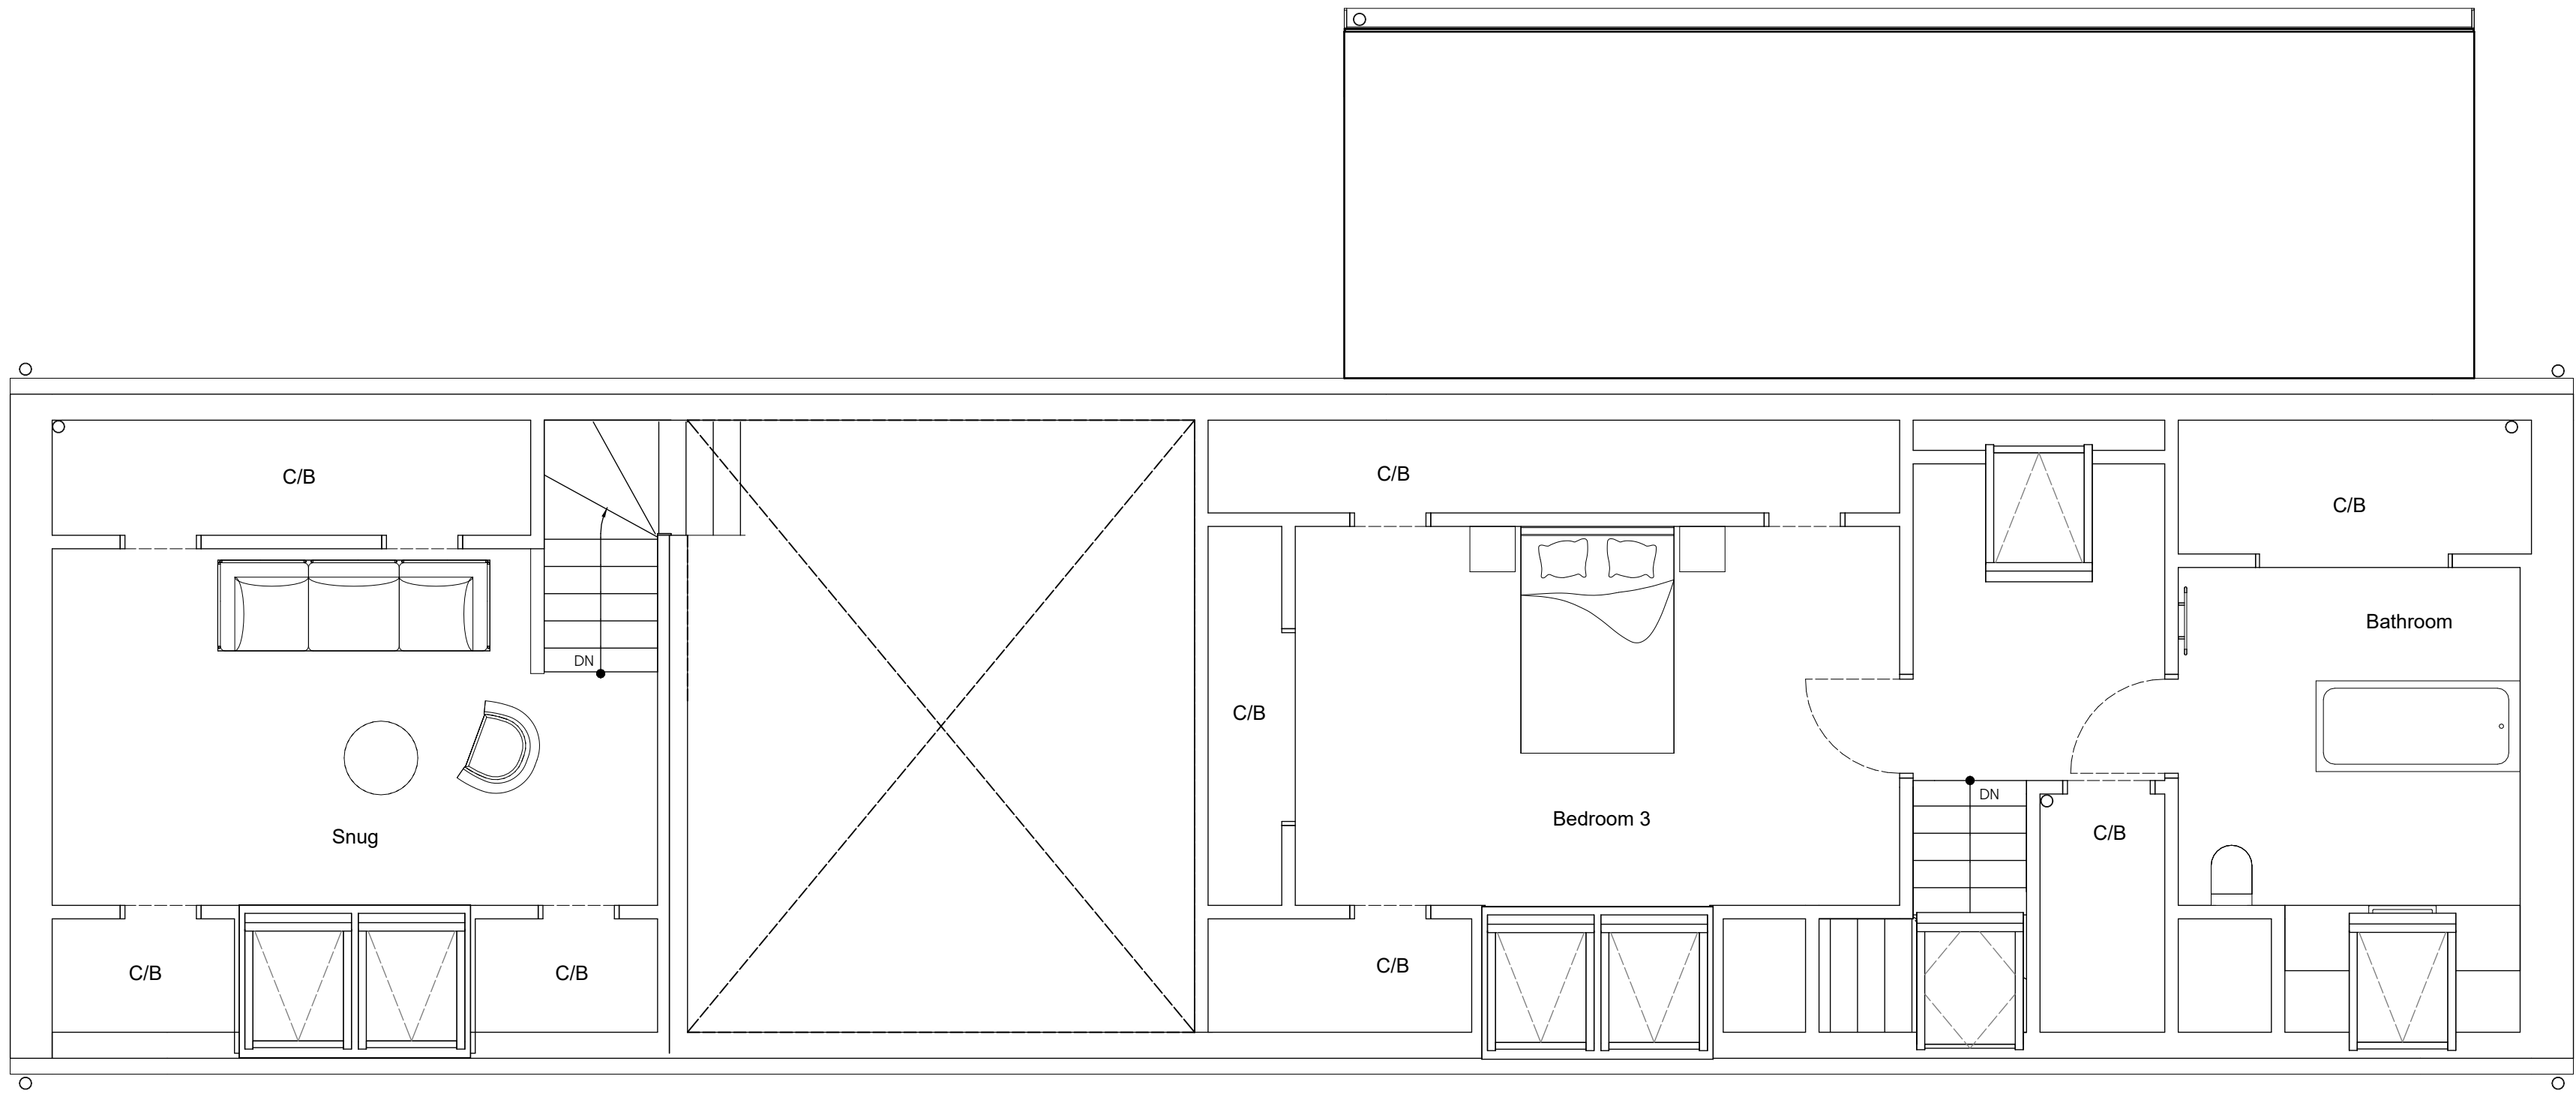
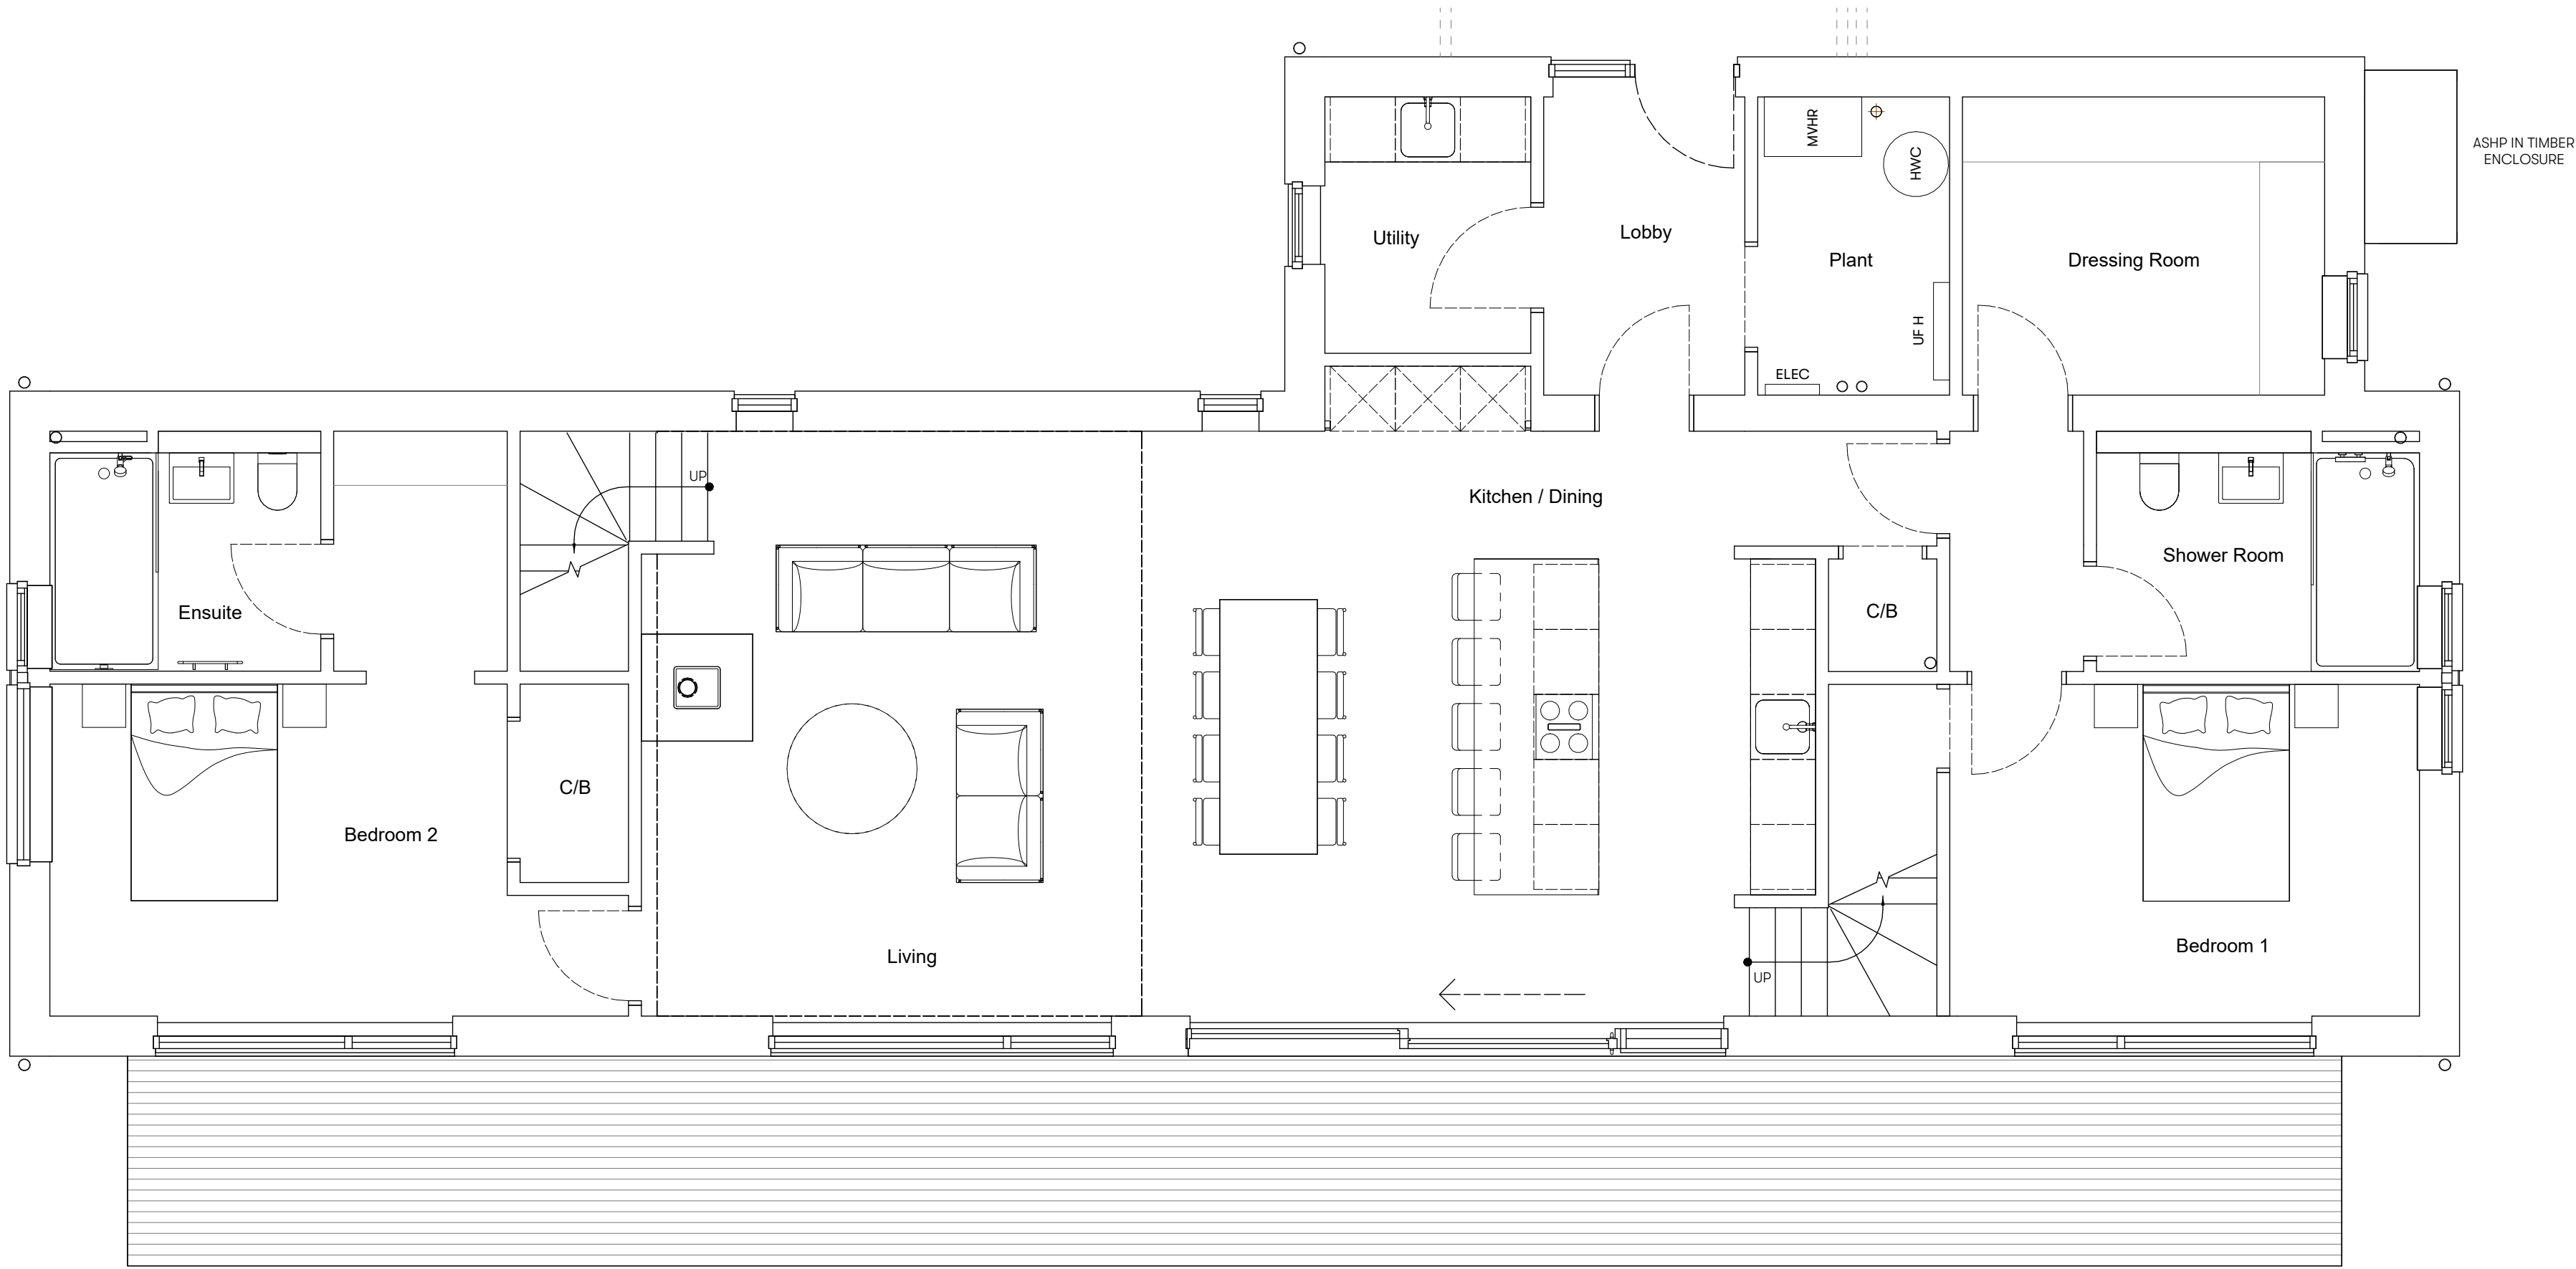


CLIENT Nick Dance PROJECT NUMBER: 1092 SITE ADDRESS: 20 Church Lane Froxford Marlborough SN8 3YD		DRAWING NUMBER: 1092-HEB-XX-ZZ-DR-A-20-200		REVISION: P5		REVISION		DESCRIPTION		DRAWN		CHECKED		DATE	
		DRAWING TITLE GA PLANS		DATE: 24-04-25		P1		Draft issue		AC		AC		28-04-25	
		DRAWN BY AC		CHECKED: AA / JH / BC		P2		Window alteration		AC		AC		29-04-25	
		PURPOSE FOR ISSUE: For Stage Approval		HOUSE TYPE: LH302PD.2		P3		S4 issue		AC		AA / JH / BC		07-05-25	
						SCALE 1 : 50 @ A1		P4		Downpipe update on client request		AC		11-09-25	
						P5		Updates following council consideration		AC				12-01-26	