
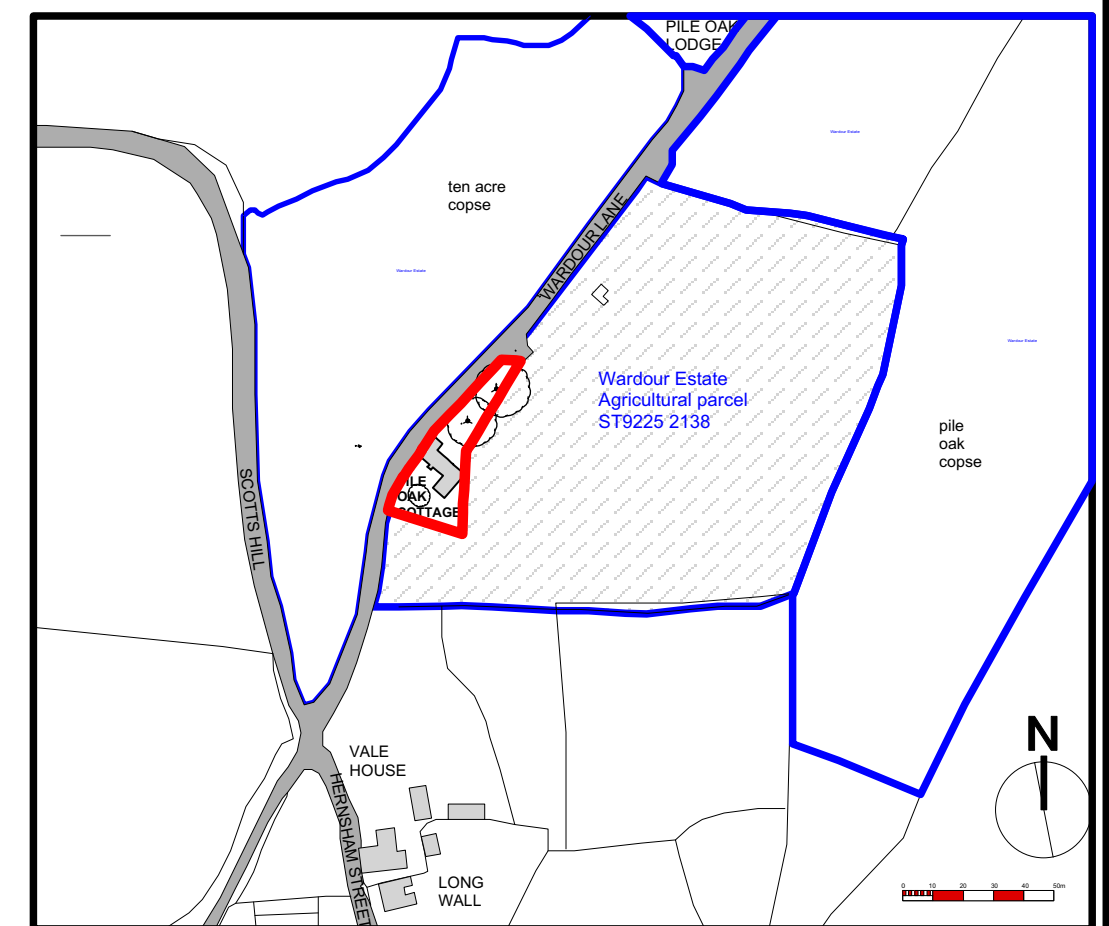


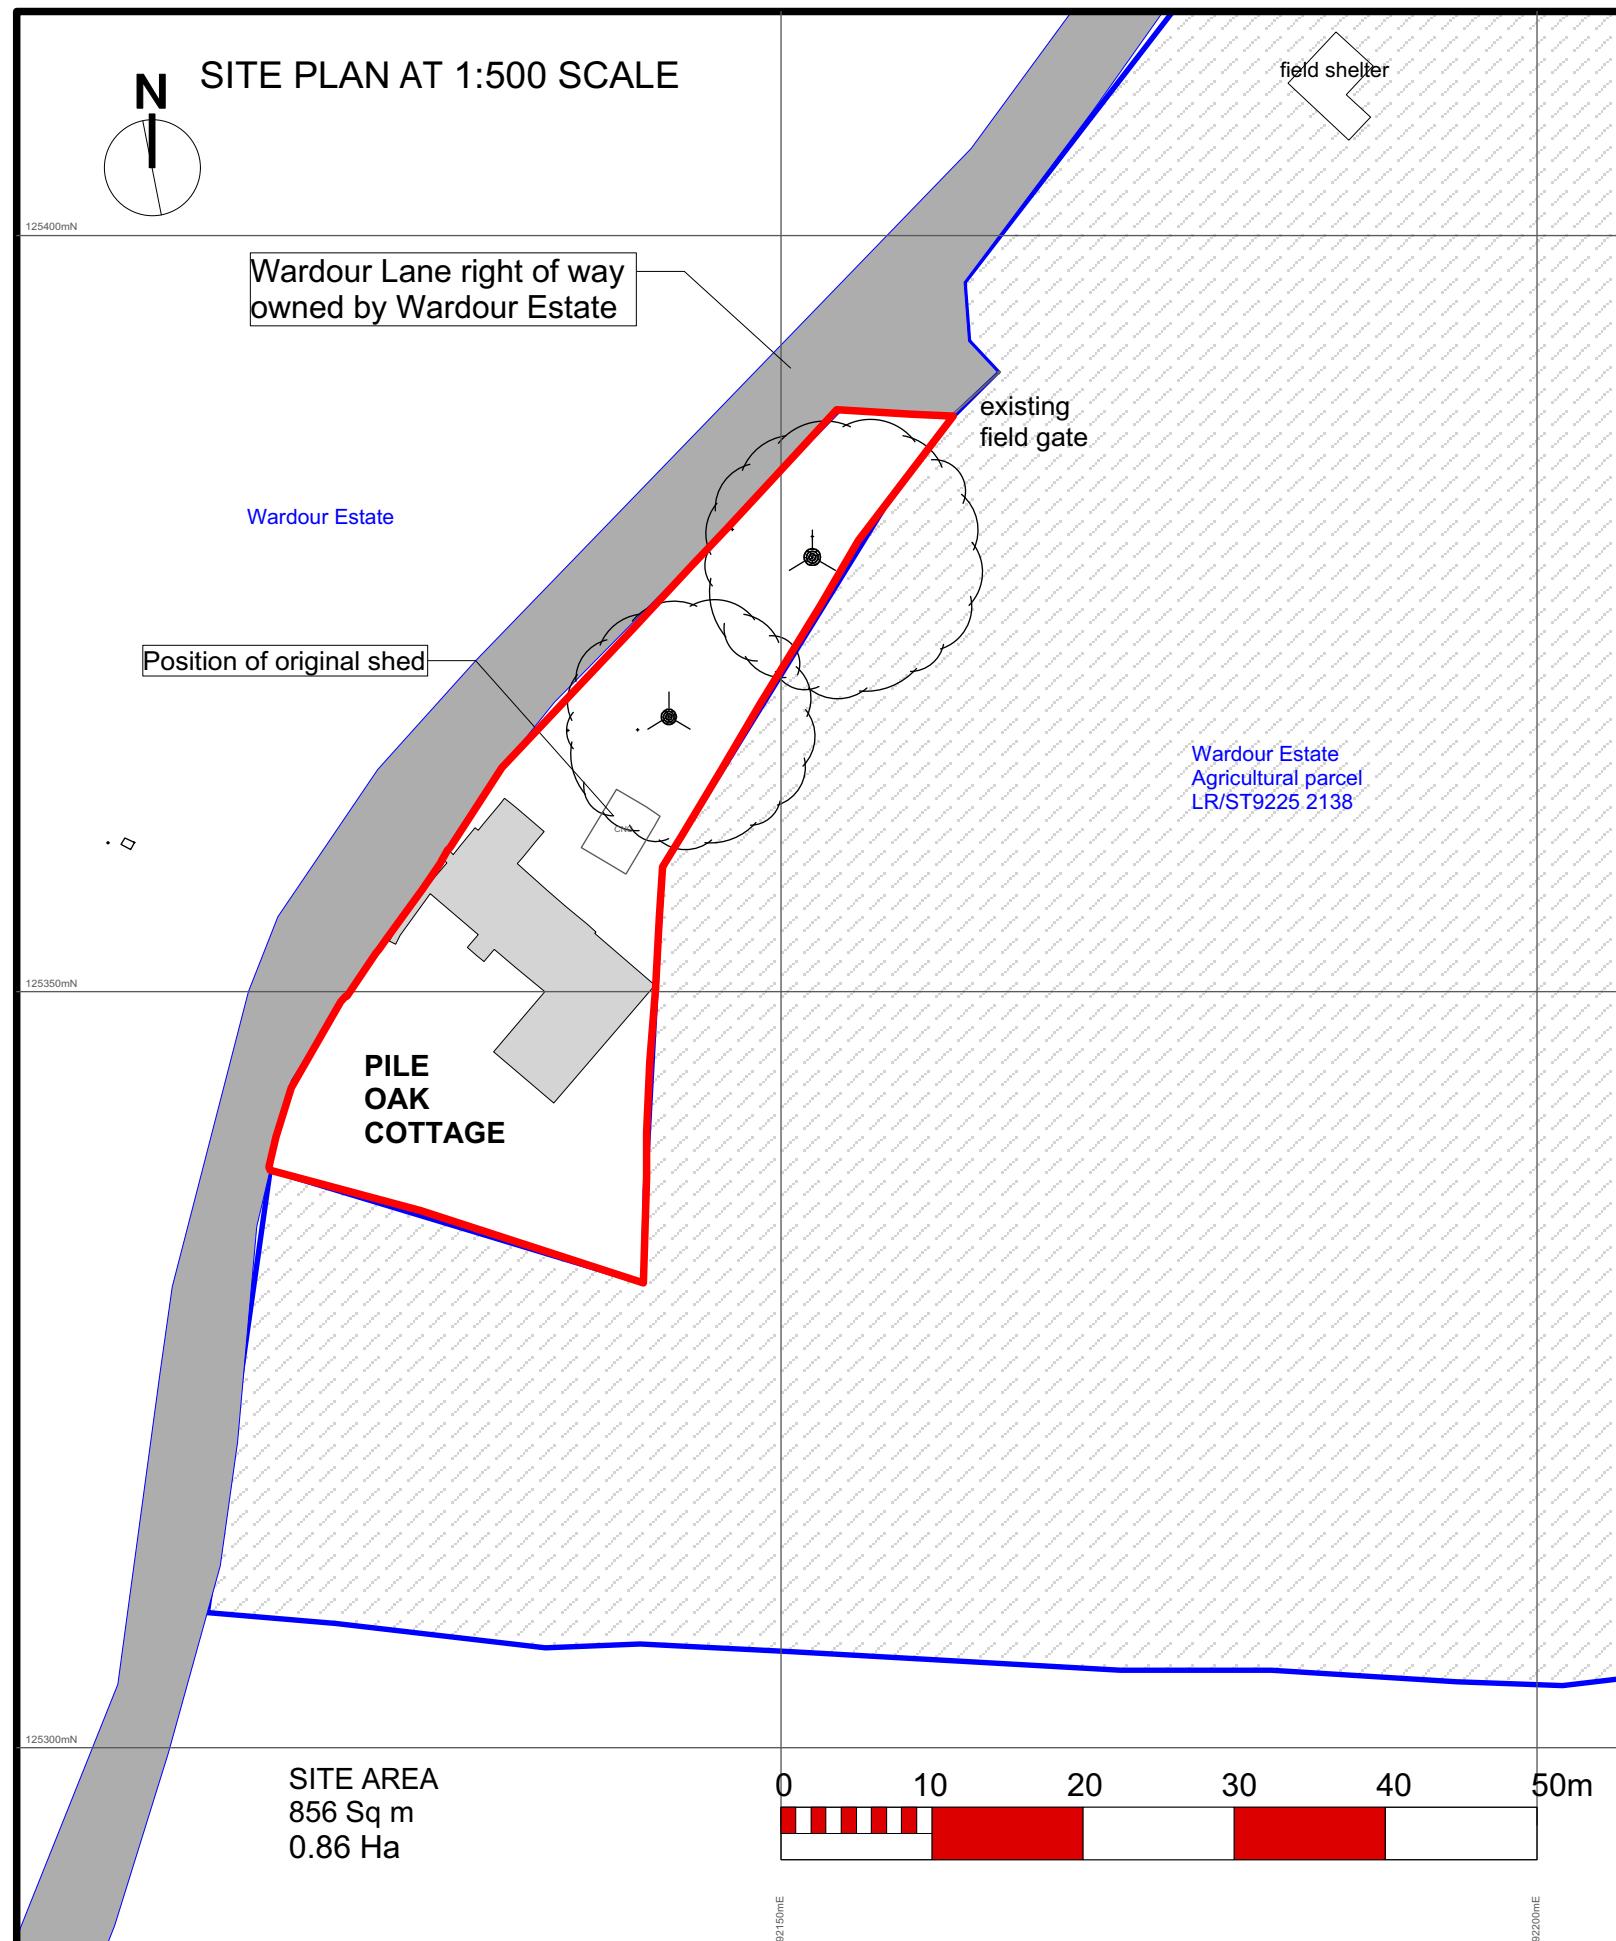

LOCATION PLAN AT 1:2500 SCALE

Wardour Estate
Pile Oak Cottage
Donhead
SP7 9EH
Existing
Boundary

27th Jan 2026

1:500, 1:2500
SCALE at A3

WE PO1

Ralph Perry Robinson
Easton Farm House
Berwick St John
Wiltshire
SP7 0HS
ralph@phpp.co.uk