


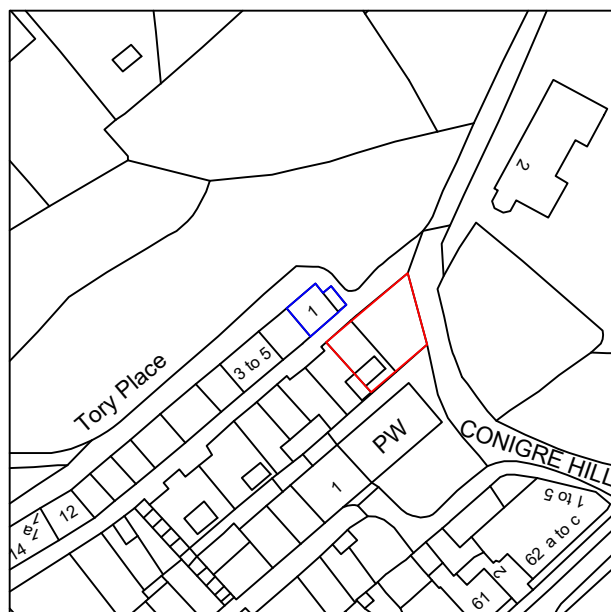

Location Plan: 1:1250



Block Plan: 1:100



Note: The area directly effected by the proposed landscaping has been measured, however, the rest of the garden dimensions and layouts are based on an ordnance survey based map with only the basic dimensions taken on site, these areas should be considered illustrative.

EVANS PLANNING & DESIGN

Hilary Evans
BSc(Hons), DIP Town Planning, MRTPI
BA(Hons) Architectural Technology
planninganddesign@netevans.com
07866 534501

Project:
Extension of seating area and widening of
garden steps
1 Tory, Bradford on Avon BA15 1NN

Title:
Site Location and Existing Block Plan

Scale: 1:1250&1:100 @A3	Project No: 25012
Drawing No: 25012/01	Status: Planning
Revision: B	Date: 19/01/2026

Scale Bar: 1:1250



Scale Bar: 1:100

