
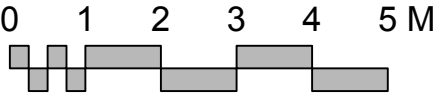
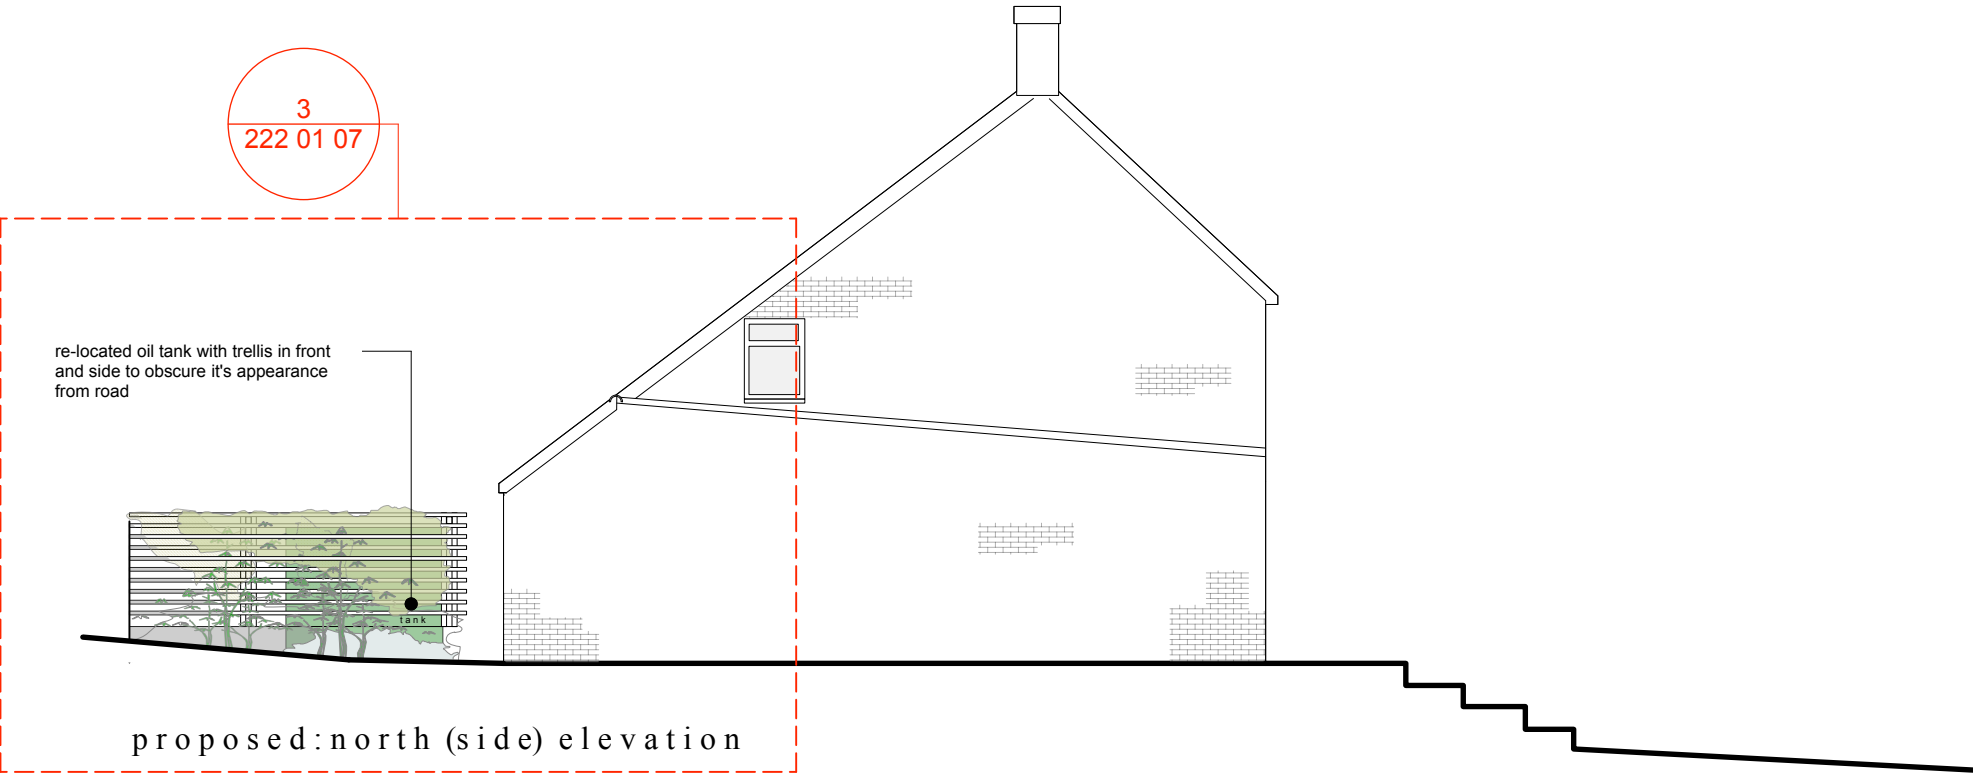


REVISION HISTORY			
REV	DESCRIPTION	DATE	APPROVED

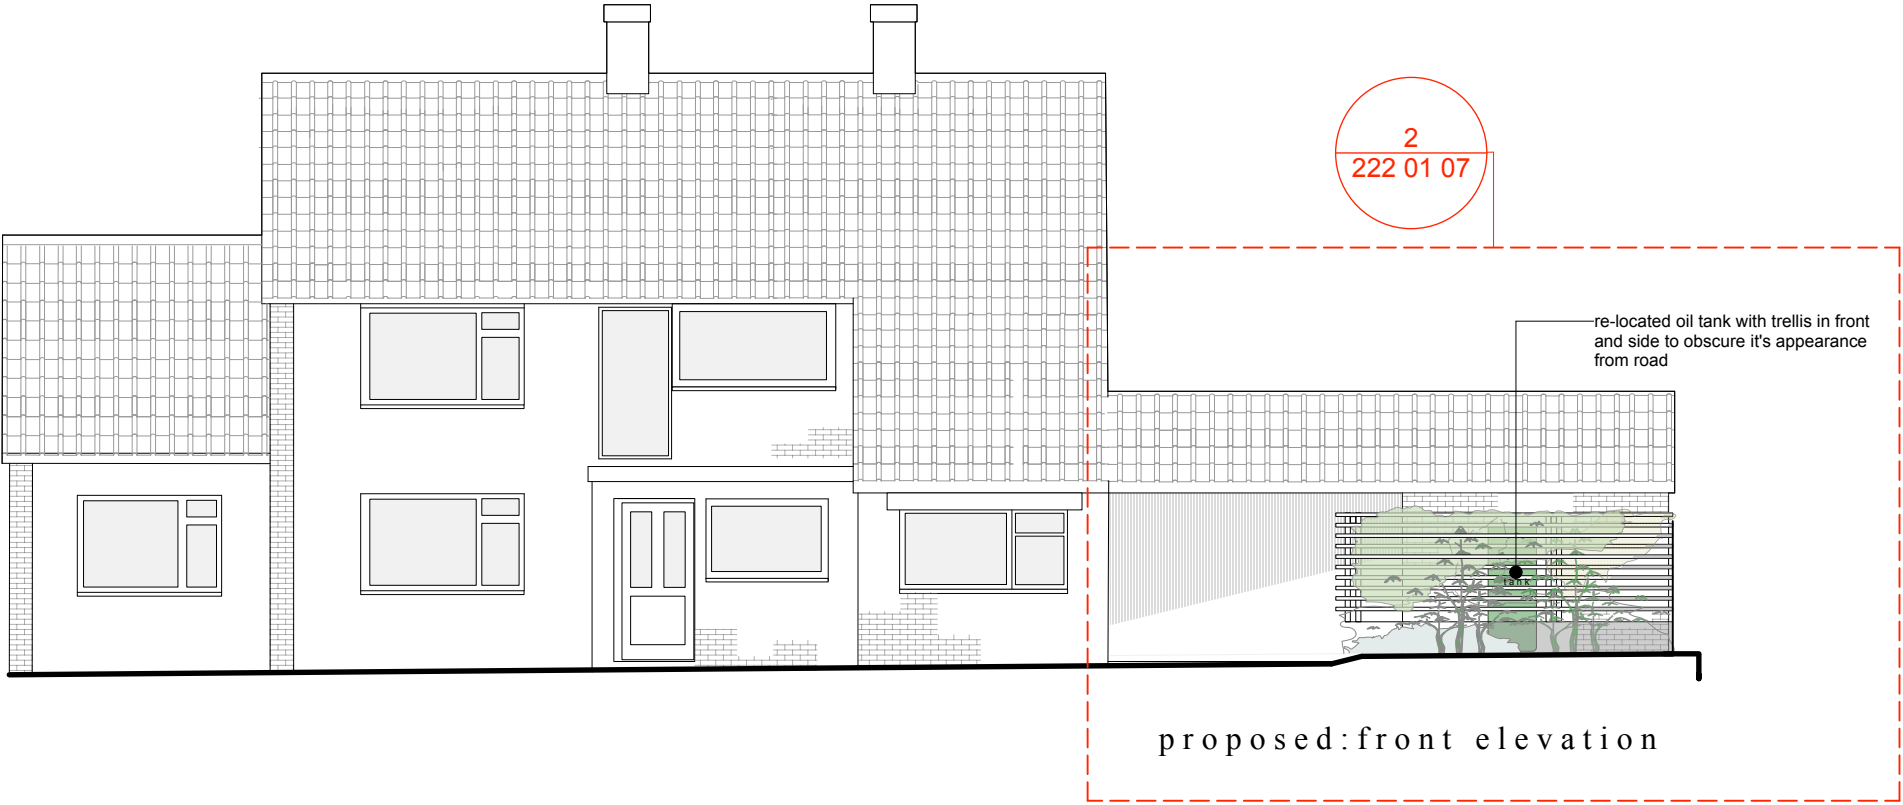

planning only

this drawing and any work executed from it is copyright. the drawing is not to be scaled. (except for planning purposes). for the purposes of setting out discrepancies found on this drawing must be reported immediately to the contract administrator/project manager.

client	Richards		
status	planning		
project ID	222 01 21 Highlands Potterne		
drawing title	proposed: elevations		
drawing ref	222 01 06		
scale	1:100 @ A3	date	25/01/2026
drawn by	das	checked by	-
revision ref	00		
amendment notes:			