

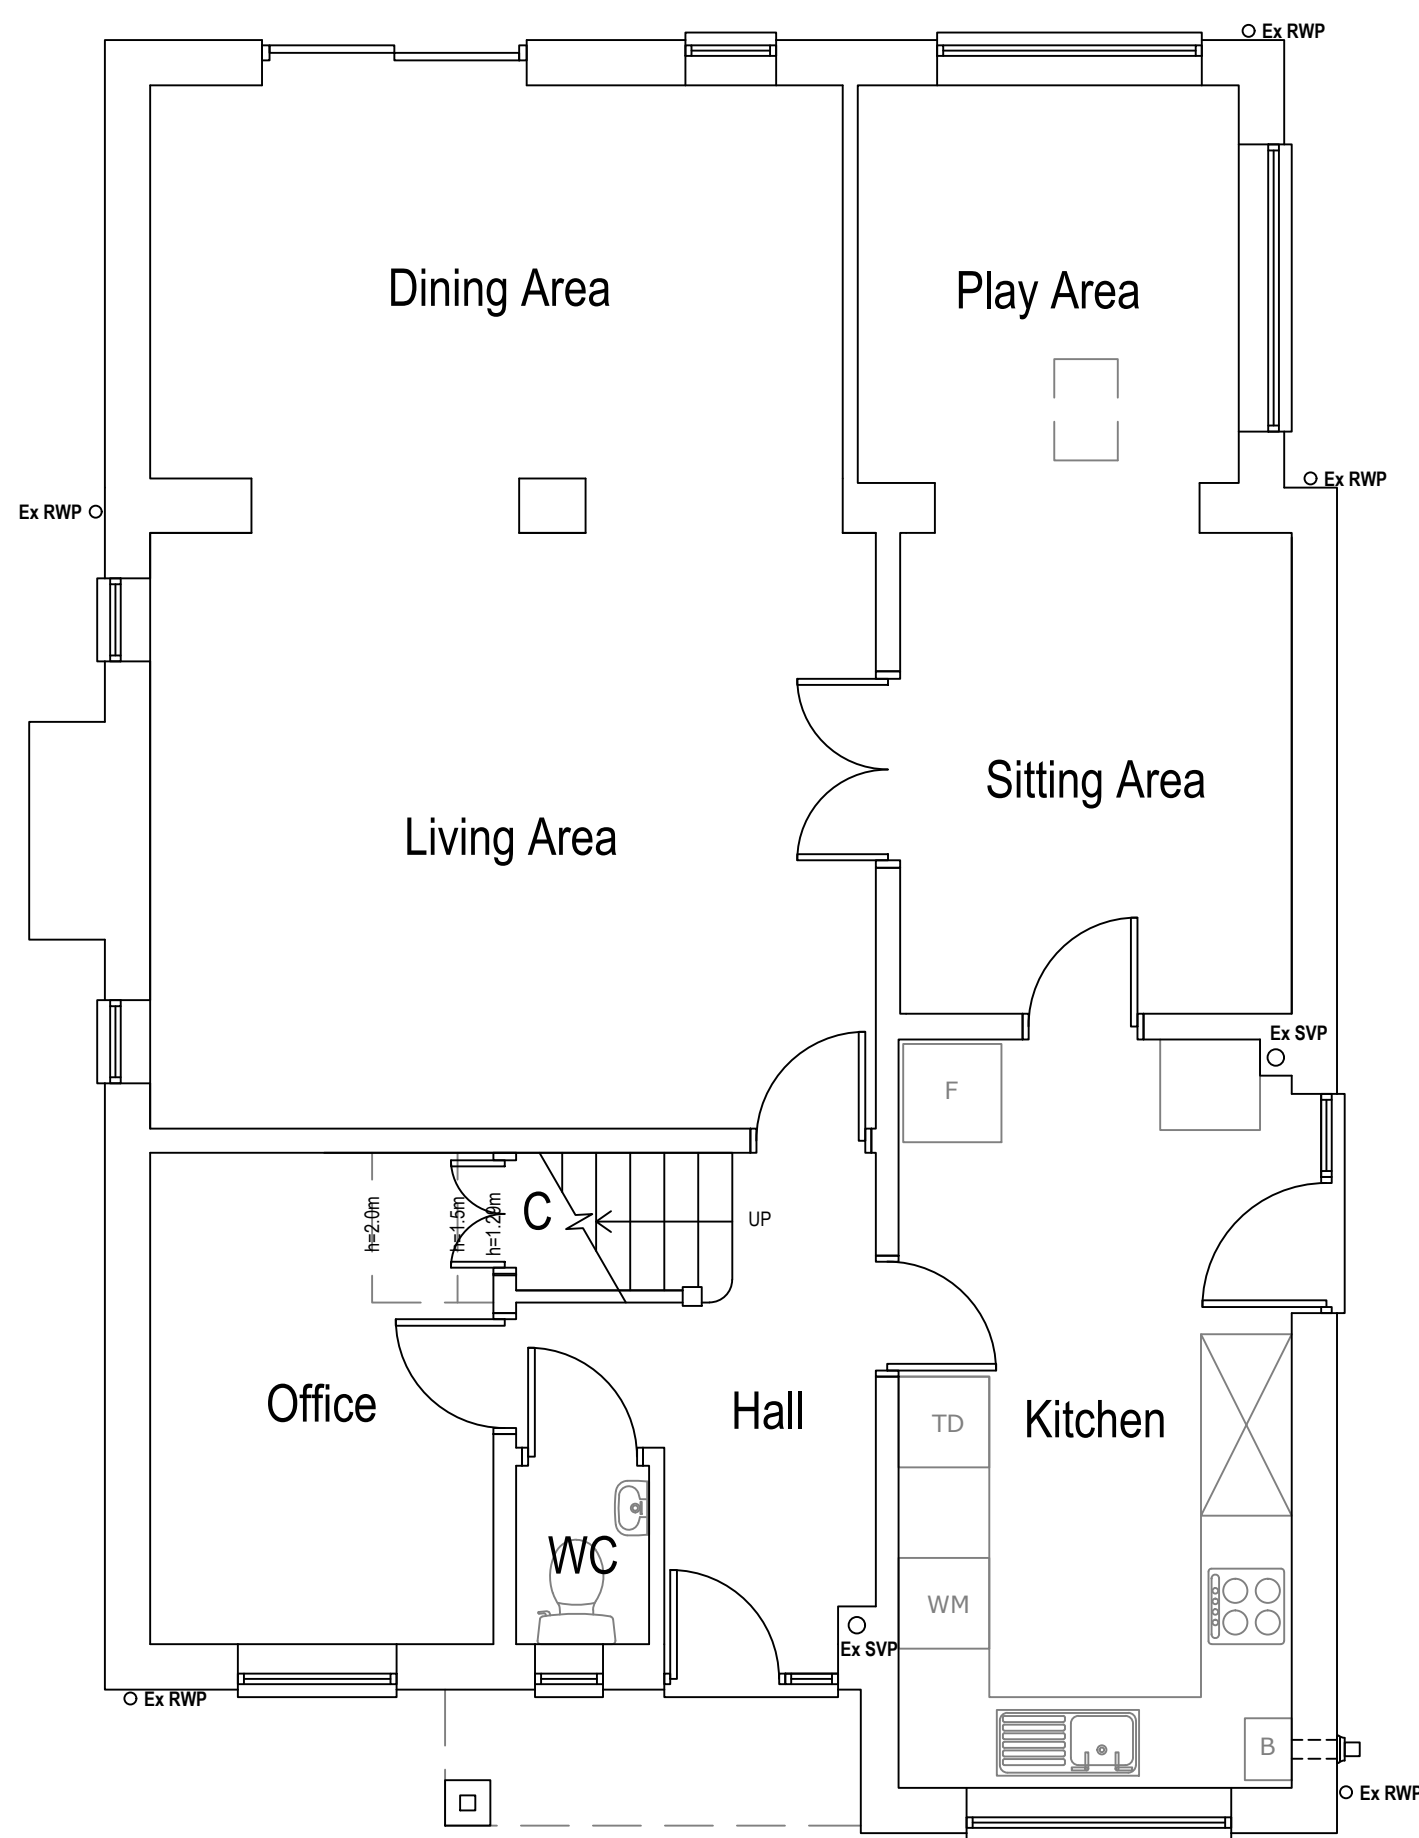


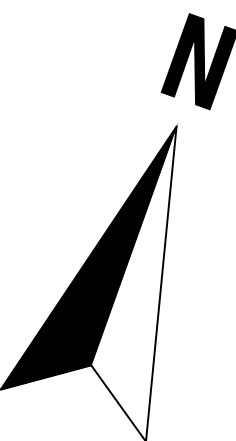

Existing Ground Floor Plan

Area ca. 79.27 m²

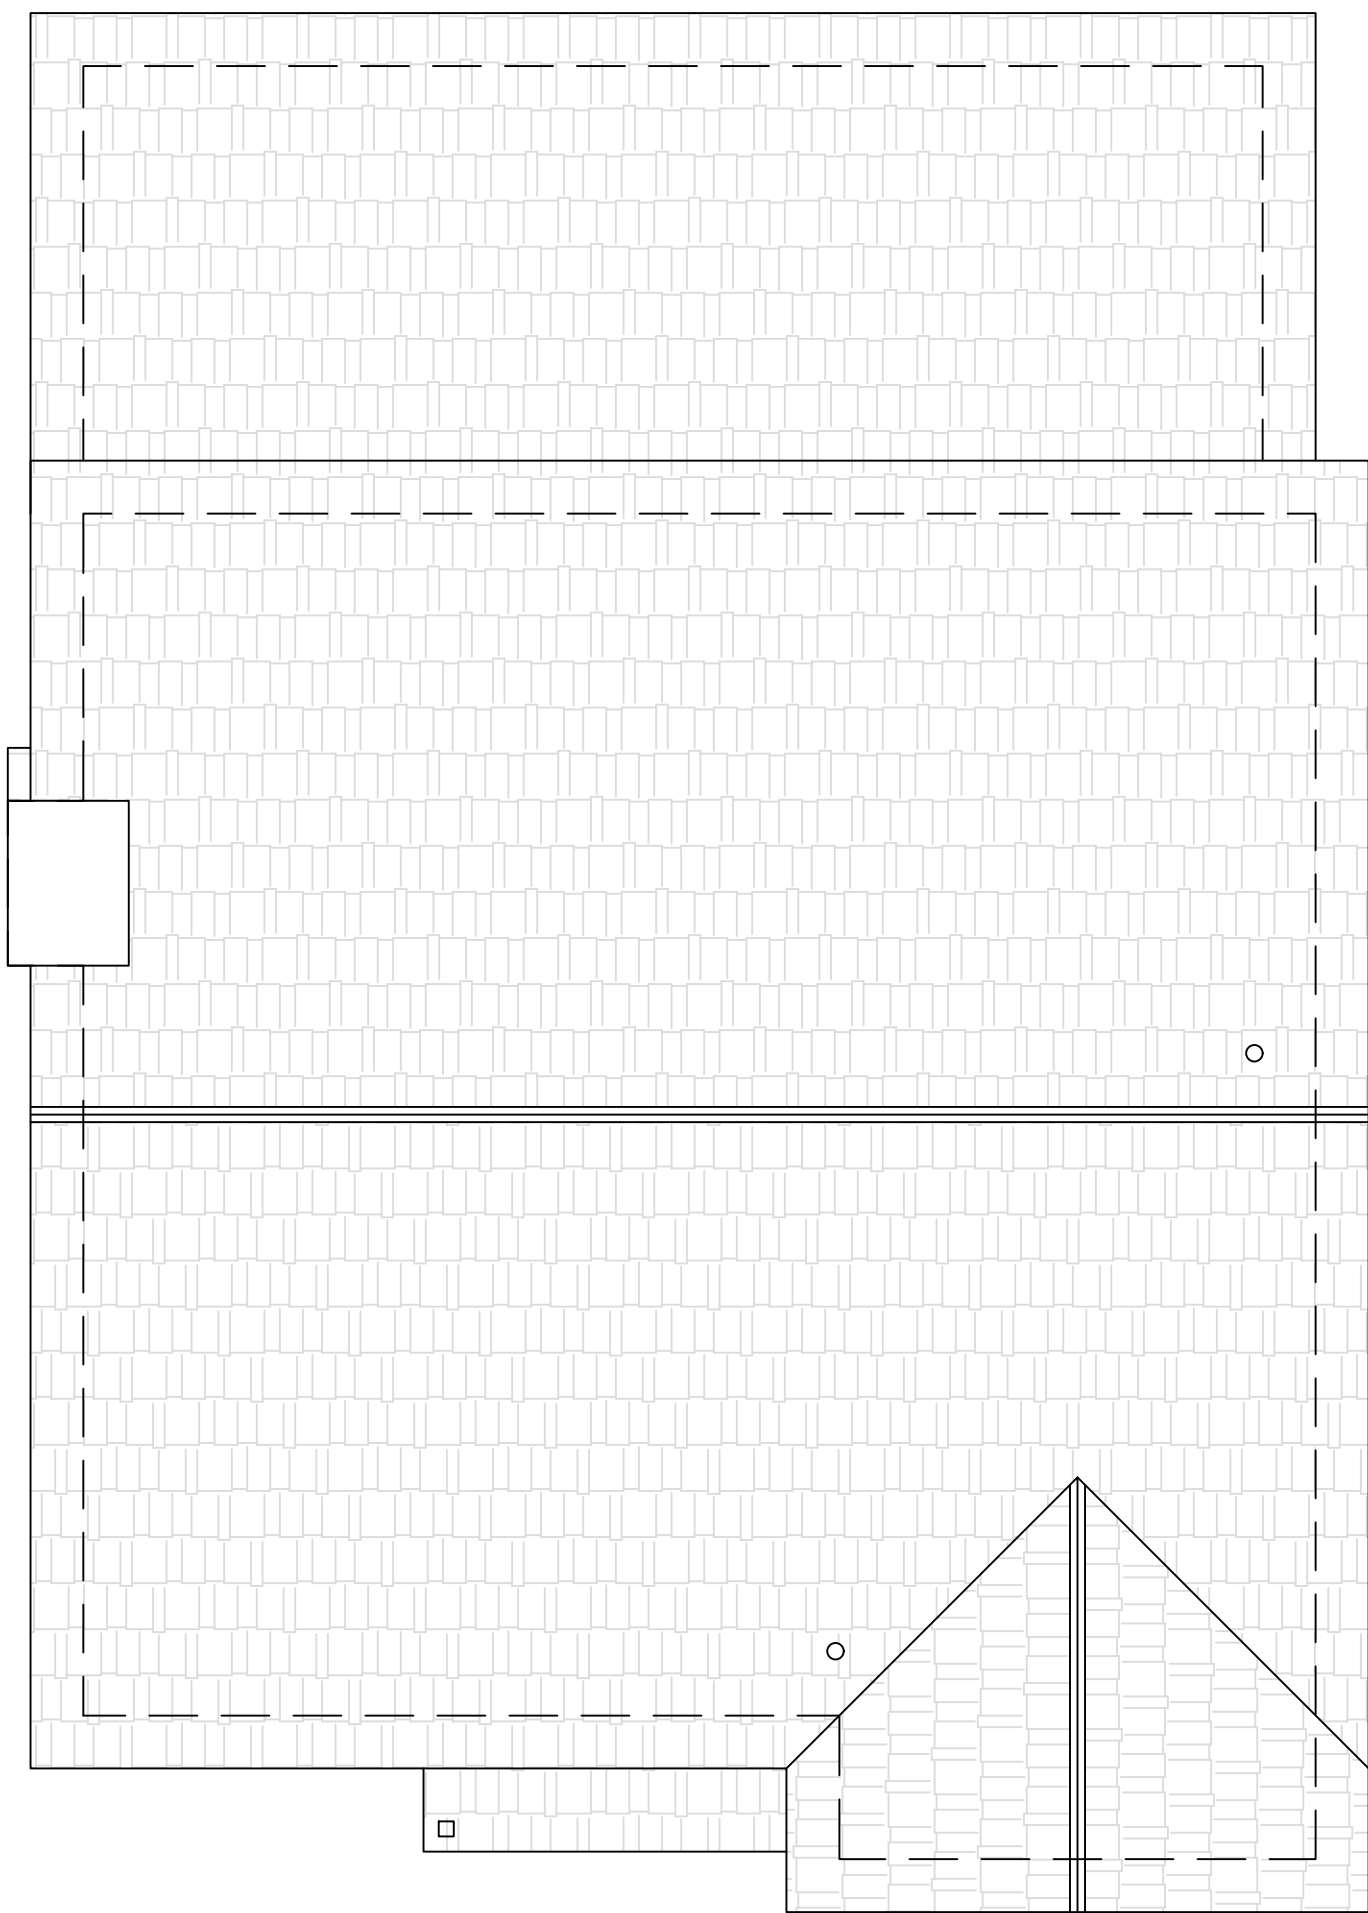

Existing Roof Plan



ArkiPlan Architectural Ltd • Enquiries@ArkiPlan.co.uk
Lytchett House, 13 Freeland Park, Wareham Road, Poole, Dorset, BH16 6FA

Site	New Road, Purton, Swindon SN5 4HF	Date	20.01.2026		
		Sheet	25-3162	D02	REV 0
		Job	New Extension		
		Scale	1:50 @A1, 1:100 @A3		
Title Number	-	Title	As Shown		