




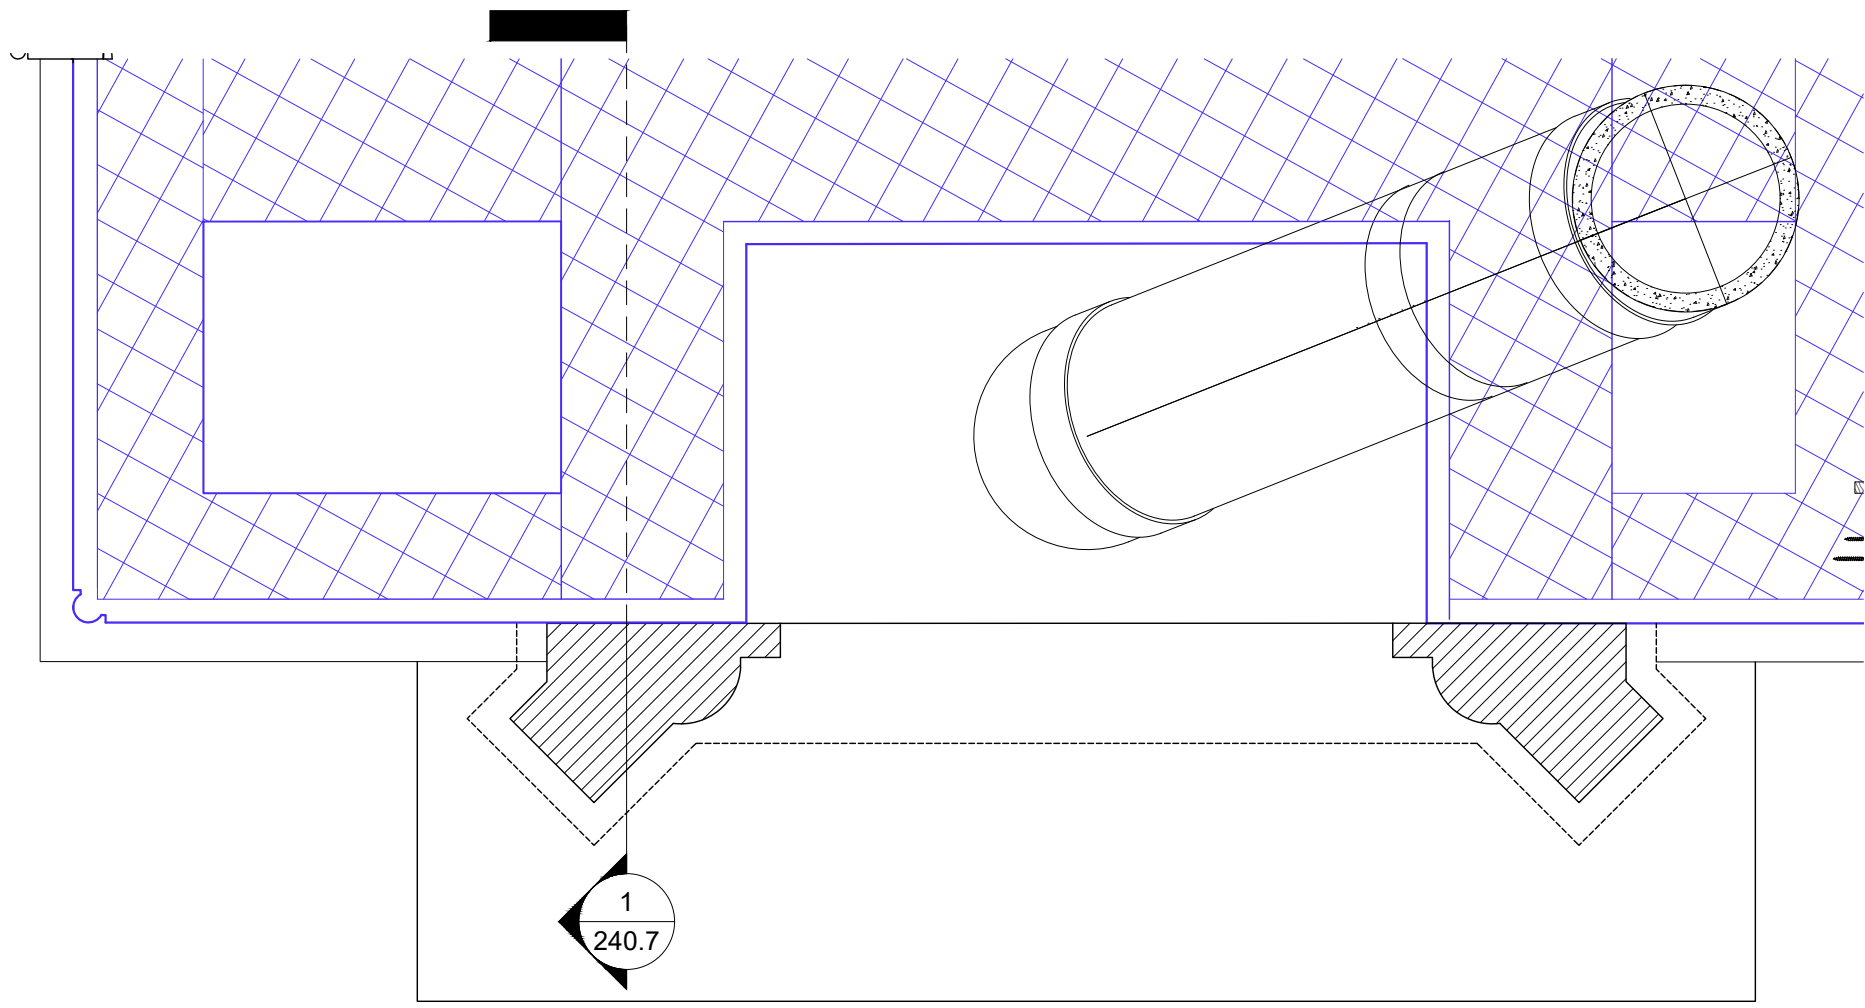

1 Historic Build ups - Timber Skirting Detail  
- 1:10 @ A1 / 1:20 @ A3 - GROUND FLOOR

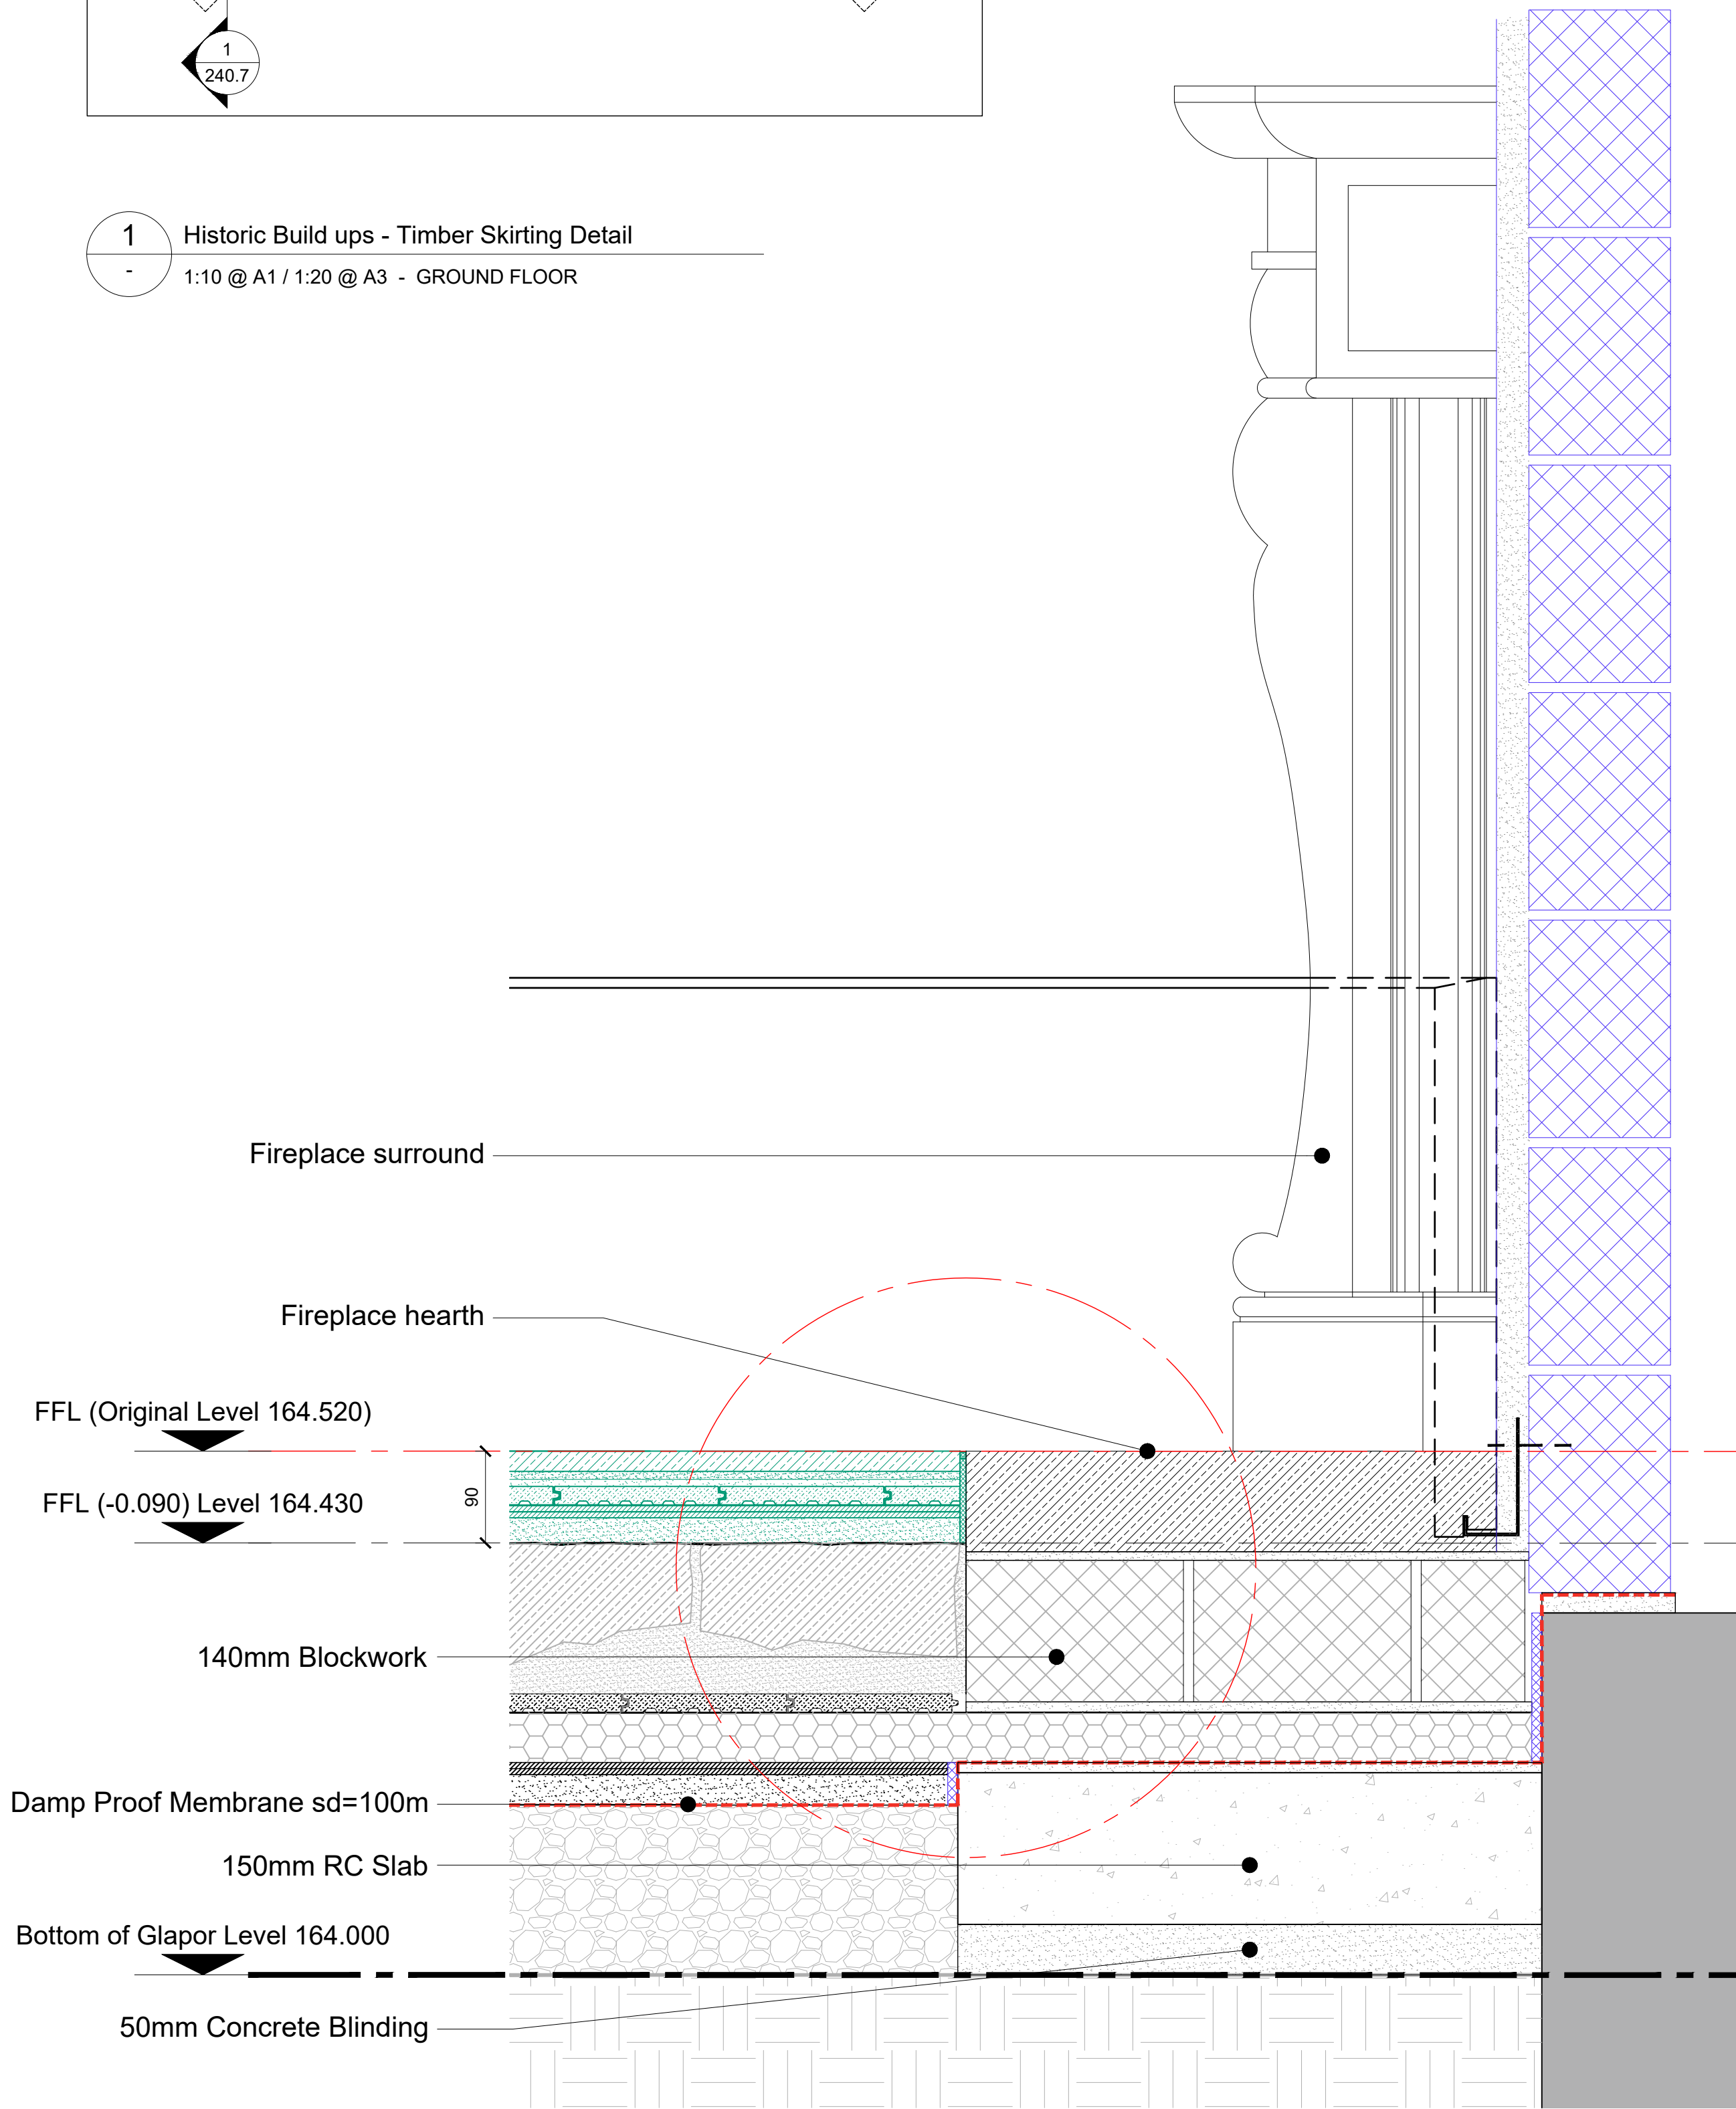

2 Overlaid Build ups - Fireplace Hearth - With Overlay  
- 1:5 @ A1 / 1:10 @ A3 - GROUND FLOOR

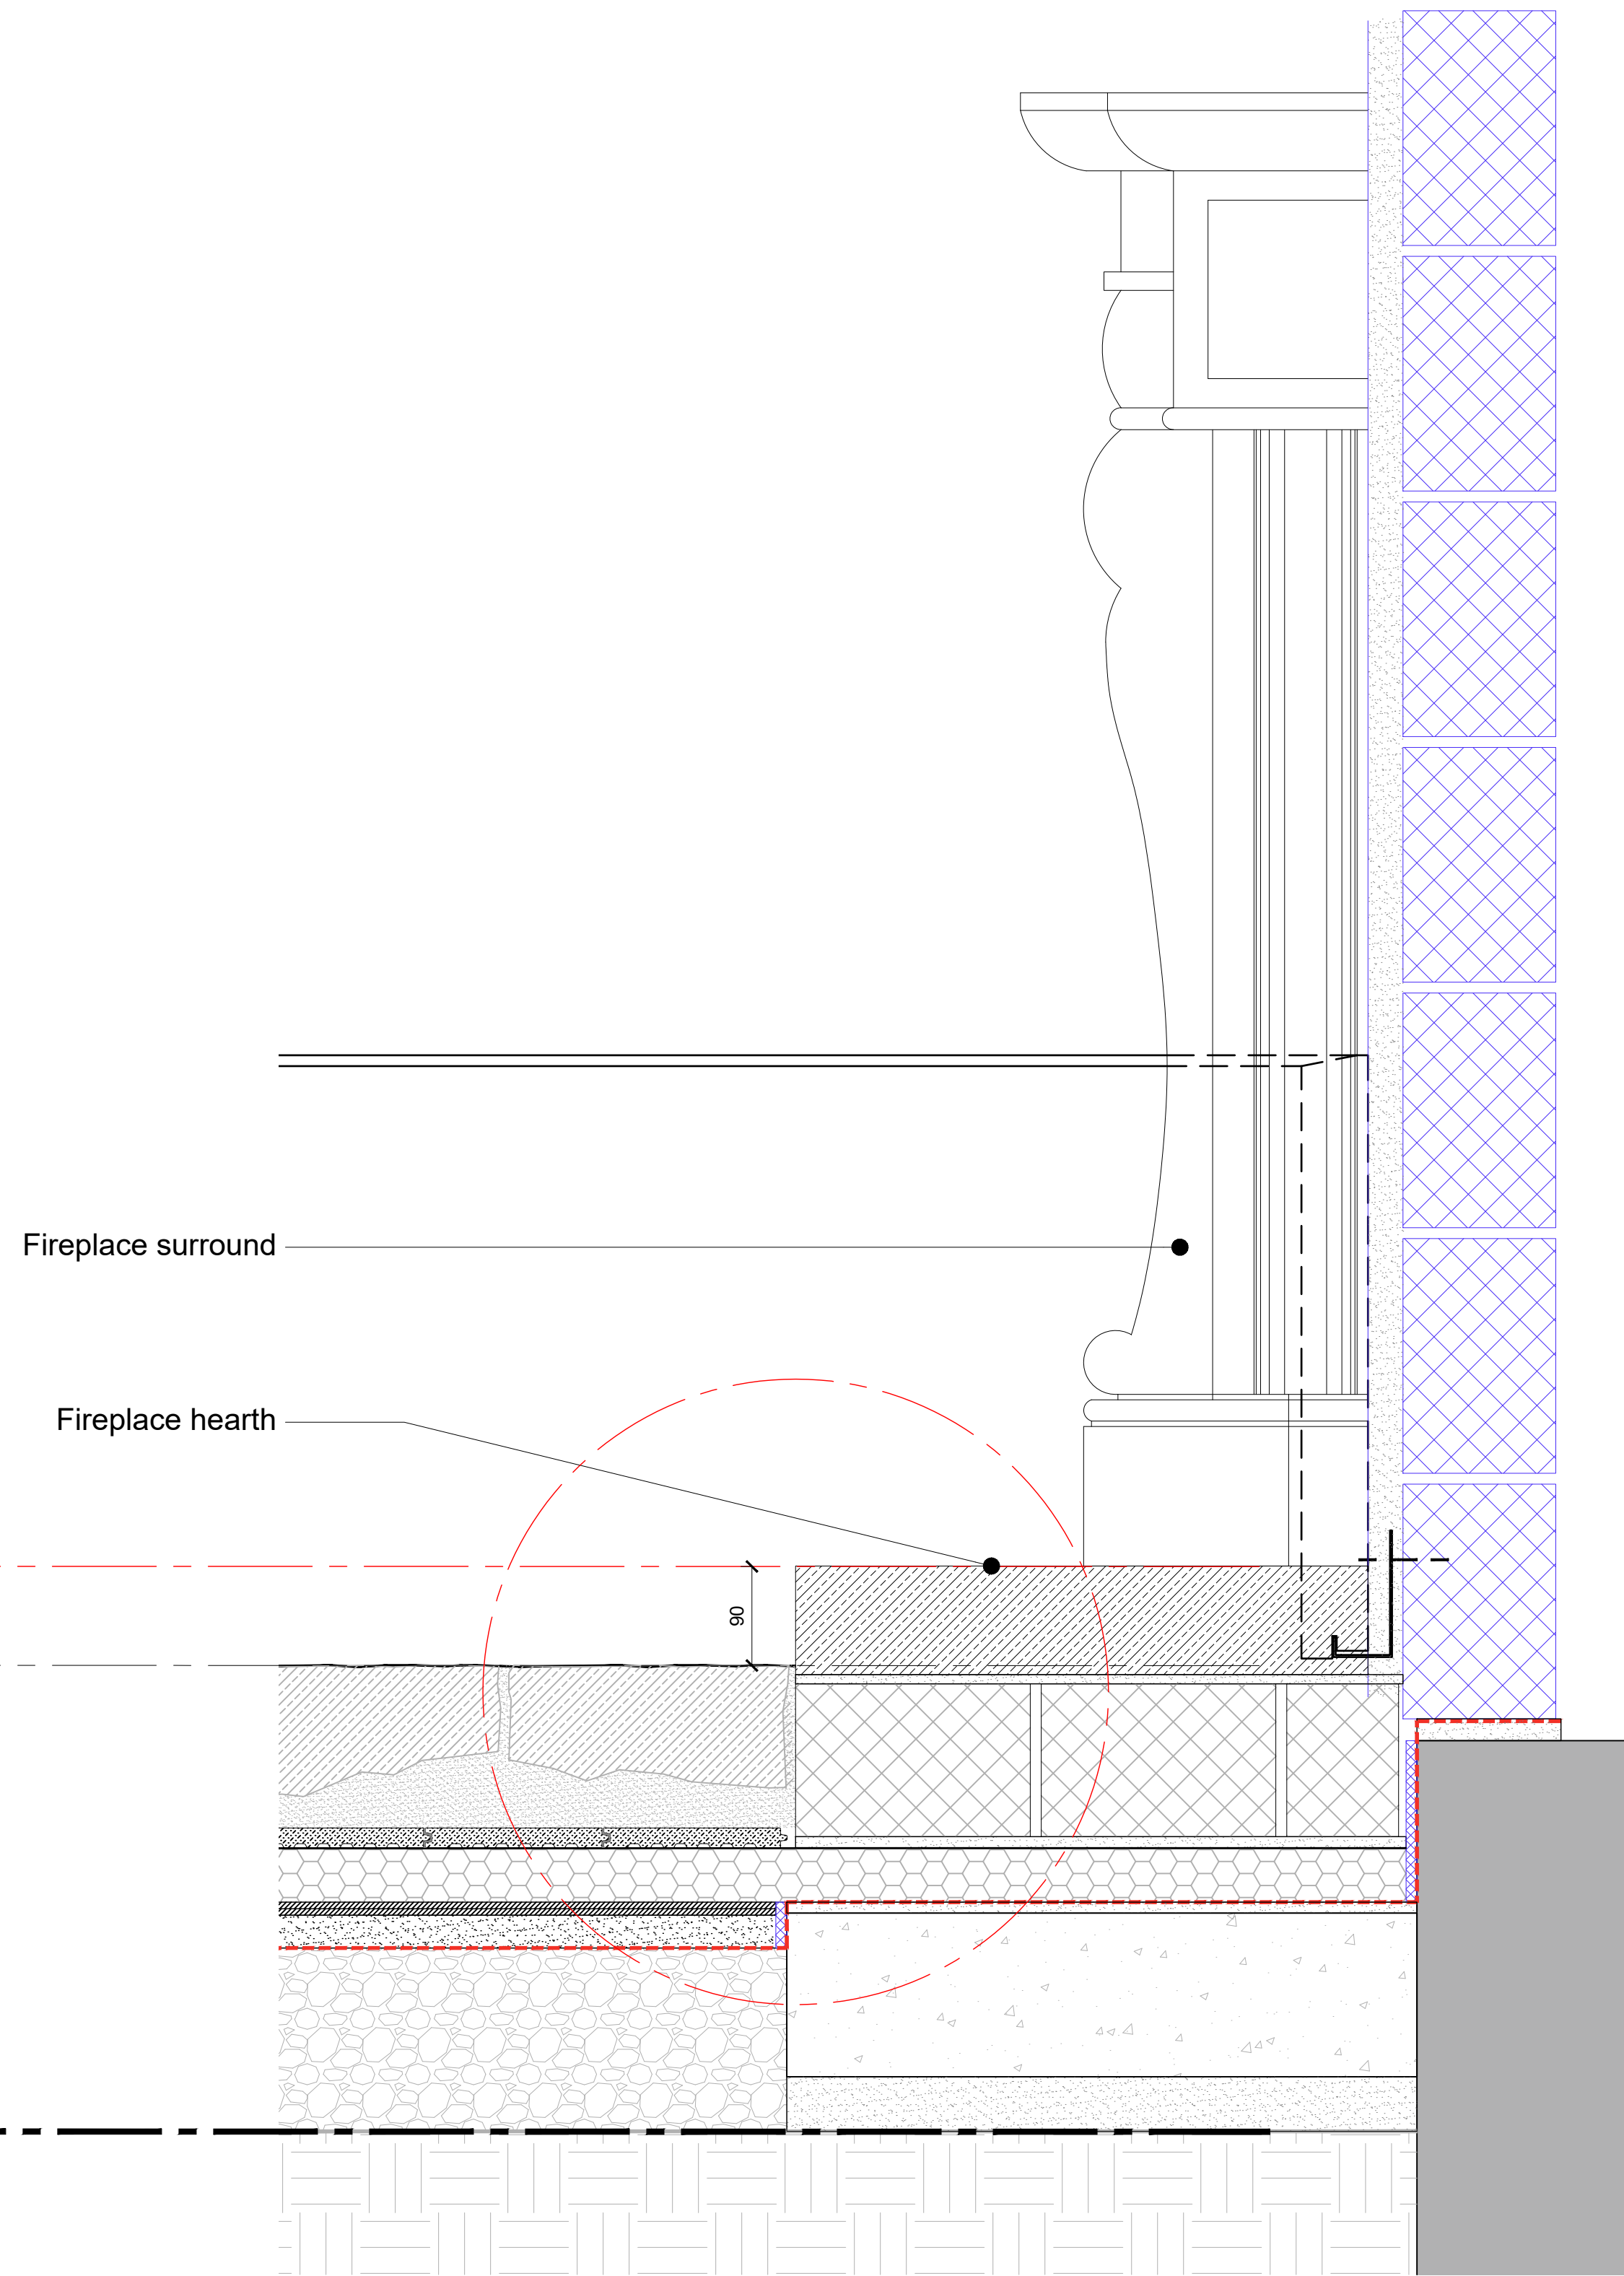

3 Historic Build ups - Fireplace Hearth - Without Overlay  
- 1:5 @ A1 / 1:10 @ A3 - GROUND FLOOR

- No. Notes
1. Dimensions to be verified on site. Only figured dimensions to be used and any discrepancies in dimensions are to be reported to the architect. No dimensions are to be scaled from printed drawings. Any areas indicated on this drawing are for guidance only. No responsibility is taken for their accuracy.
  2. There is a risk of injury or death in construction if the works are not properly planned and supervised. The contractor must not undertake any element of the work without first having carried out the necessary risk assessments and prepared detailed method statements.

Key

Overlay Finish

Historic Floor reinstated

Initial Release 19/12/25

no. revision. date.



RIBA Chartered Practice 211 Design Centre East Chelsea Harbour London, SW10 0XF mail@blda.co.uk www.blda.co.uk t +44 (0) 20 7838 5555 f +44 (0) 20 7838 5556

Job: Tottenham House - The Old Stables

Title: Ground Floor Finishes Junction with Fireplace Hearth with and without overlay

Type: 200 Planning

Status: Planning

|            |          |                |    |             |          |
|------------|----------|----------------|----|-------------|----------|
| drawn by   | EA       | checked by     | BG | approved by | JB       |
| scale      | 1:5 @ A1 | size           | A1 | date        | 22/01/26 |
| job number |          | drawing number |    | revision    |          |

3123 240.7 \*