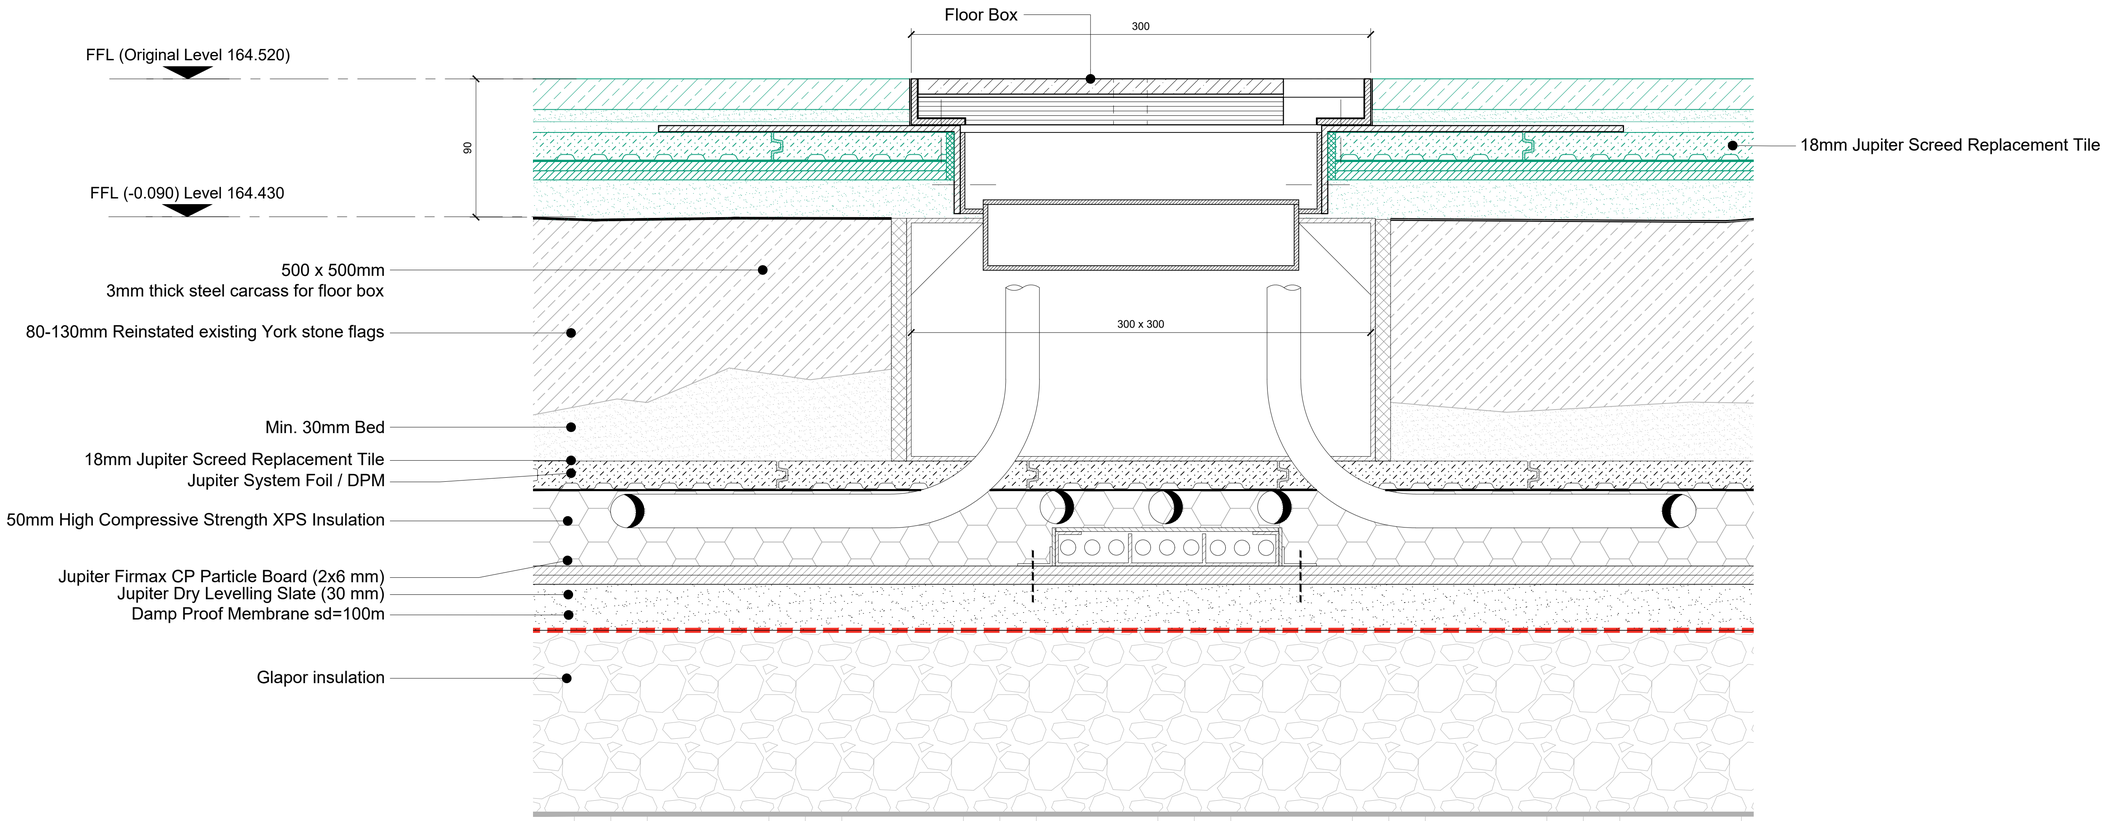

1 - Section through the floor box

1:2 @ A1 / 1:4 @ A3 - GROUND FLOOR

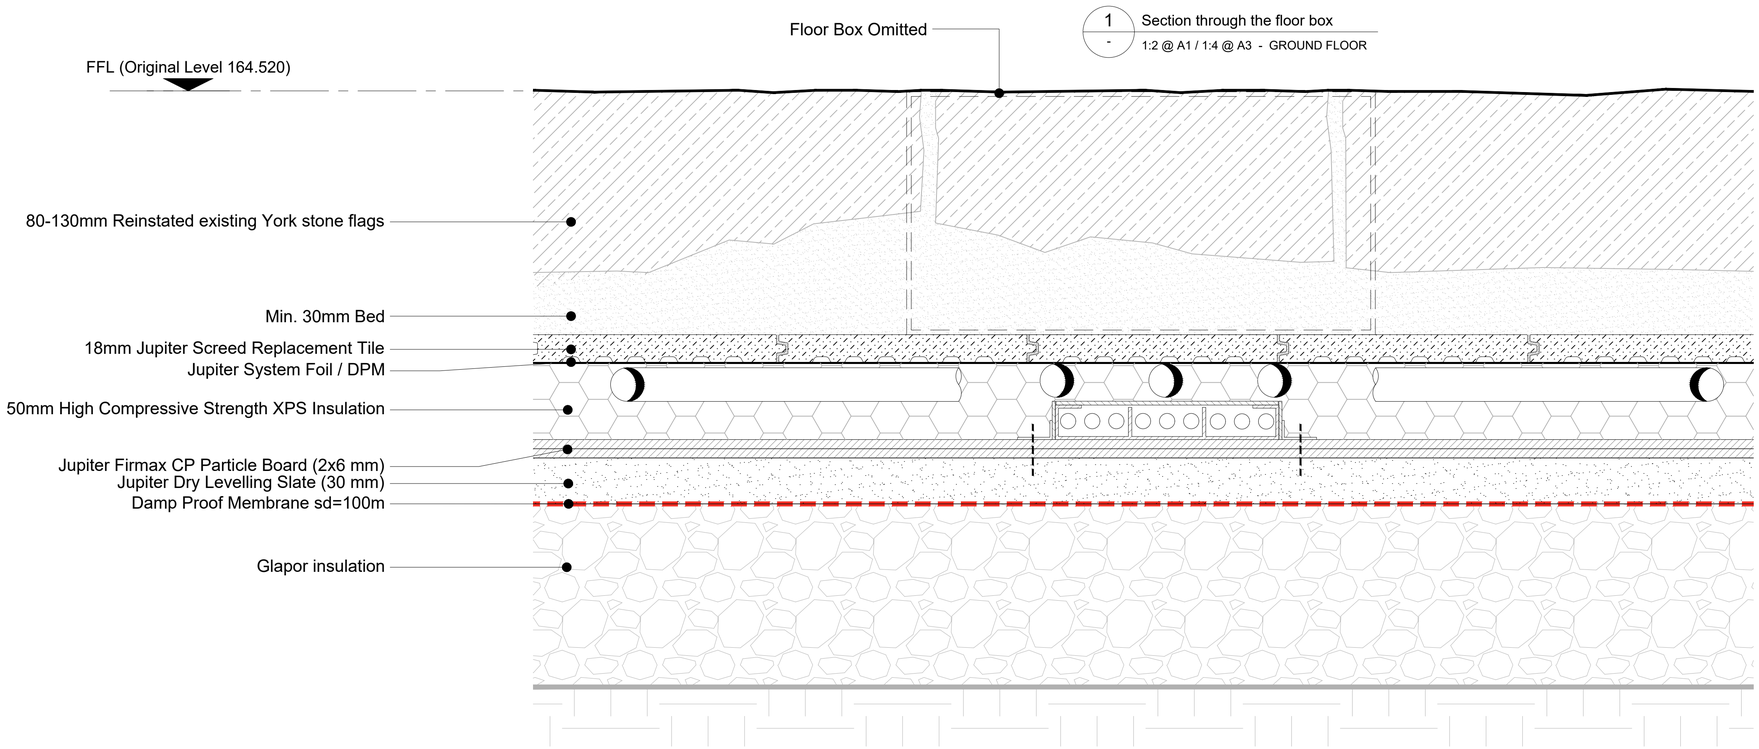

2 - Section through removed floor box following removal of the overlay finish

1:2 @ A1 / 1:4 @ A3 - GROUND FLOOR

No.	Notes
1.	Dimensions to be verified on site. Only figured dimensions to be used and any discrepancies in dimensions are to be reported to the architect. No dimensions are to be scaled from printed drawings. Any areas indicated on this drawing are for guidance only. No responsibility is taken for their accuracy.
2.	There is a risk of injury or death in construction if the works are not properly planned and supervised. The contractor must not undertake any element of the work without first having carried out the necessary risk assessments and prepared detailed method statements.

Key

- Overlay Finish
- Historic Floor reinstated

no.	revision.	date.
*	Initial Release	20/01/26

BLDA ARCHITECTS

RIBA Chartered Practice

211 Design Centre East
Chelsea Harbour
London, SW10 0XF

mail@blda.co.uk
www.blda.co.uk
t +44 (0) 20 7838 5555
f +44 (0) 20 7838 5556

Job: Tottenham House - The Old Stables

Title: Ground Floor Build Ups
Section through the floor box,
with / without overlay

Type: 200 Planning

Status: Planning

drawn by	checked by	approved by
EA	BG	JB
scale 1:2 @ A1	size A1	date 22/01/26
job number 3123	drawing number 240.16	revision *