


 Overlay Finish
 Historic Floor reinstated

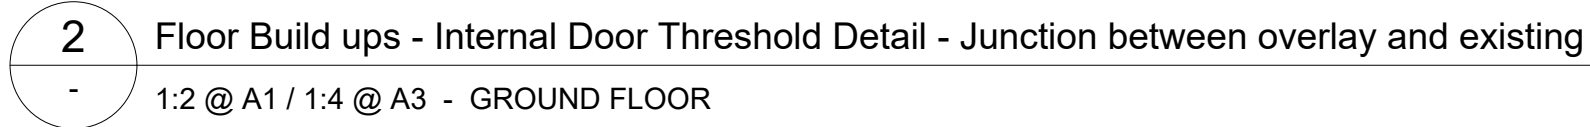

BLDA ARCHITECTS

Job: Tottenham House - The Old Stables

Title: Ground Floor Build Ups
Internal Thresholds - Overlay Junctions

Type: 200 Planning

Status: Planning

drawn by	EA	checked by	EG	approved by	JB
scale	1:2 @ A1	size	A1	date	22/01/26
job number		drawing number		revision	
3123		240 9		*	