



	Boundary line
	Demolished
	Details above
	Waste drainage layout
	Rainwater drainage layout

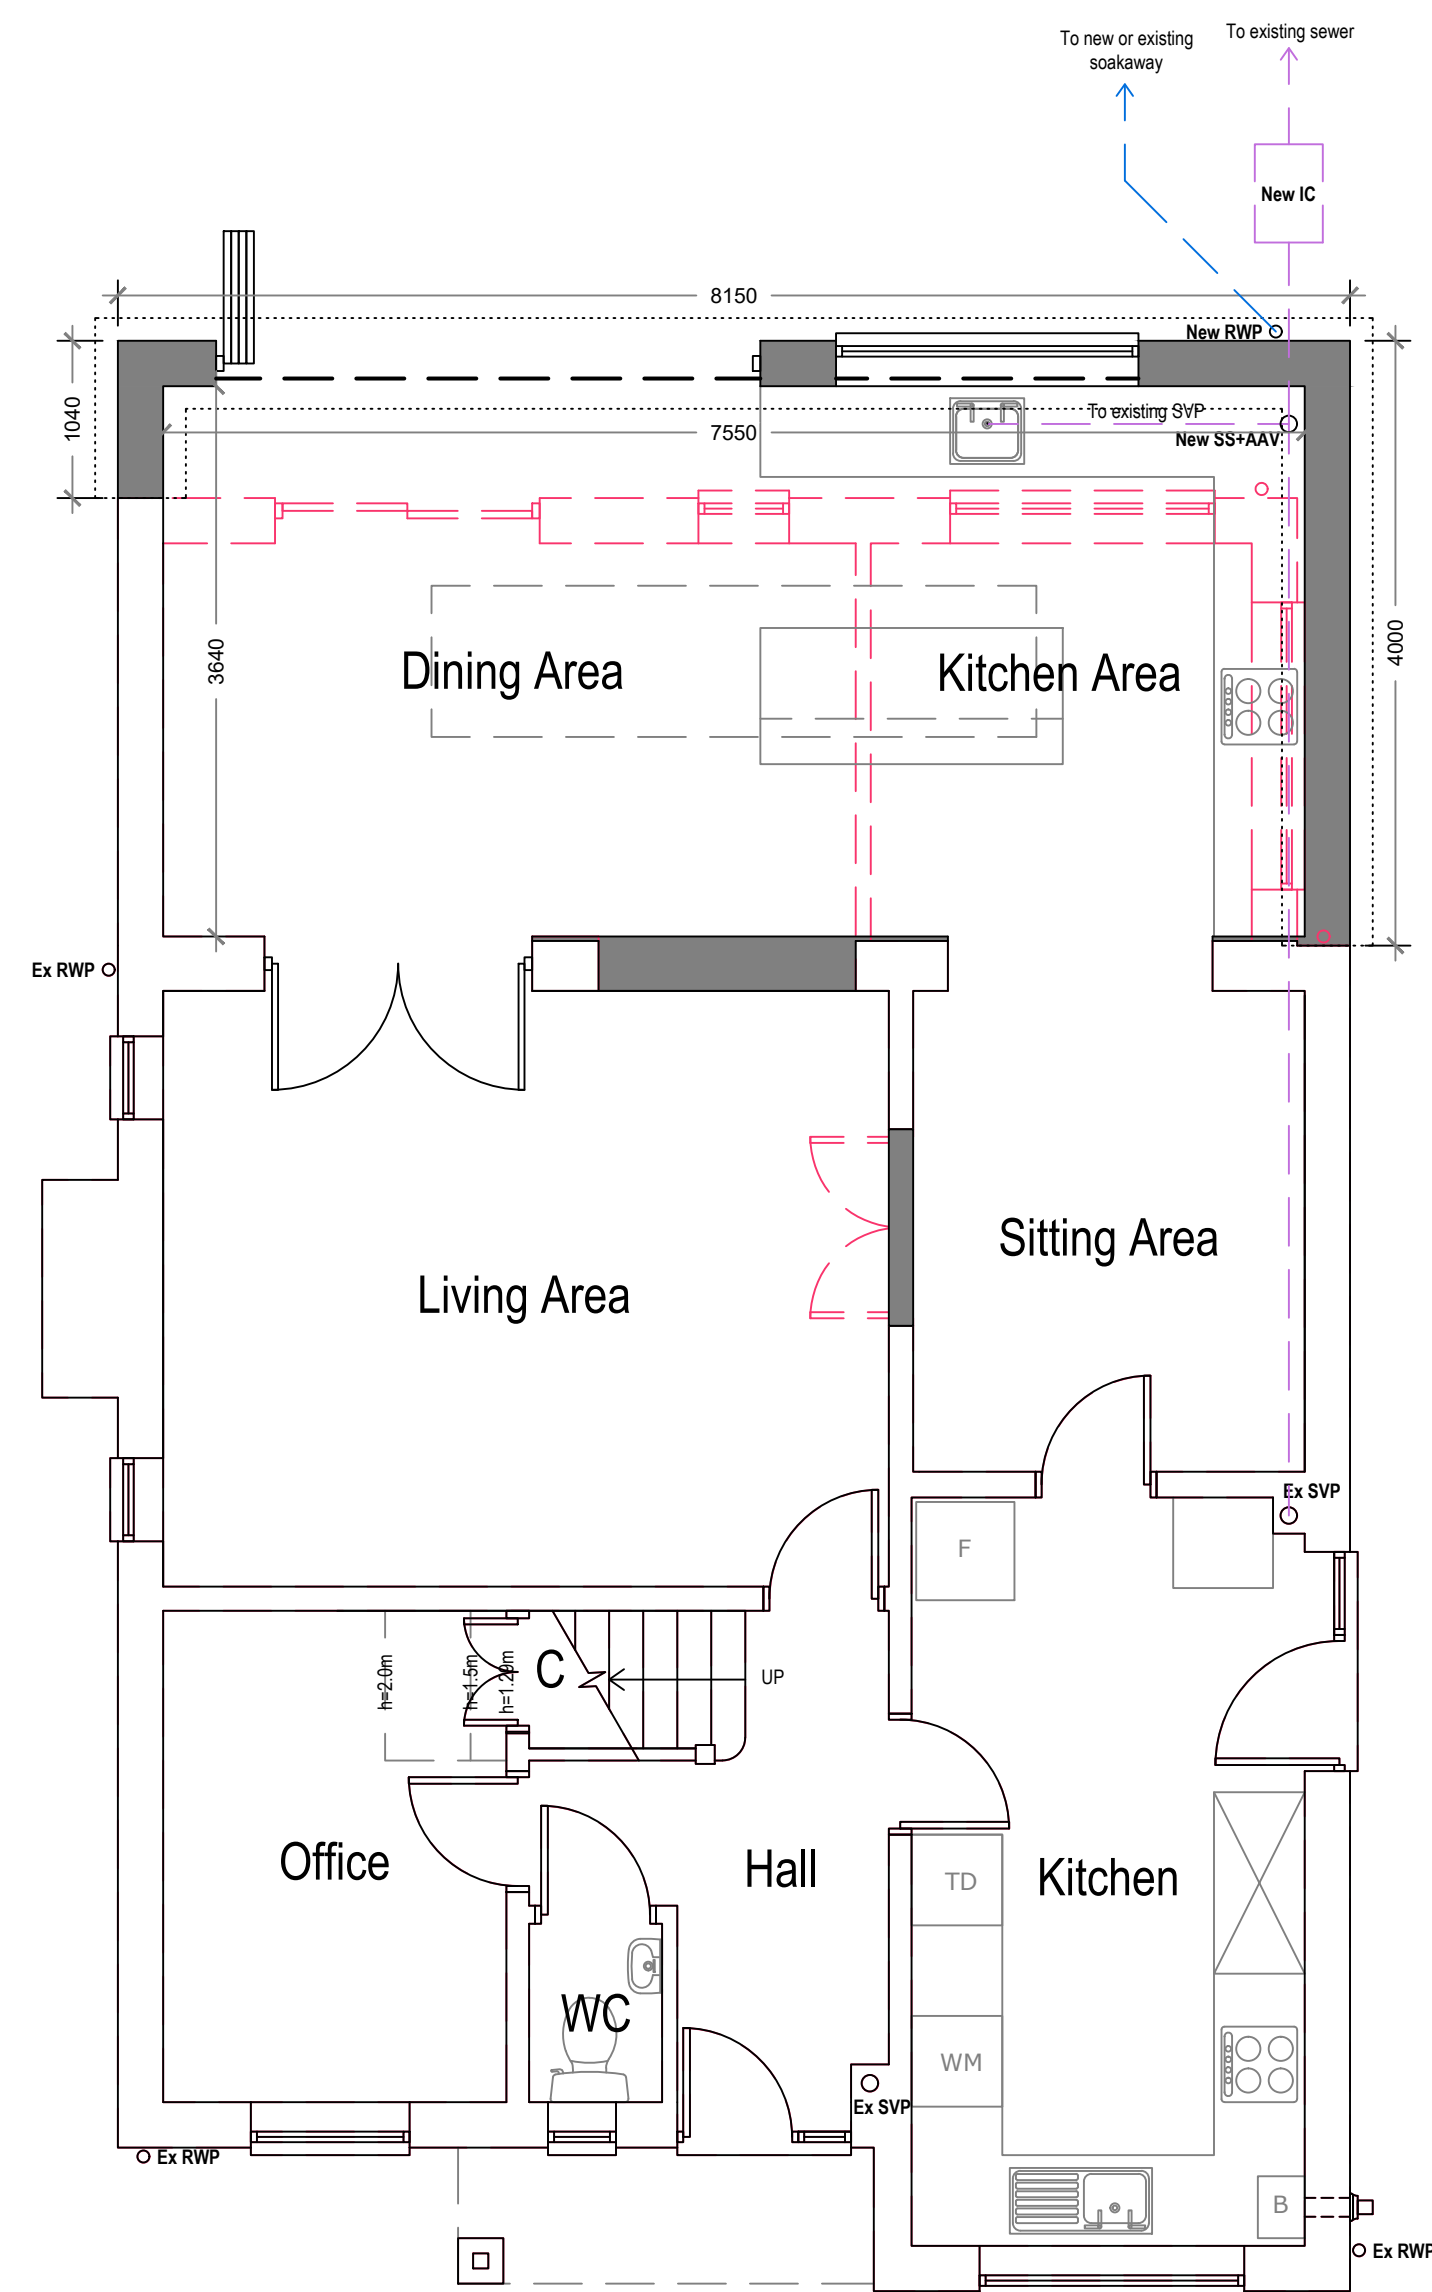

Area ca. 88.16 m²
Additional Area: 8.89 m²

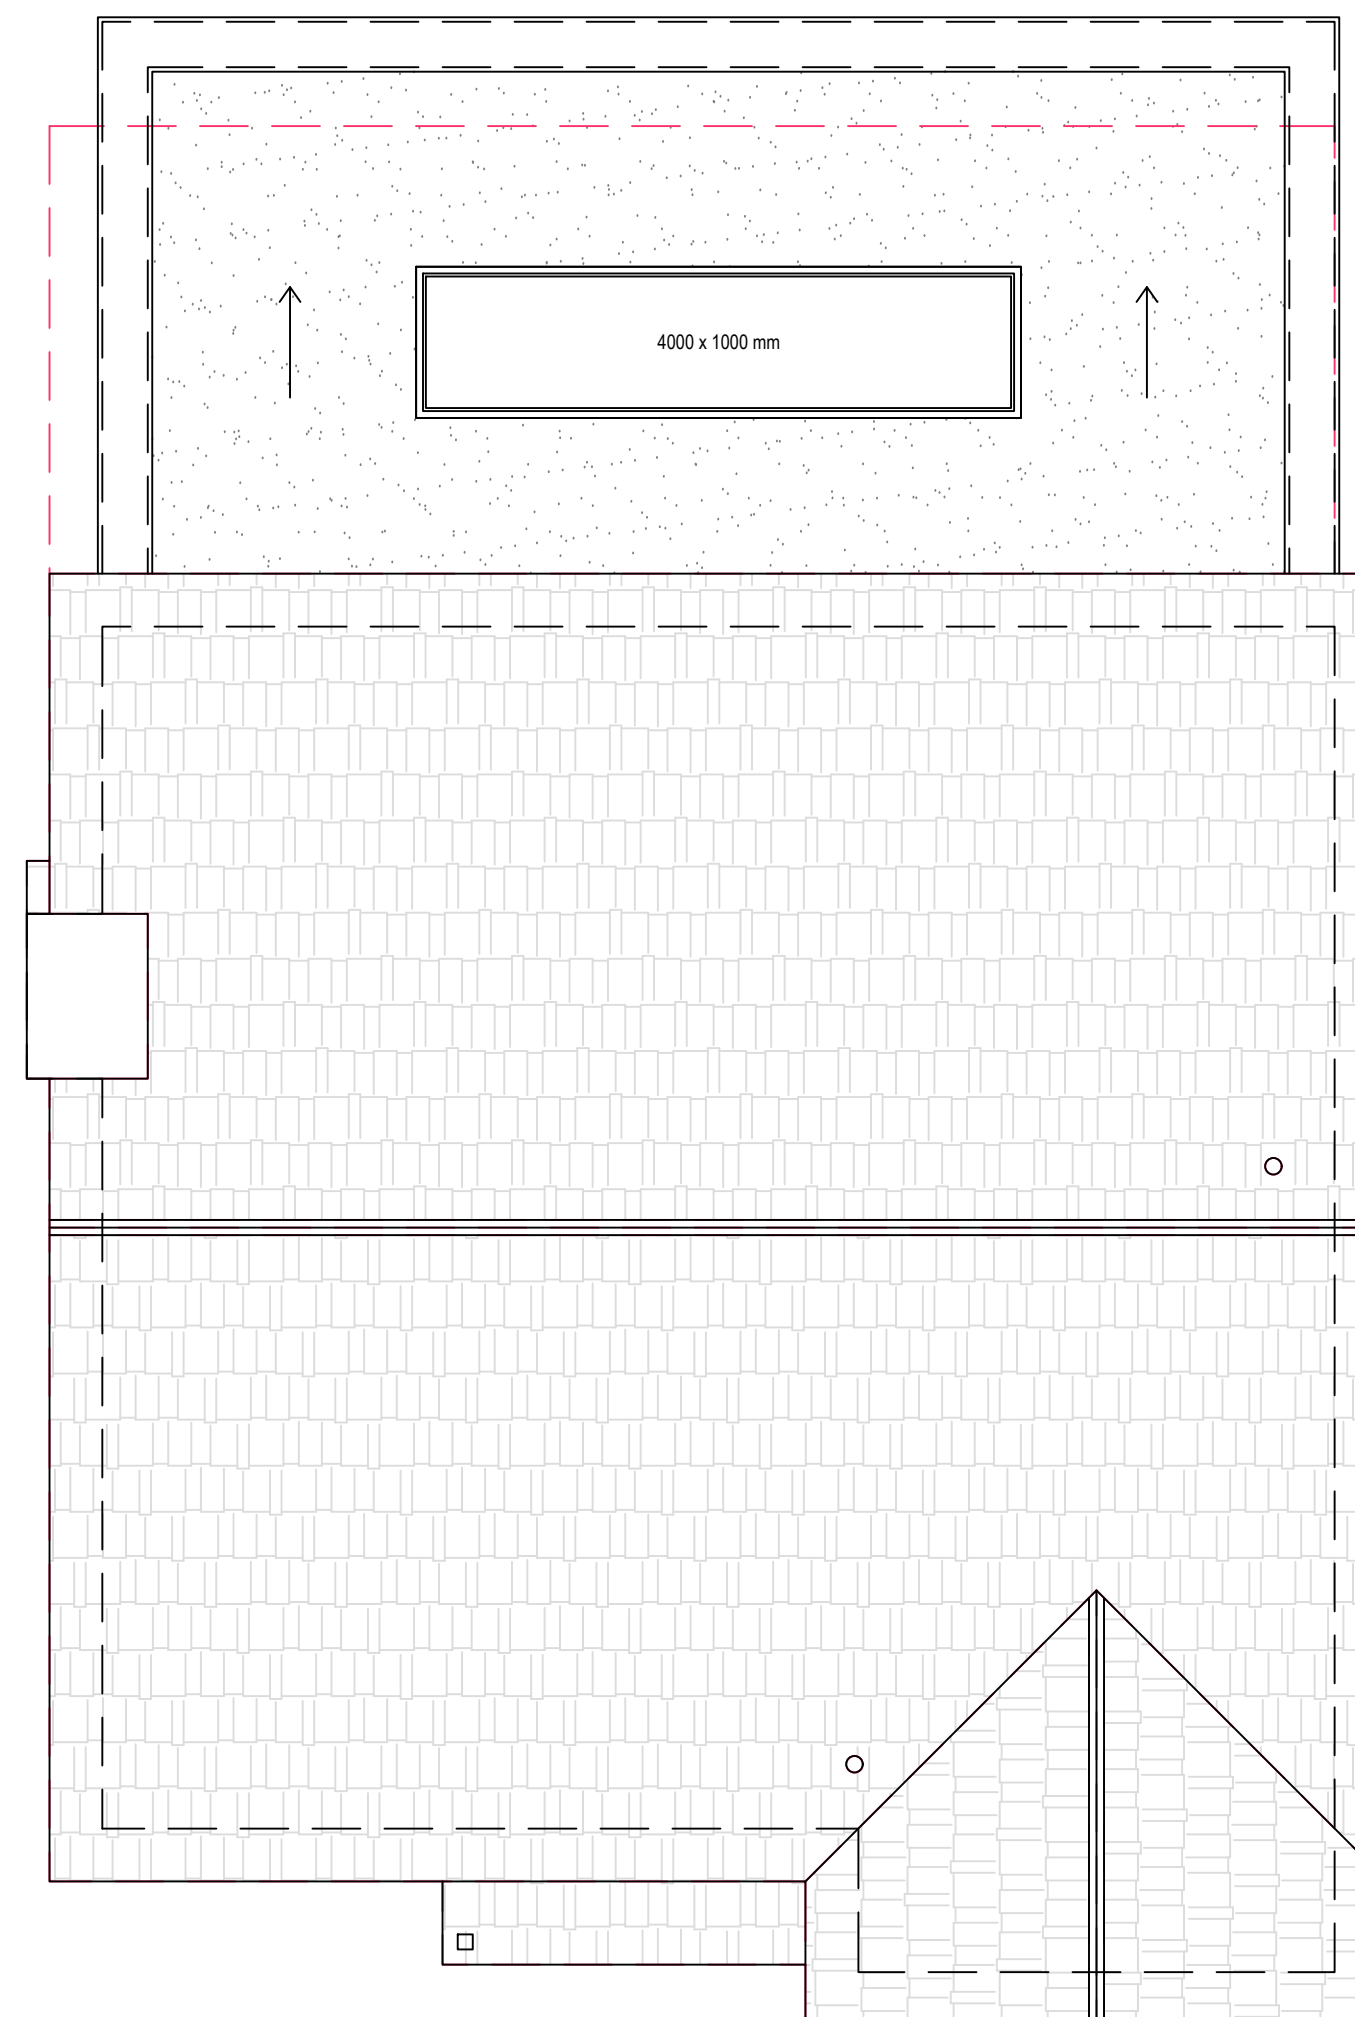

Proposed Roof Plan

