


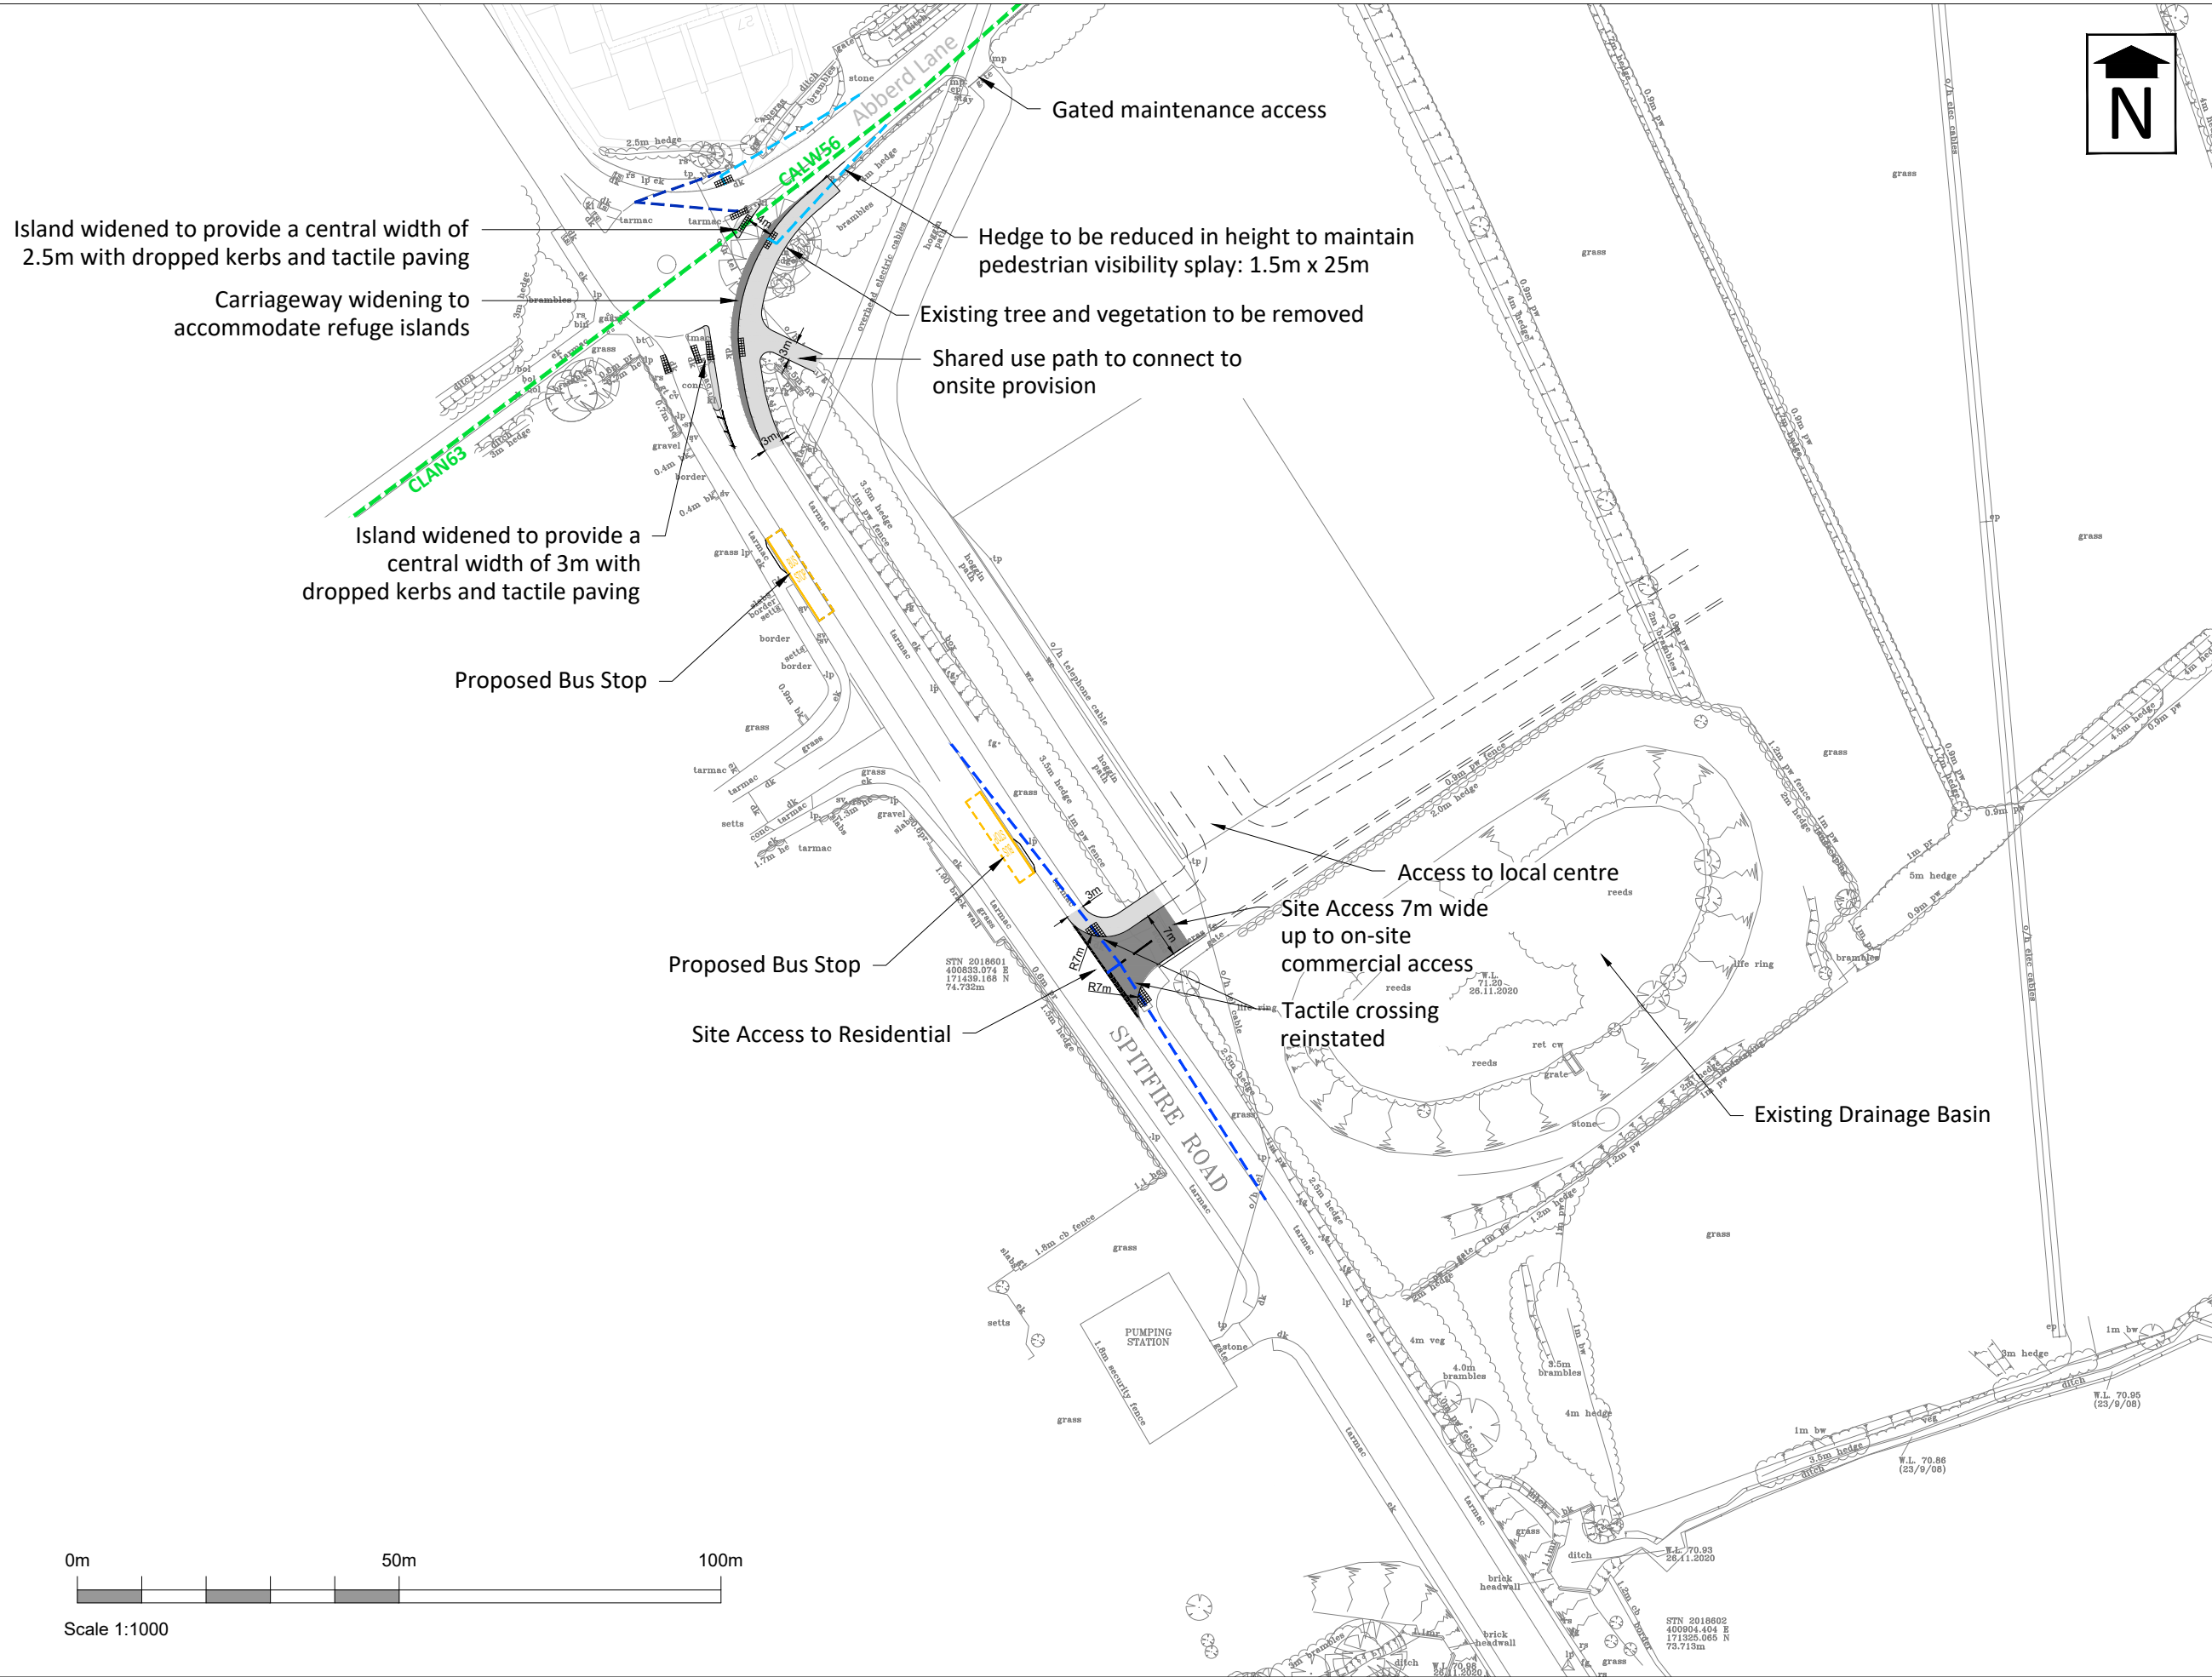

Stratton Park House, Wanborough Road
Swindon, SN3 4HG

Telephone
01793 828000

Website
www.pfapl.com

Preliminary
This drawing is produced for initial discussion and illustrative purposes only, and should not be relied upon for tender or pricing purposes.

NOTES

1. Based on Survey by Ruxton
Surveys, drawing no. 21099/01 dated
May 2021

- 2.4 x 43m Visibility Splay
- 1.5 x 25m Pedestrian
Visibility Splay
- Pedestrian Intervisibility
Zone
- Bridleway
- Carriageway
- Foot/Cycleway

Rev	Date	Description	Drawn	Check
F	16/01/23	Minor amendments to site access	TLH	JA
E	10/01/23	Additional cycle facilities added	TLH	JA
D	26/09/22	Access road amended to reflect change in width to 6m	JR	JA
C	15/09/22	Presentation update	JR	JA
B	12/09/22	Pedestrian visibility and intervisibility shown. Shared use path extended.	JR	JA
A	24/08/22	Revised to show offsite shared use path and refuge island on Abberd Lane	JR	JA
#	03/03/22	First Issue	TLH	JA

Status
PRELIMINARY



Project
**Land off Spitfire Road
Calne**

Drawing Title
**Proposed Site Access
Arrangements**

Drawing No. **H690/1** Rev F

Date: Mar 2022 Scale: 1:1000 @ A3
E-Mail: thillier@pfapl.com