


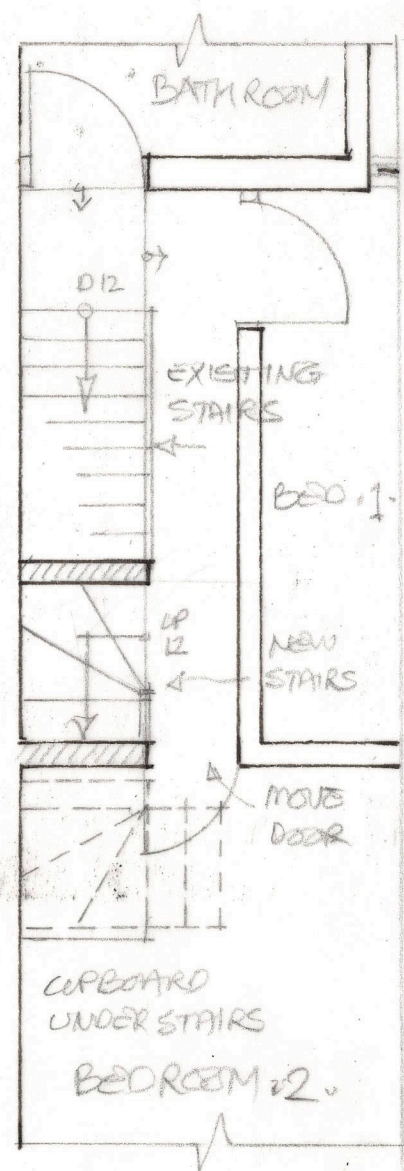


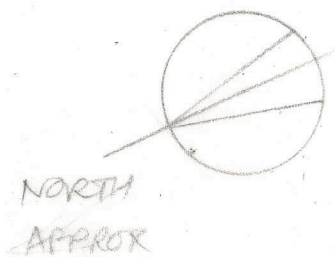

FIRST FLOOR

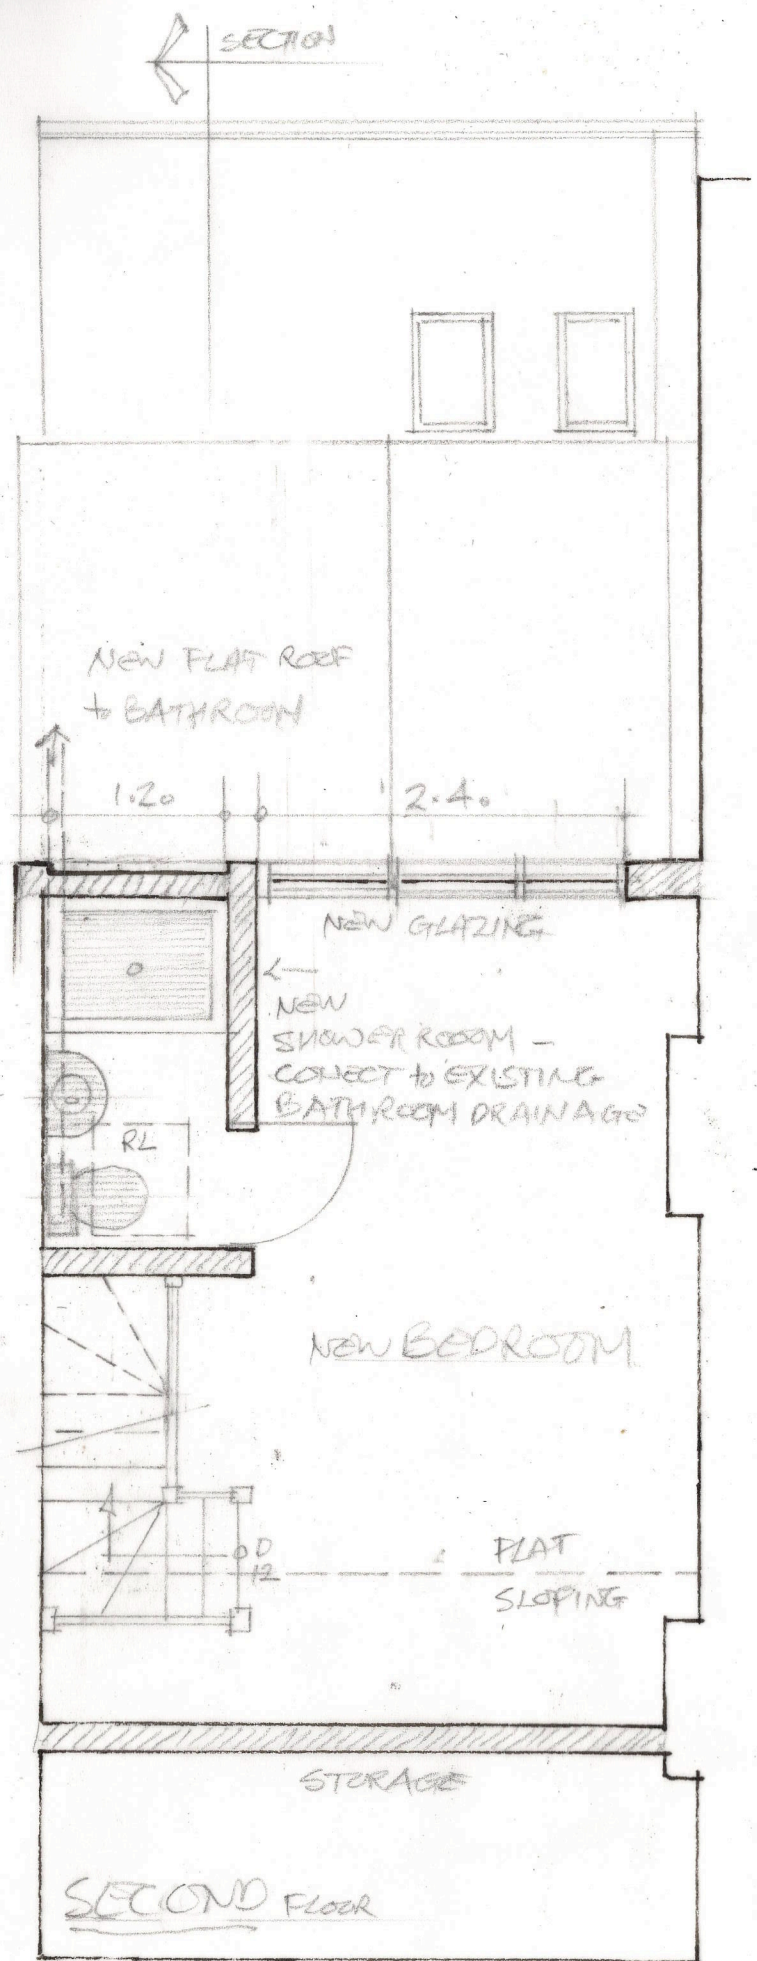

SECOND FLOOR

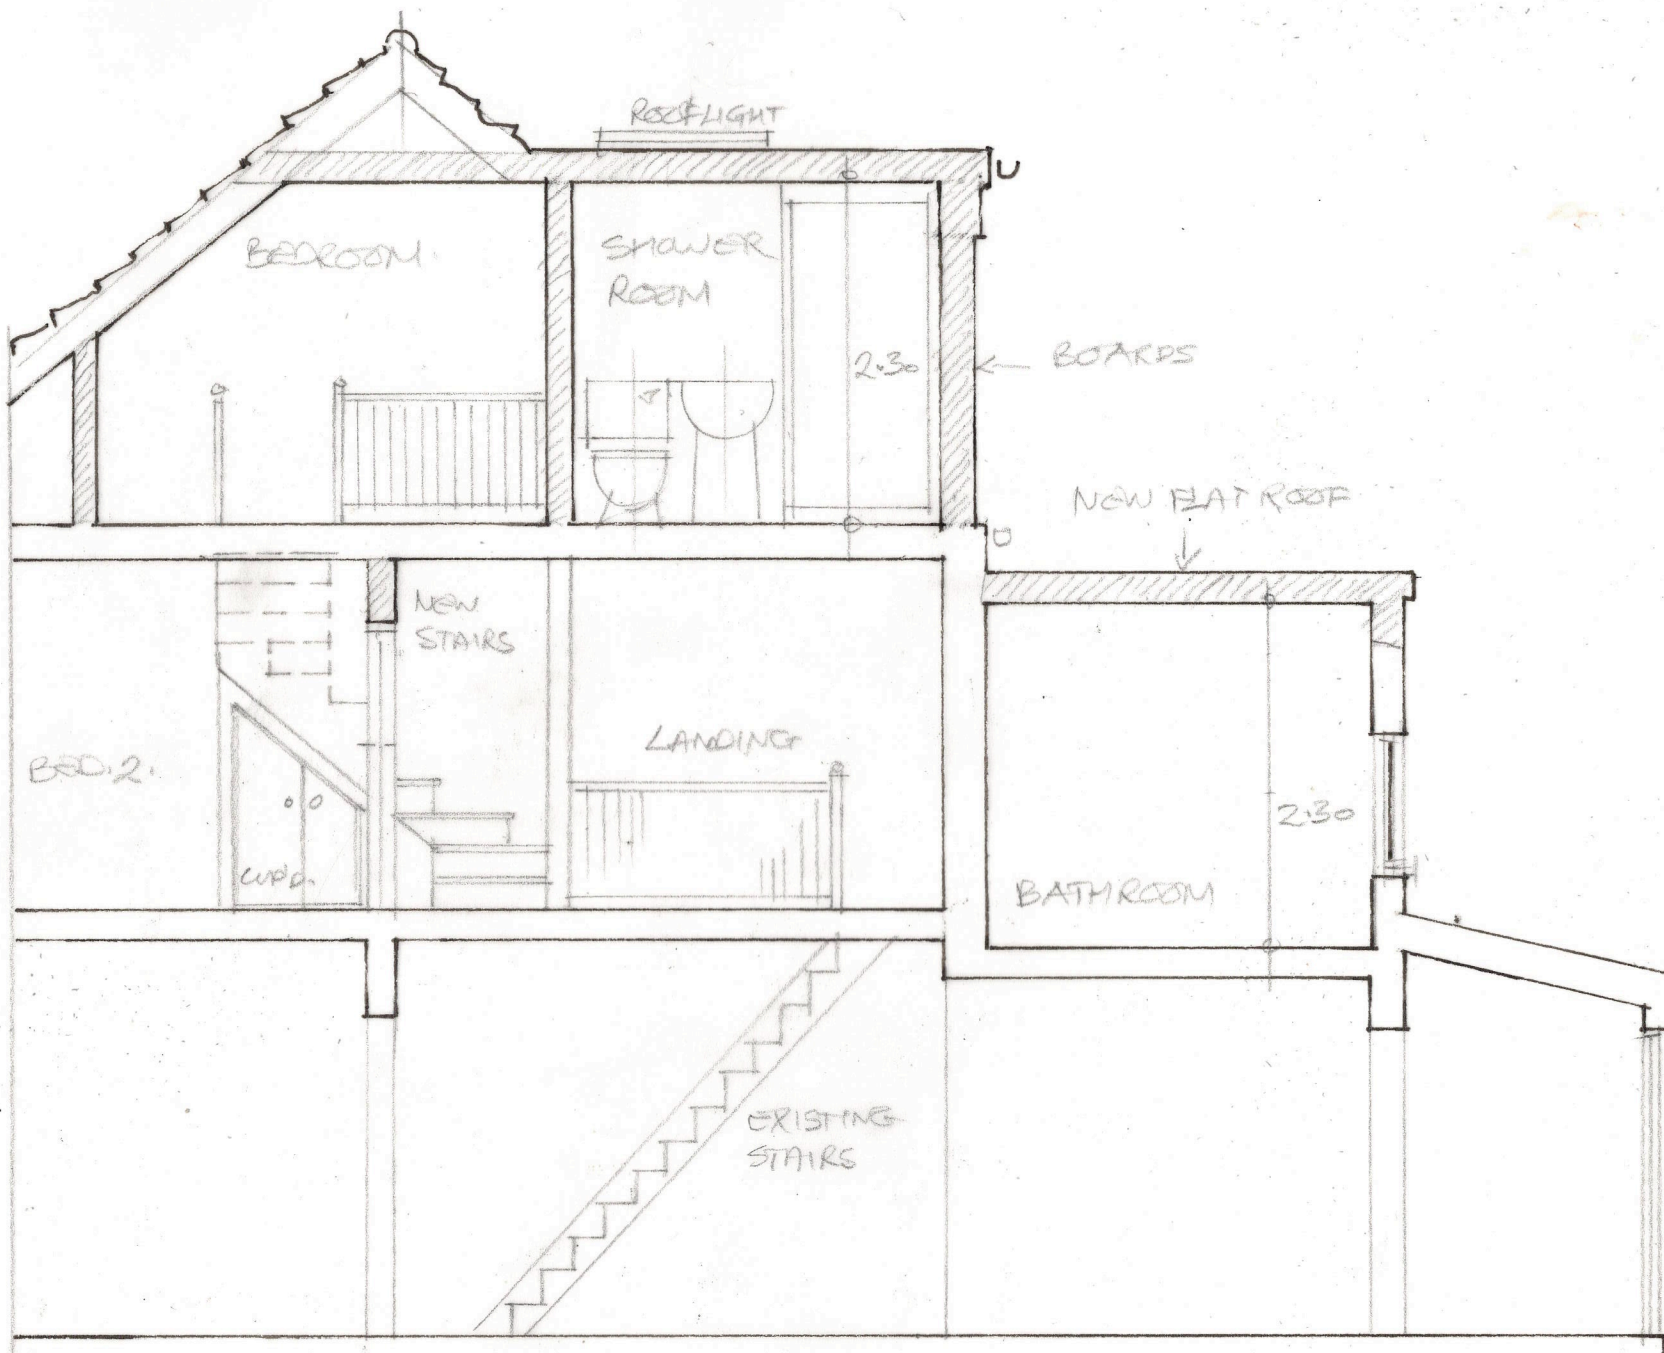

SECTION

25 GLOUCESTER ROAD GR. 6 A.

TRAUBRIDGE. PROPOSAL. 1:50 & A3. JAN 26
ETB.

