

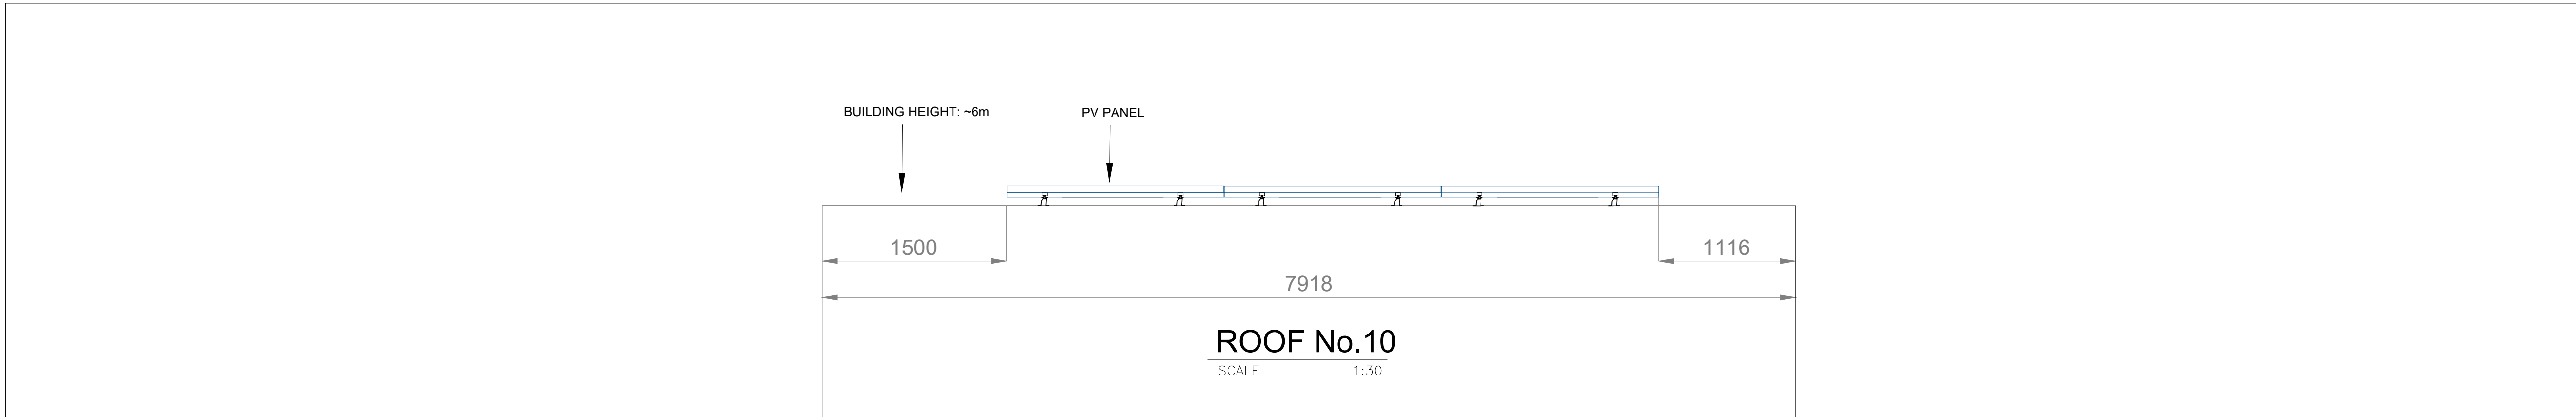


LEGEND:

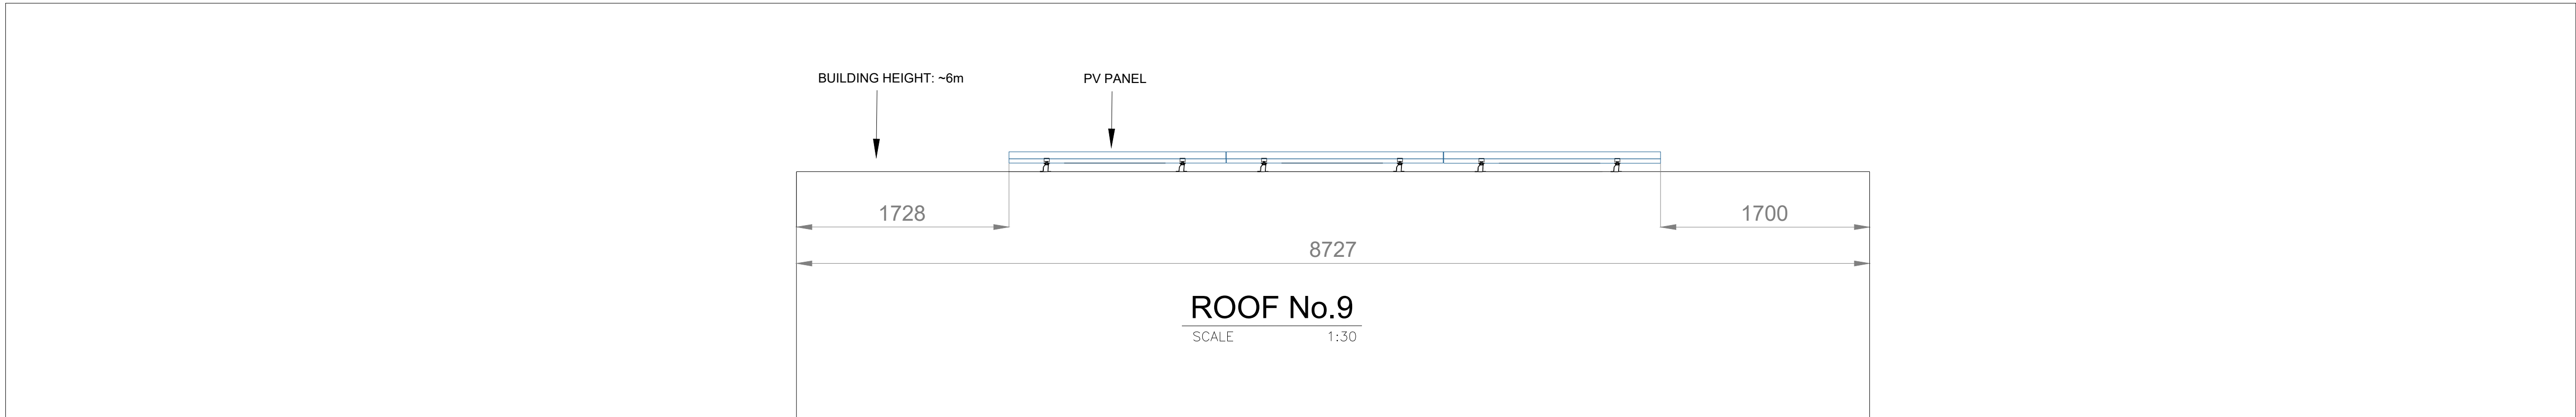

PV PANEL

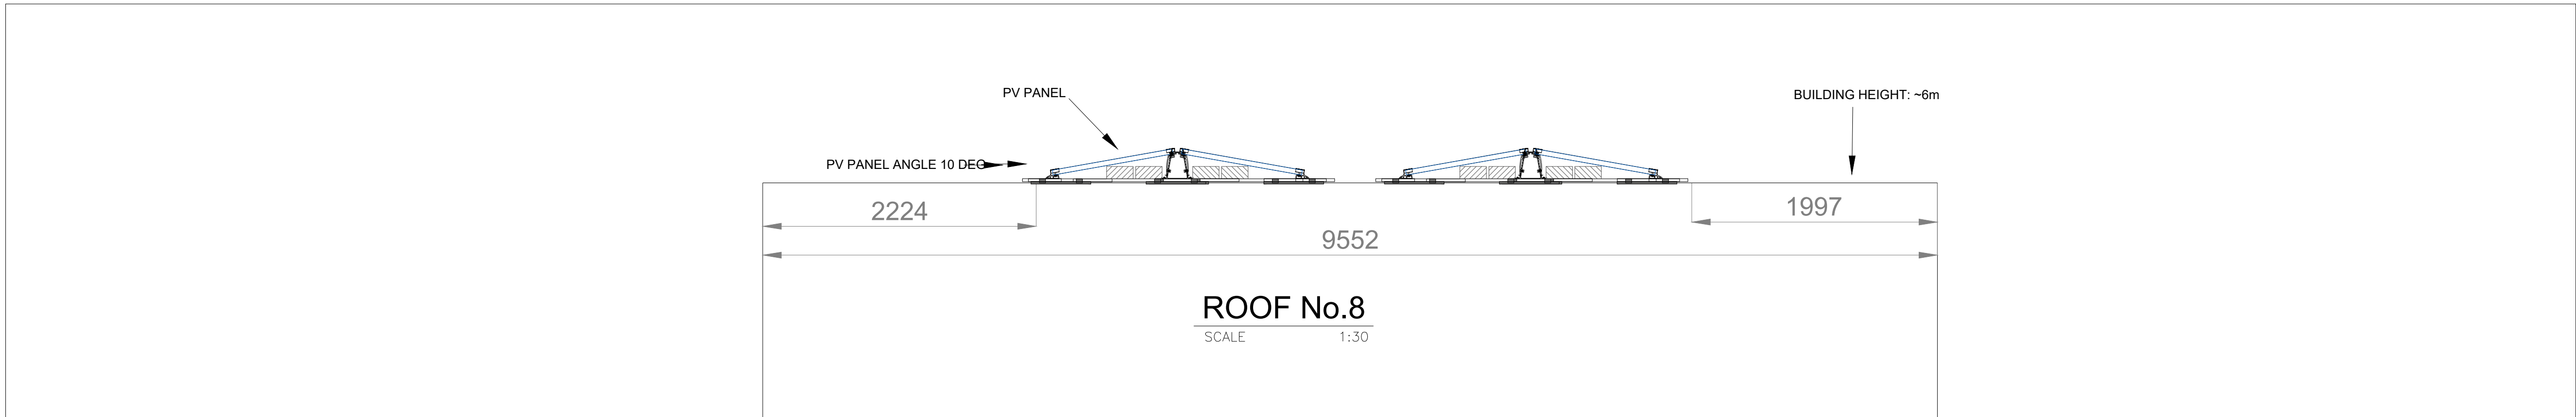

Revisions:

Rev	Date	Comments	Drawn
00	11.25	FIRST ISSUE	CB
01	01.26	GENERAL UPDATE	CB

Client: SALISBURY HOSPITAL
Location: ODSTOCK ROAD 16
SALISBURY, SP2 8BJH

Title: CENTRAL BLOCKS PHASE 2
PV ROOF LAYOUT
SHEET 3 OF 4
Drawn: RES Checked: AM
Scale: 1:30@A1 Date: 29/11/25
Drawing No: RES00343-66 Rev: 01